


key

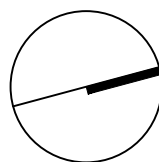

proposed
new wall




notes:

1. photovoltaics here
2. flat roof window



1 proposed ground floor plan
scale 1:100 @ A3

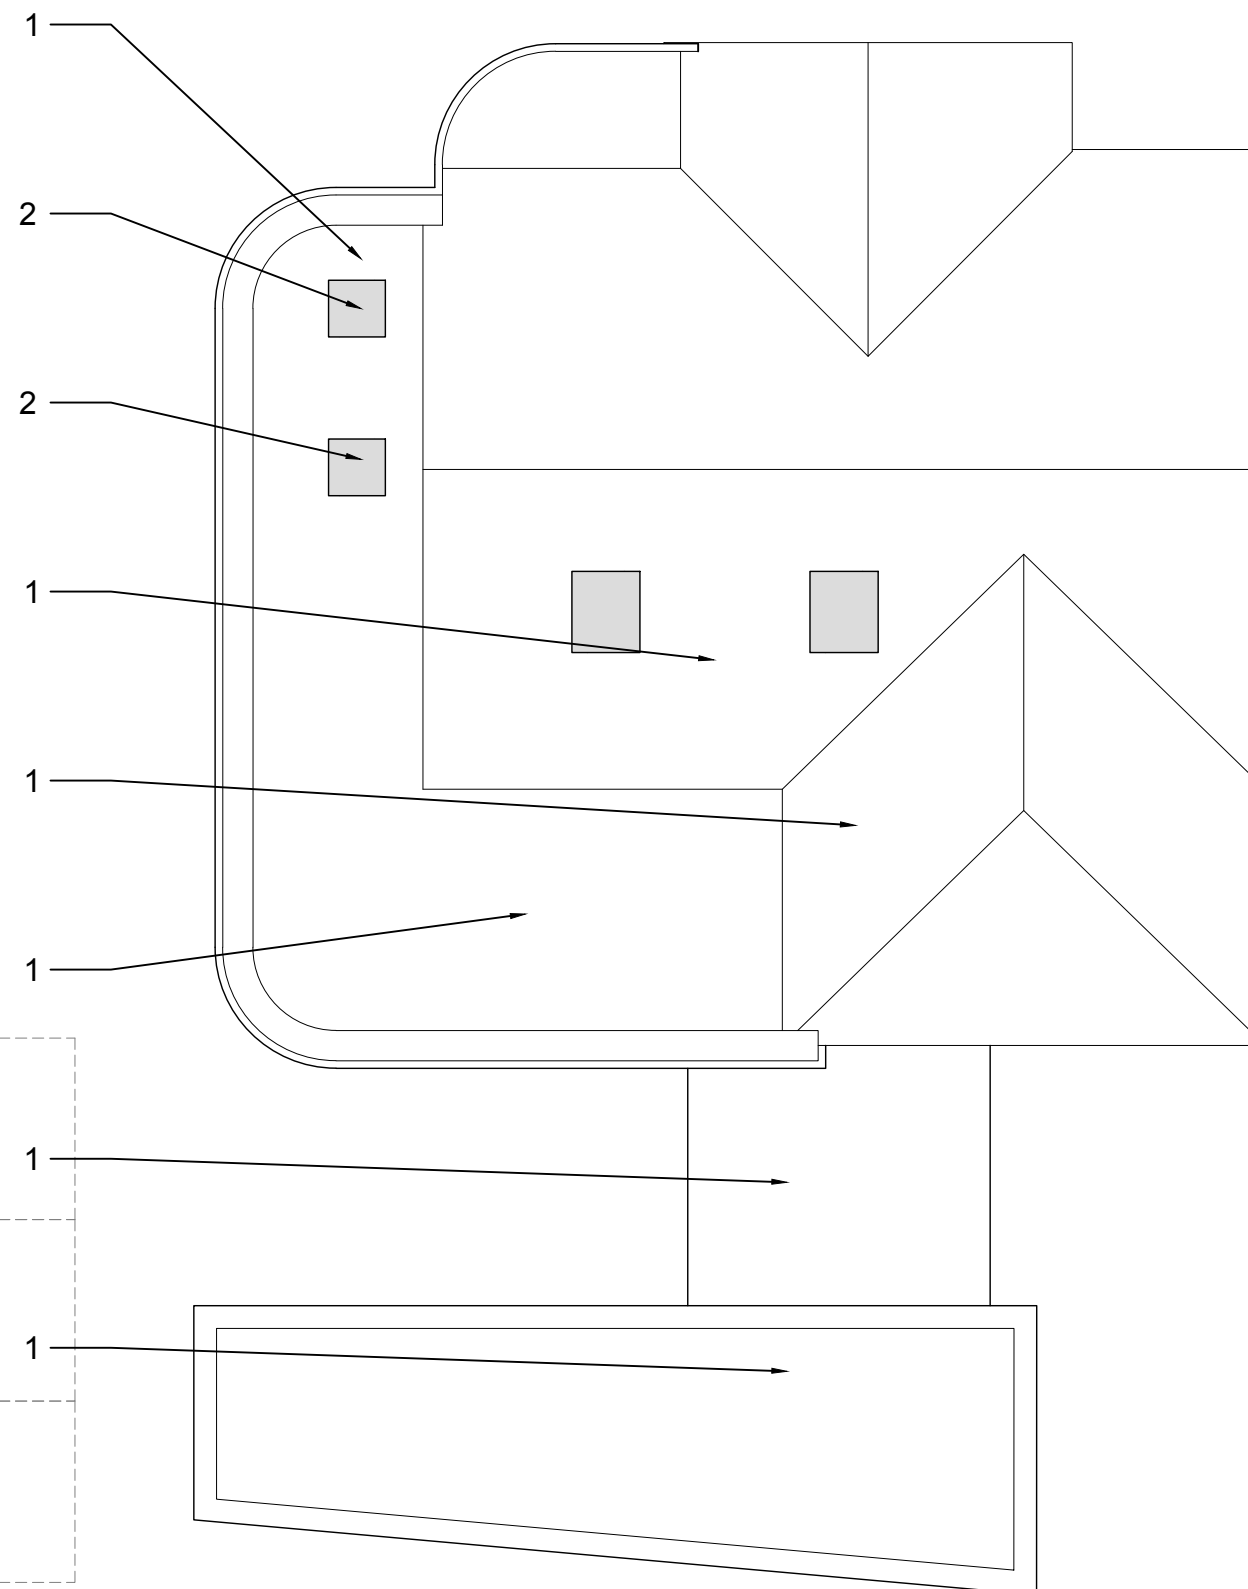

2 proposed roof plan
scale 1:100 @ A3

preliminary

this drawing is not for
construction
this drawing is the
property of:
dwell design

revisions
-/-

scale bars
1:100
0 1 2 5

scale
1:100 @ A3

job name
46 satchell lane

date
august 2023

job number
23020

drawing number
(pl)05

drawing name
proposed ground
floor plan

status
preliminary

revision
-

dwell design
ltd