


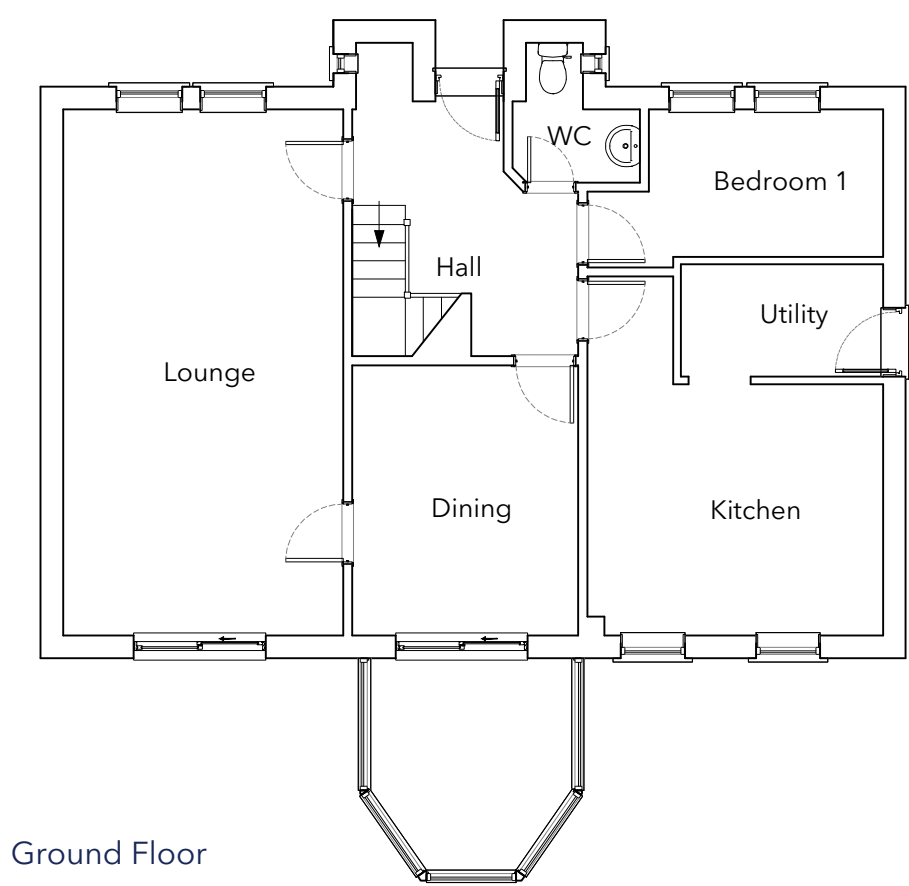
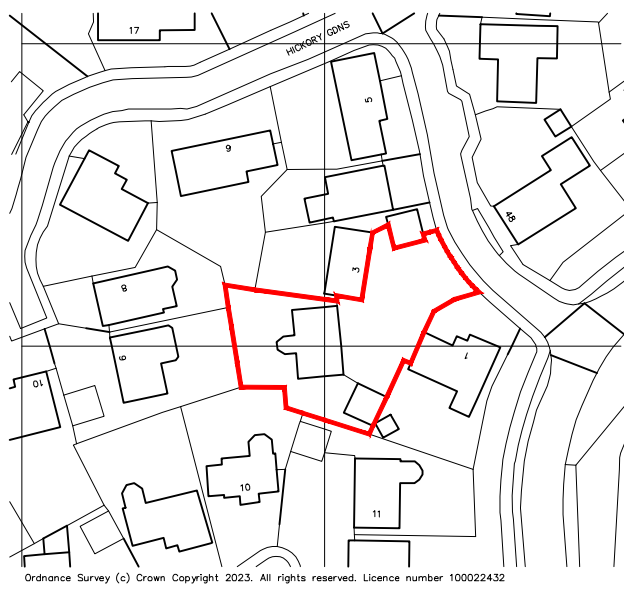
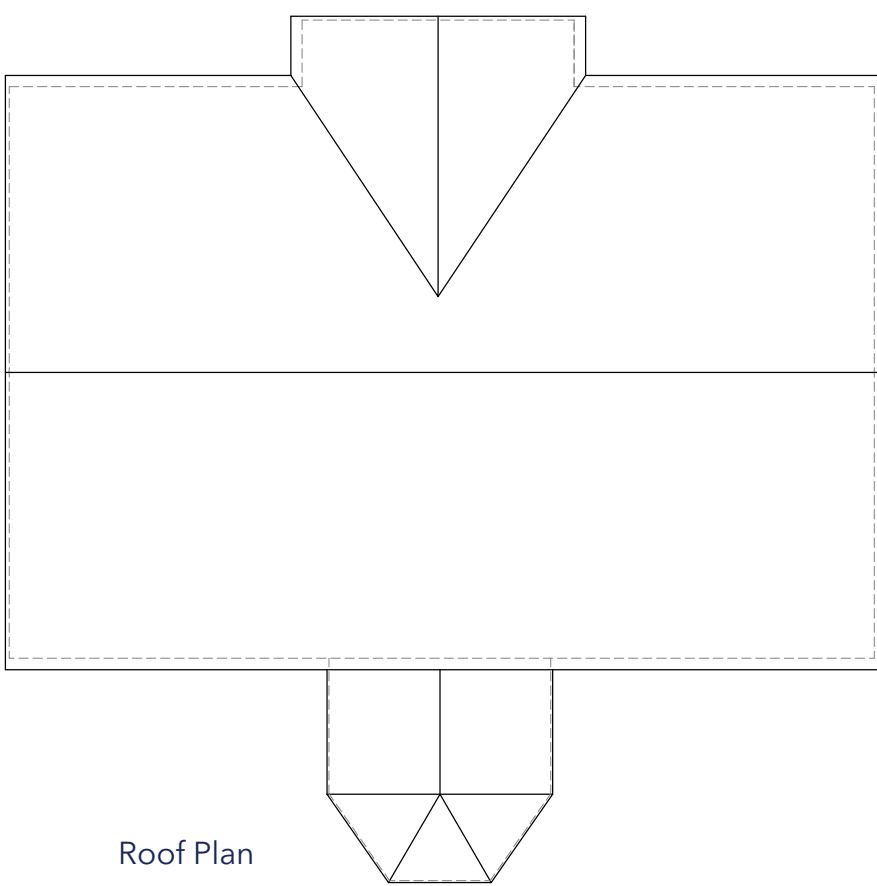
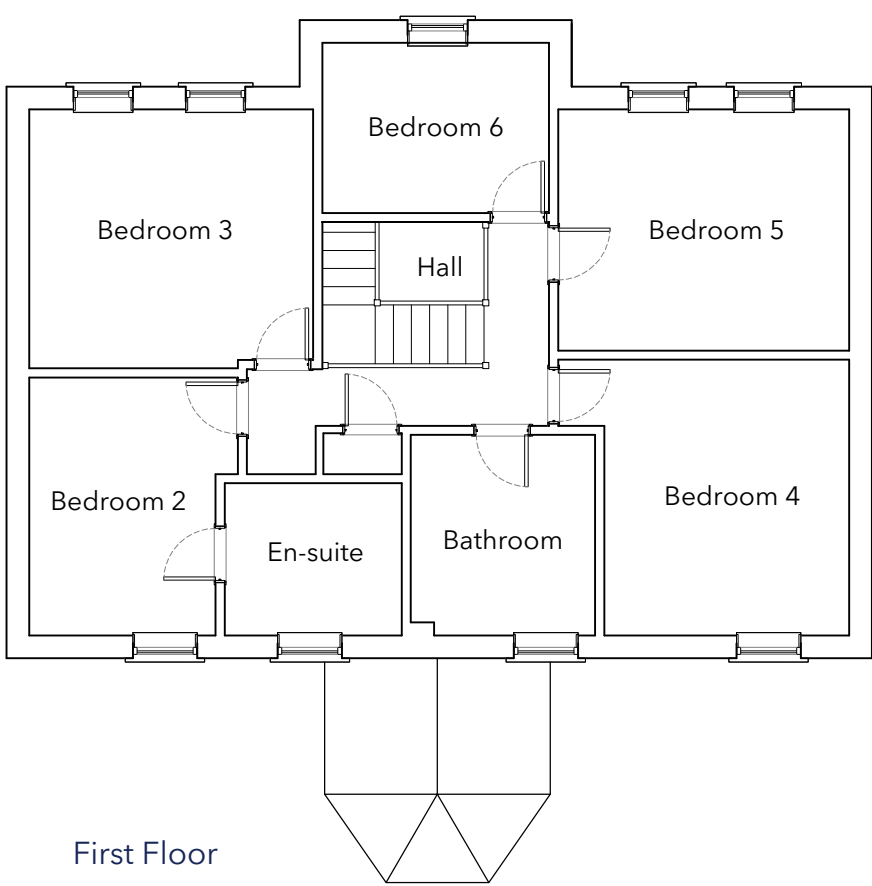


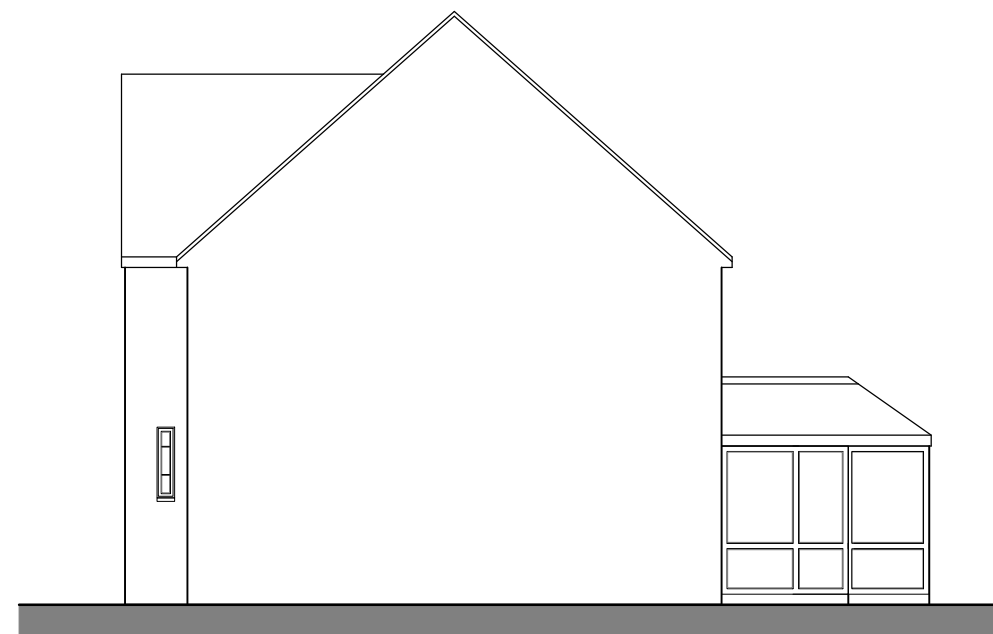


Plans
AS EXISTING
Scale 1:100

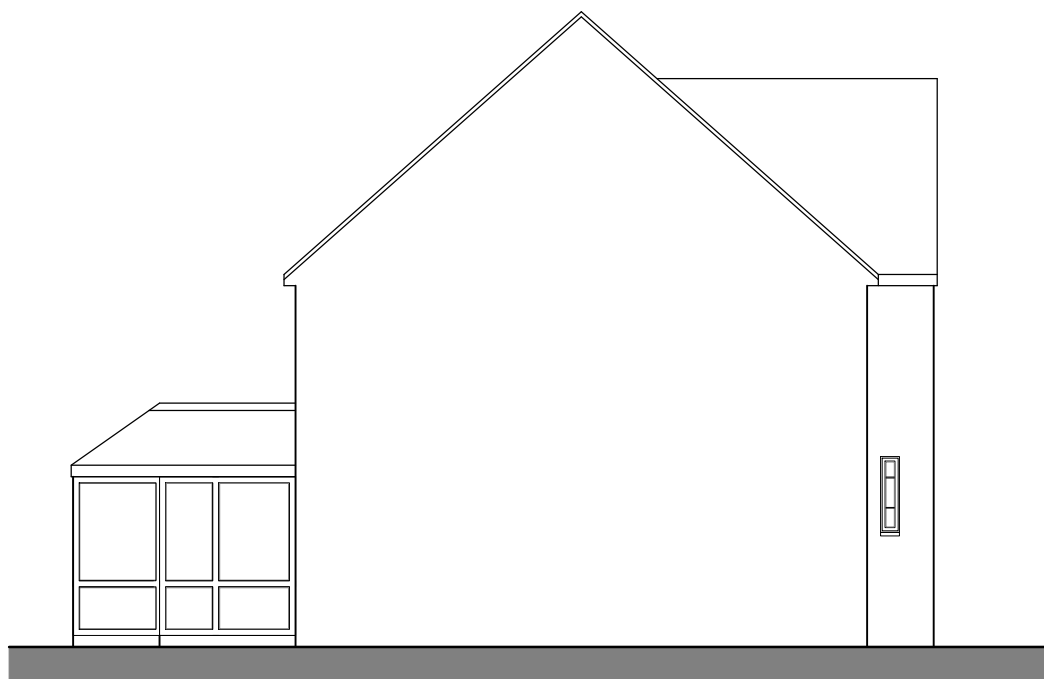


Location Plan
AS EXISTING
Scale 1:1250

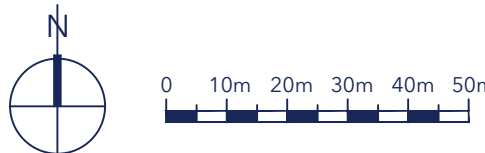

Elevations
AS EXISTING
Scale 1:100

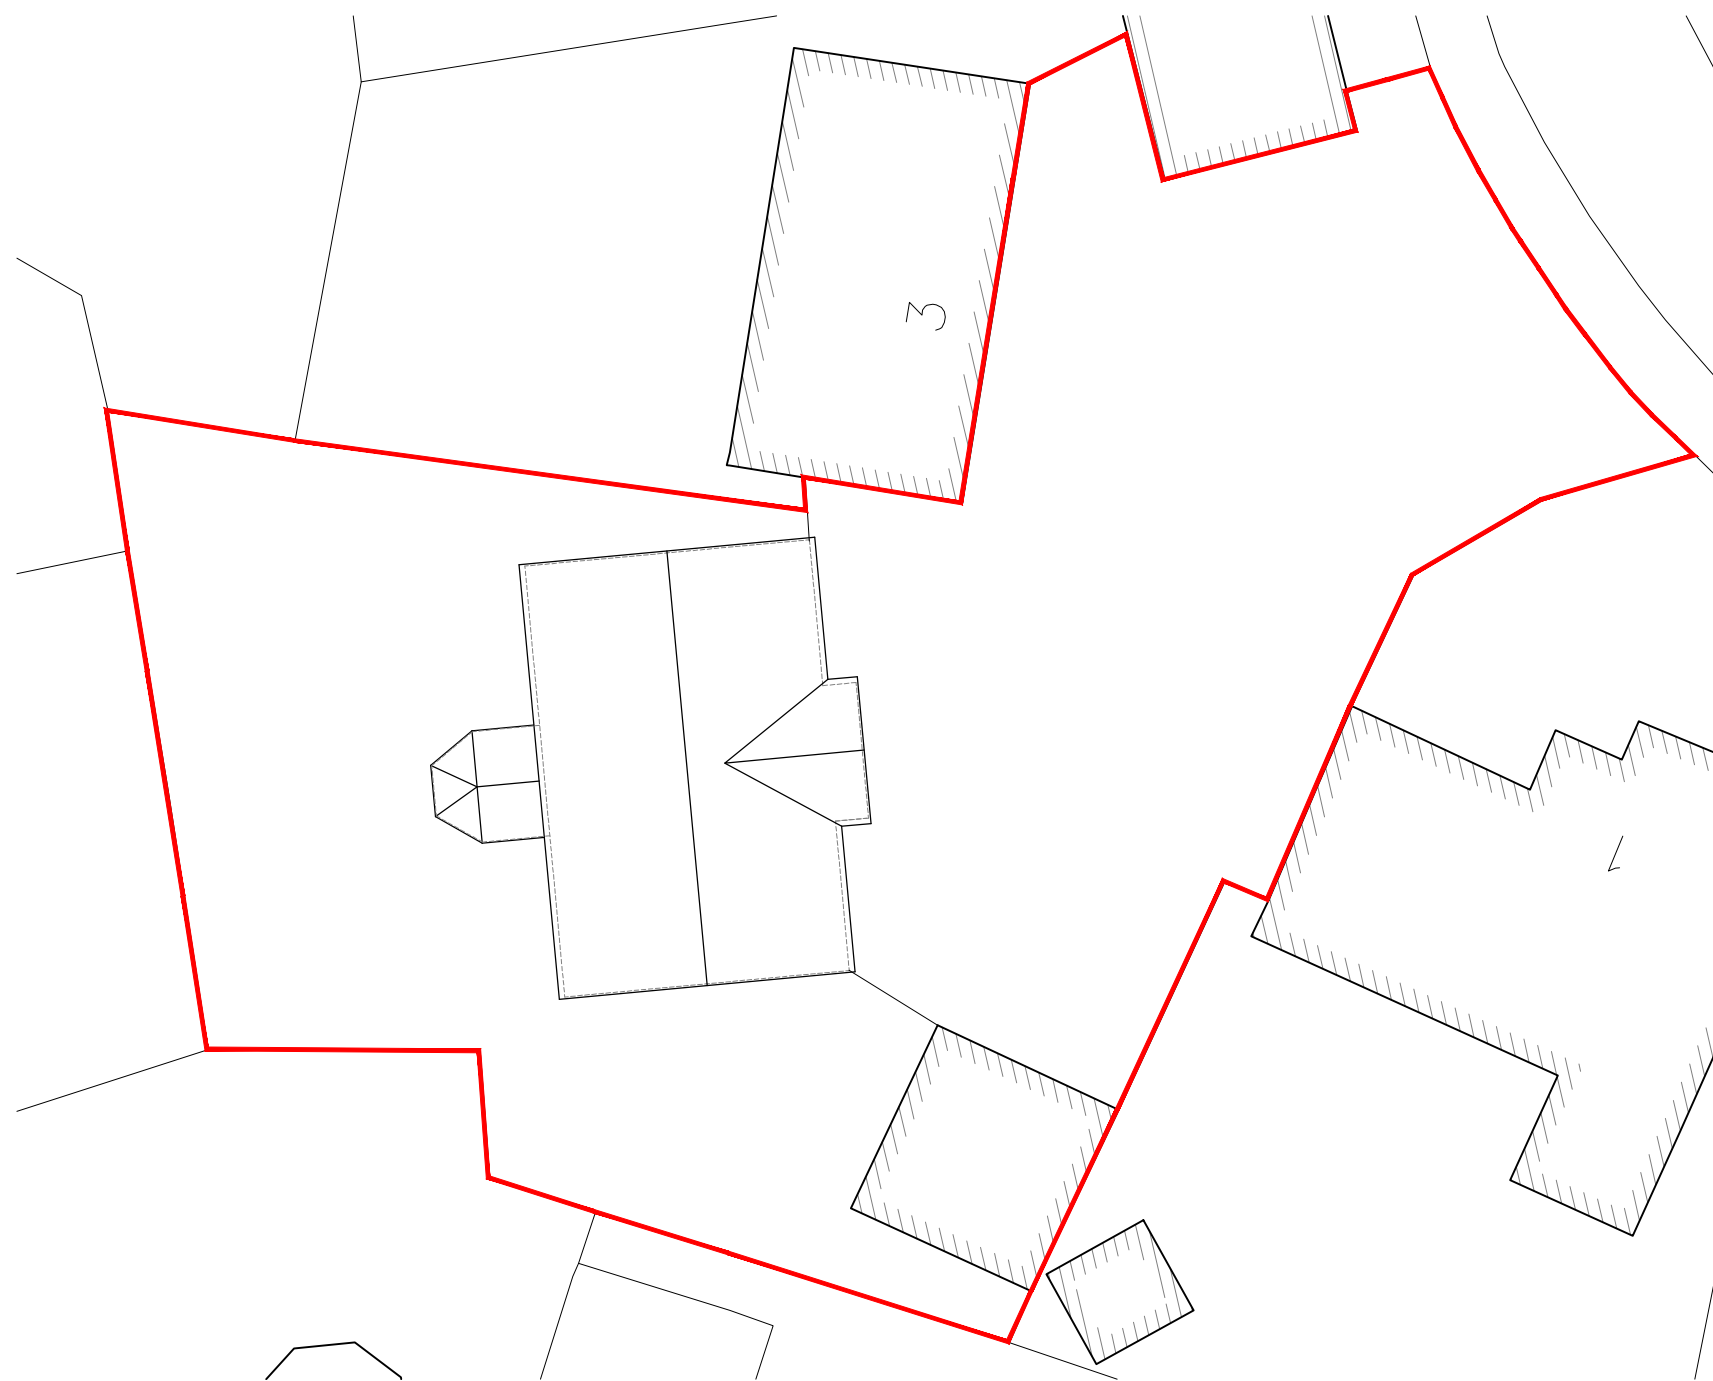

Site Plan
AS EXISTING
Scale 1:200

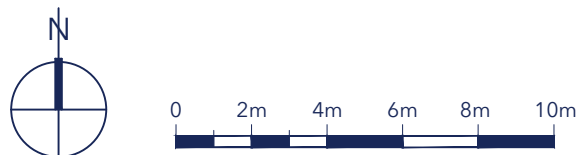

No.	Description	Date

rs studio
t. 02382 542011
e. info@rs-studio.co.uk
w. www.rs-studio.co.uk

Drawing Title:
Plans & Elevations
AS EXISTING

Project Title:
2 Hickory Gardens
West End
SO30 3RN

Drawing No.:

1684-P-01

Date: December 2023

Scale: Various

Drawn: LM

Checked: RS

This drawing is the copyright of the company and must not be reproduced or used without permission. Annotated dimensions are to be taken in preference to scaled dimensions and site dimensions must be checked before work is commenced