




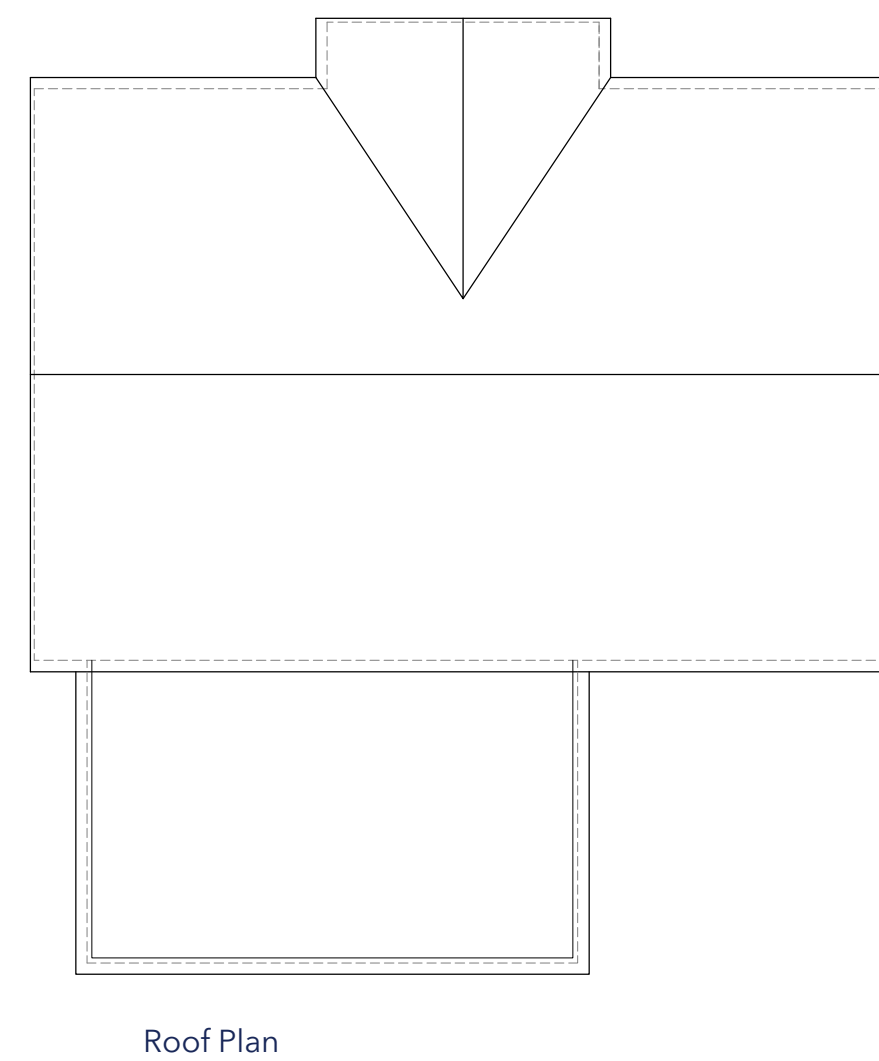

KEY

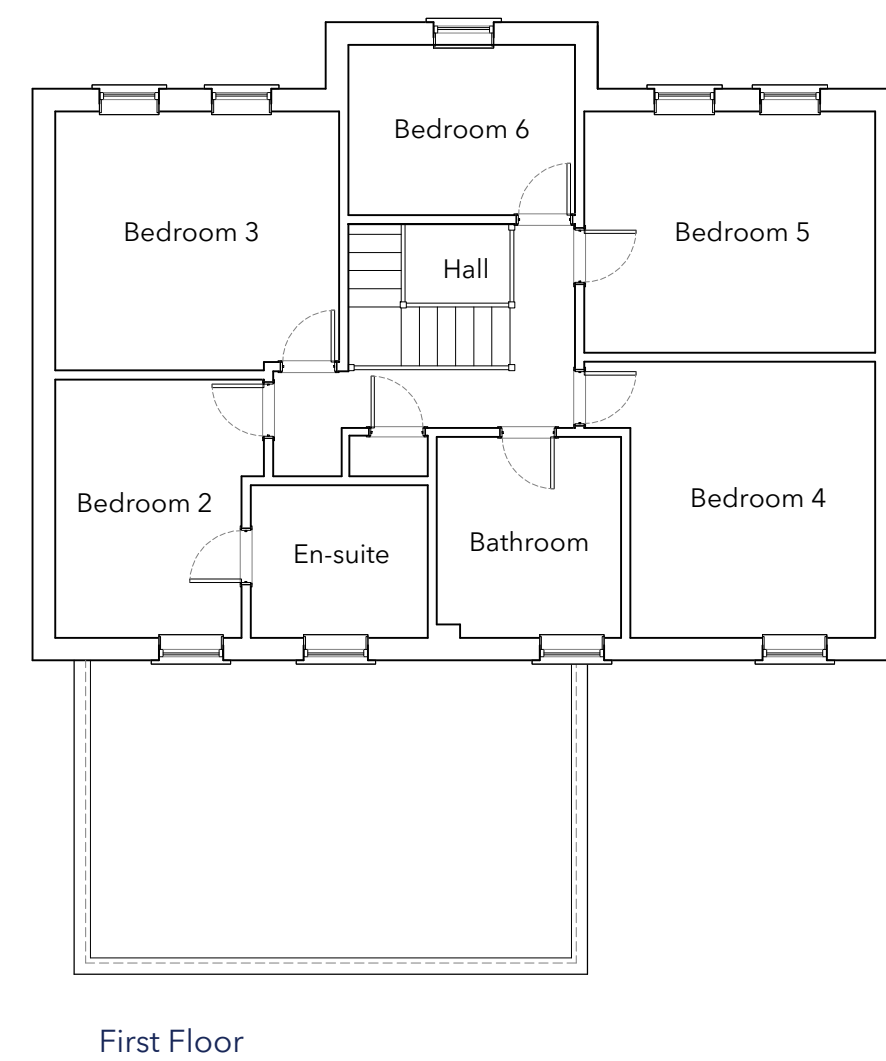

New Wall(s)

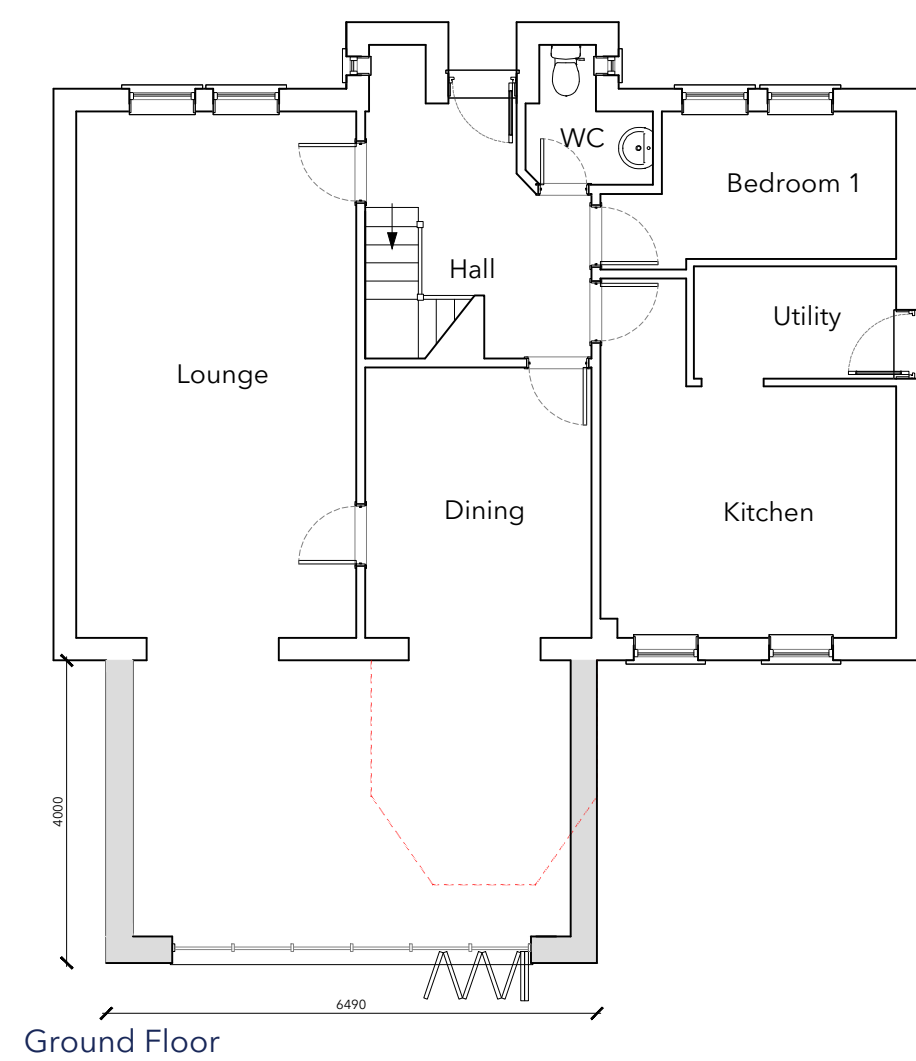


Omitted Wall(s)

Plans
AS PROPOSED
Scale 1:100




Front Elevation

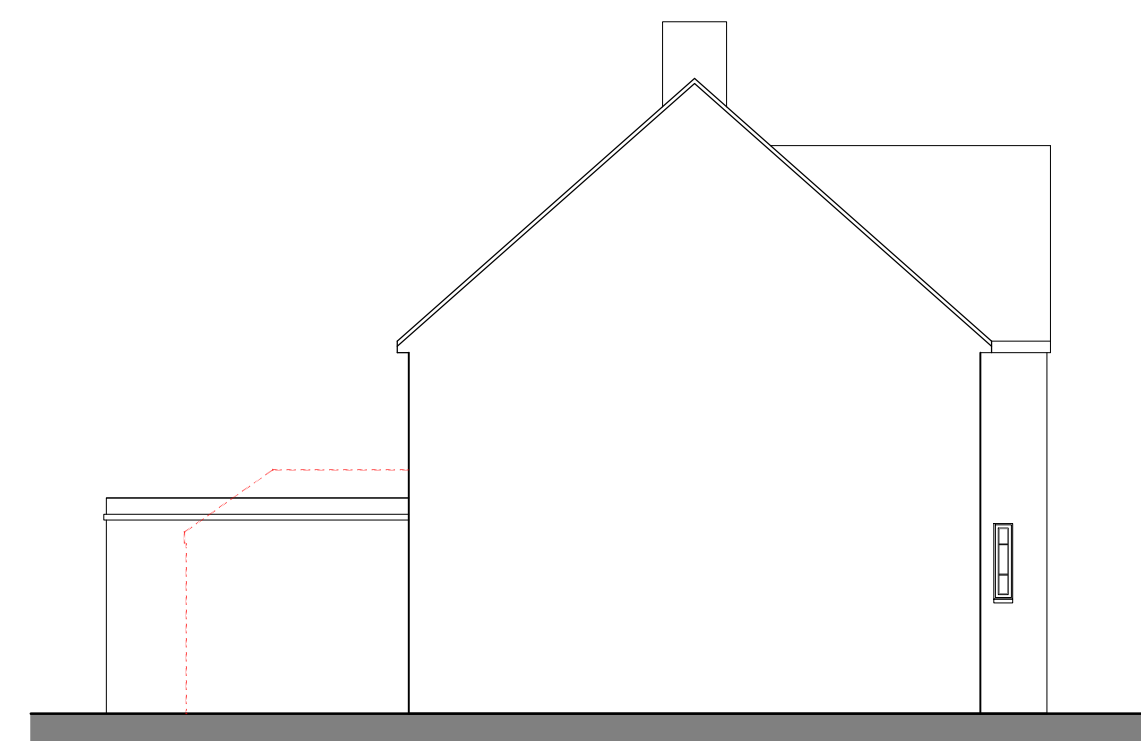


Side Elevation 1



Rear Elevation

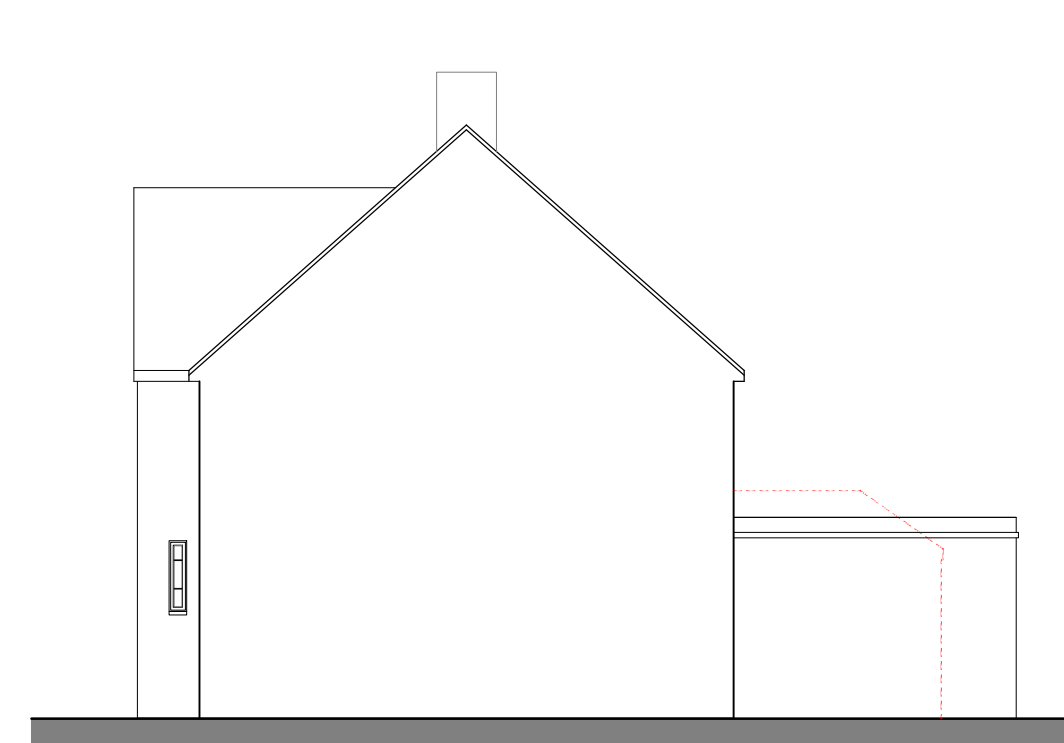

Side Elevation 2

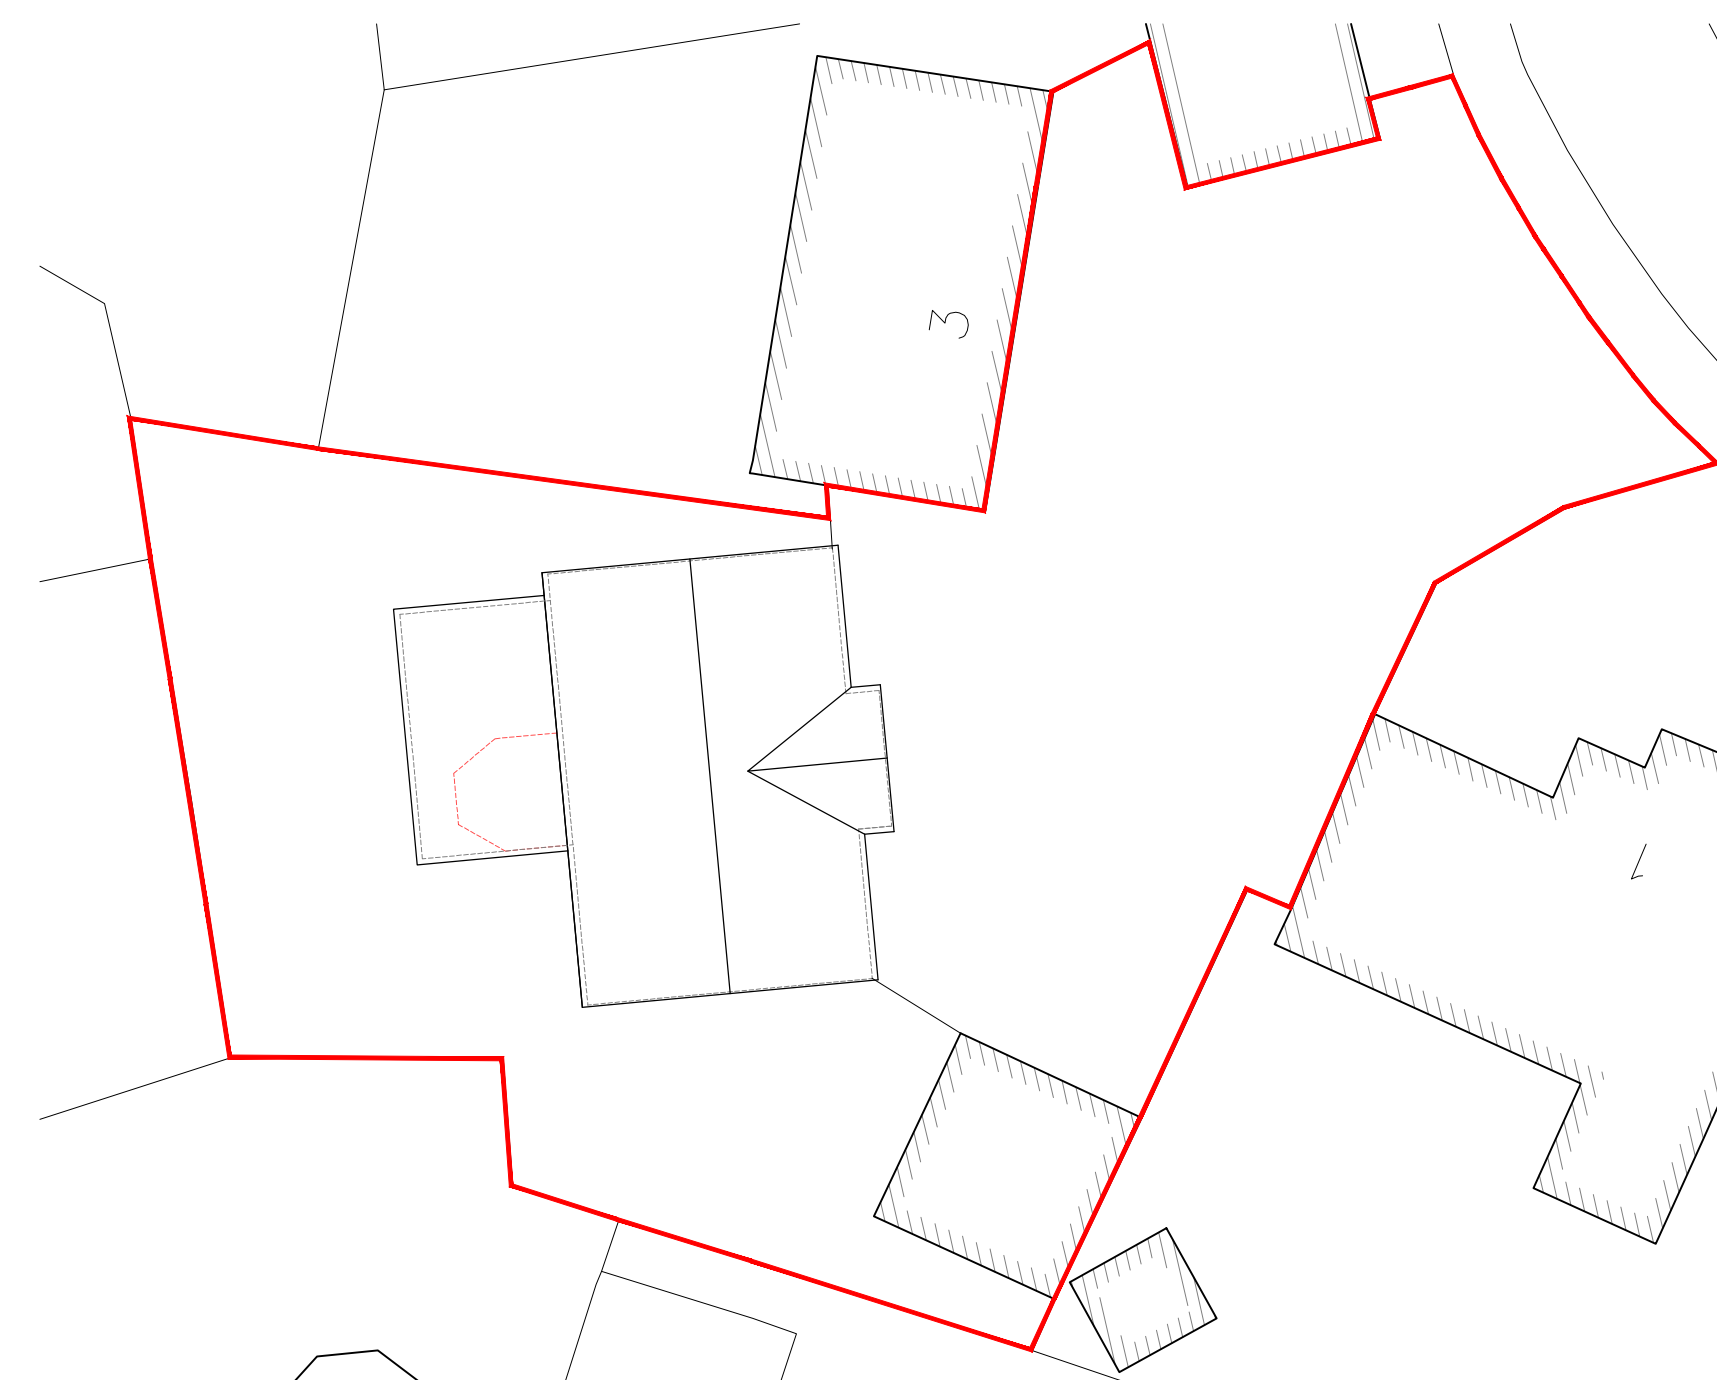

Site Plan
AS PROPOSED
Scale 1:200

[illegible]

t. 02382 542011
e. info@rs-studio.co.uk
w. www.rs-studio.co.uk

Drawing Title:
Plans & Elevations
AS PROPOSED

Project Title:
2 Hickory Gardens
West End
SO30 3RN

Drawing No.:

1684-P-02

Date: December 2023

Scale: Various

Drawn: LM

Checked: RS

This drawing is the copyright of the company and must not be reproduced or used without permission. Annotated dimensions are to be taken in preference to scaled dimensions and site dimensions must be checked before work is commenced