



Location Plan
1:1250

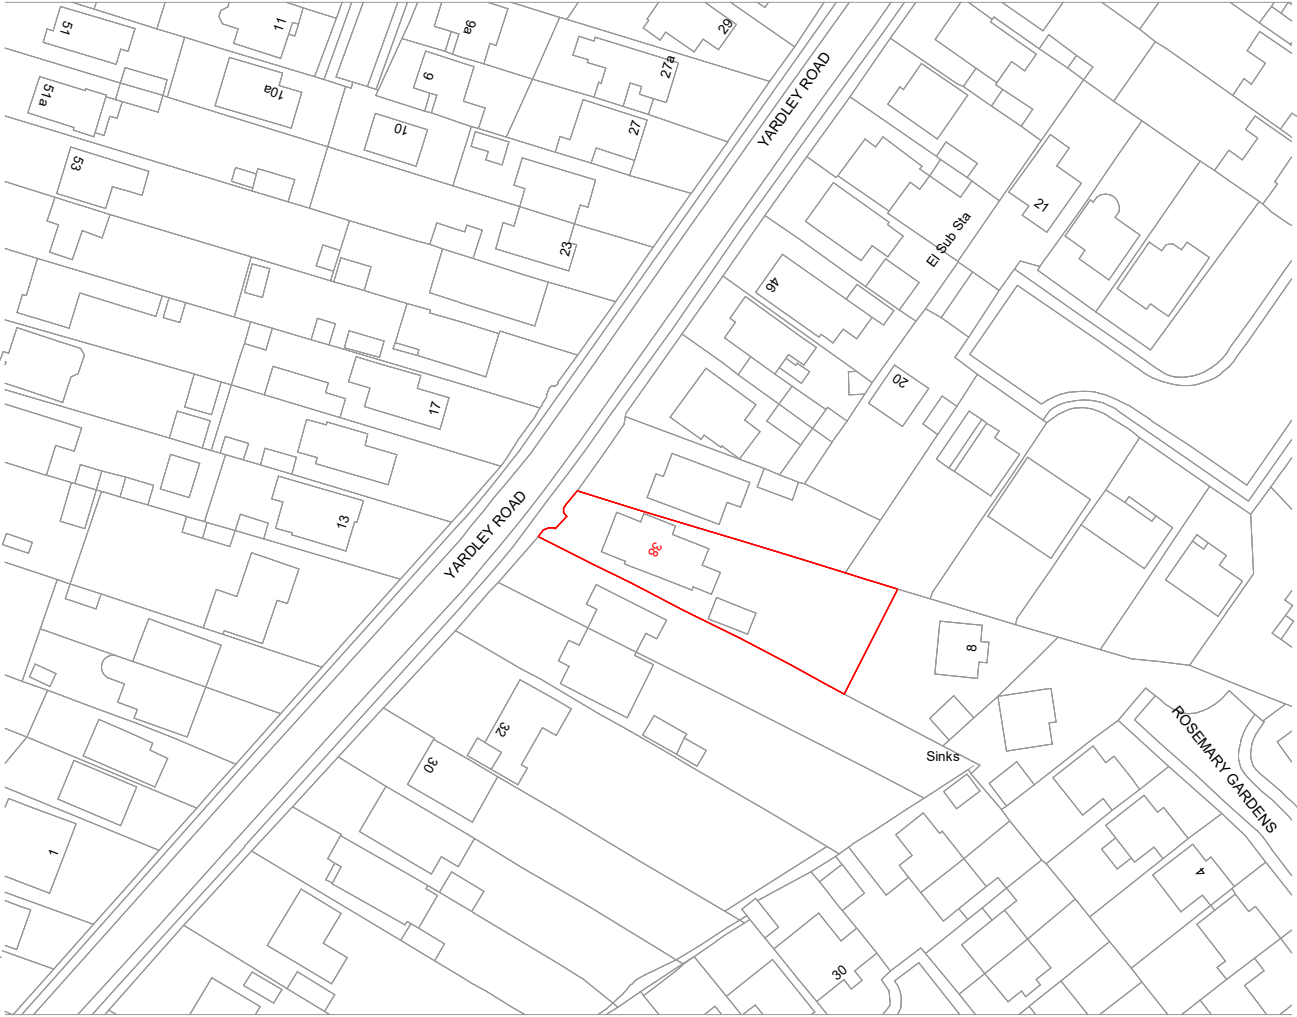

Block Plan
1:500

ReQuestAPlan
Map number: TQRQM23248143100613
Title: 38 Yardley Road, Hedge End SO30 0HQ
Map Produced for: Parkers Design
© Crown copyright and database rights 2023 OS 100042766

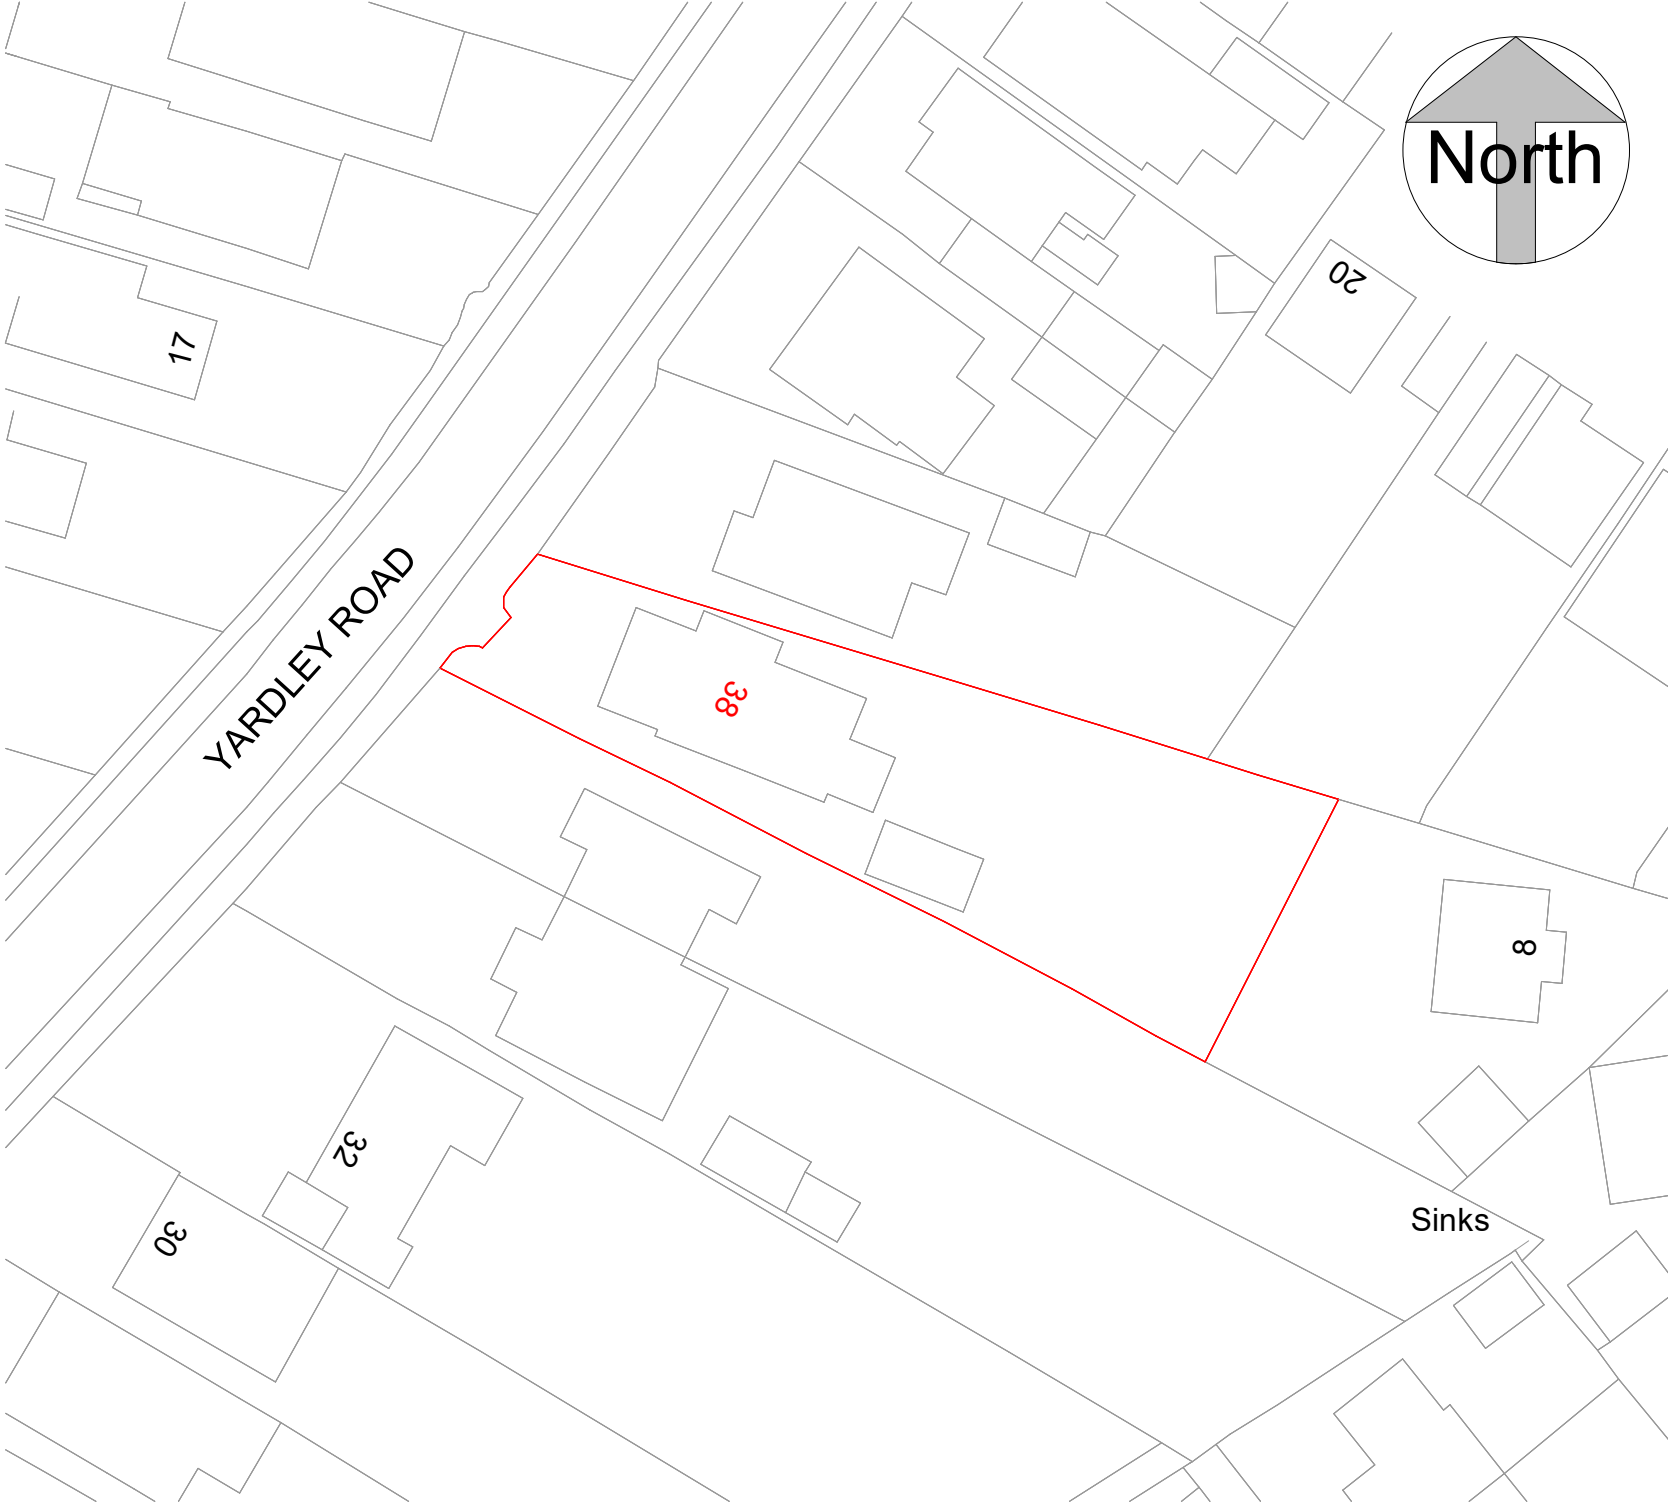

1:500		50
1:200		20
1:100		10
1:50		5

All measurement to be checked on site prior to any comment

Parkers Design Limited - The Studio @ 90, PO9 2PR	www.pexd.co.uk - info@parkersdesign.com - 07776 008822
---	--

PROJECT	38 Yardley Road SO30 0HQ		CLIENT Taylor	
	SHEET Site Plan	Date	Issue Date	Scale (@ A3) As indicated
		Drawn by SW	DRAWING NUMBER P 0	
		Checked by SR	REV	