


PROPOSED MATERIALS -


walls - brick
to match existing

roof - flat
grey trim to parapet

windows/doors - grey

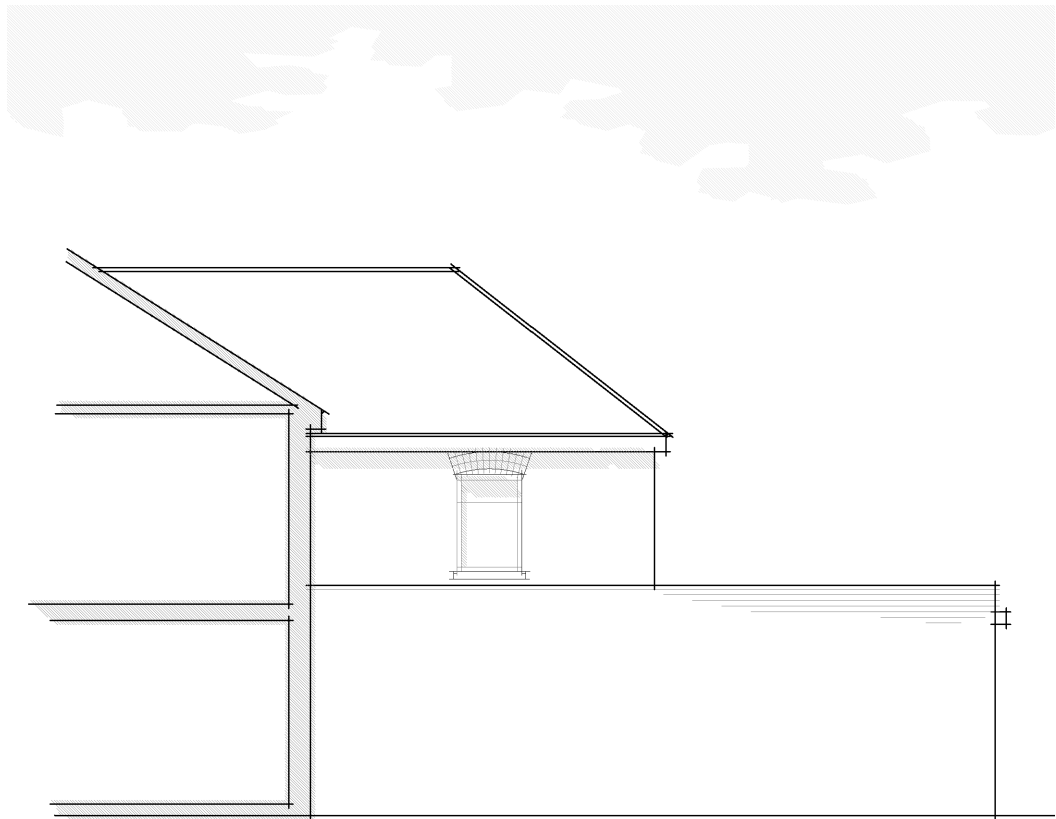


PROPOSED PART SIDE ELEVATION / SECTION (facing due south)
SCALE 1:100

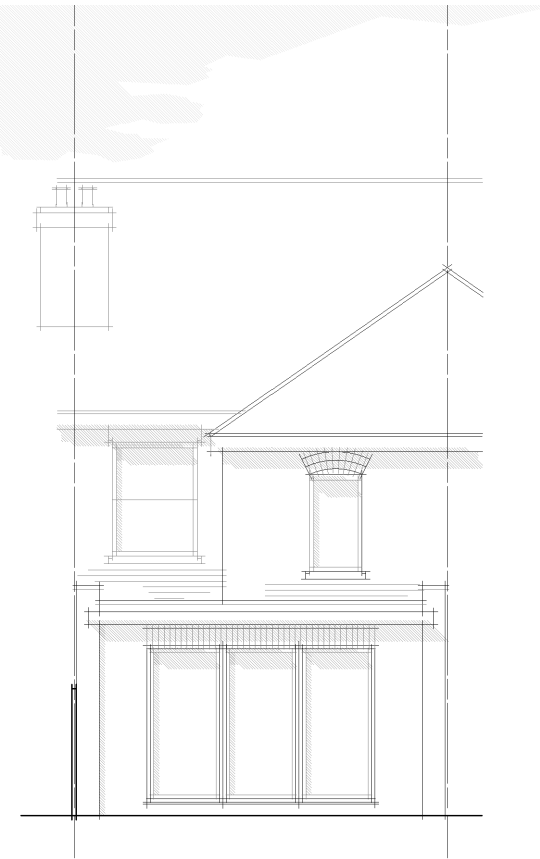


PROPOSED REAR ELEVATION (facing due east)
SCALE 1:100

0 1 2 3 4 5m

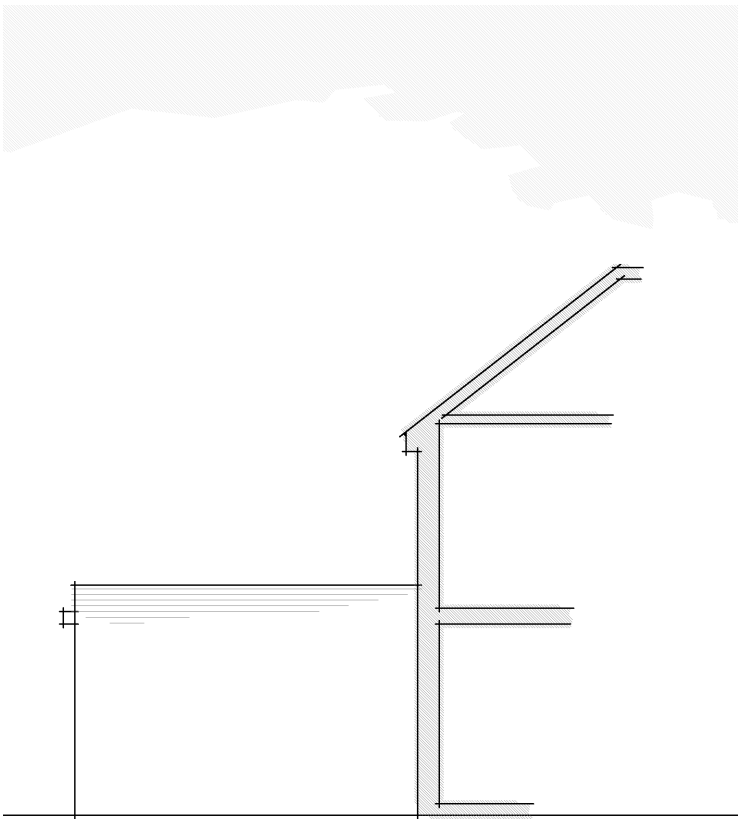

PROPOSED PART SIDE/SECTION ELEVATION (facing due north)
SCALE 1:100

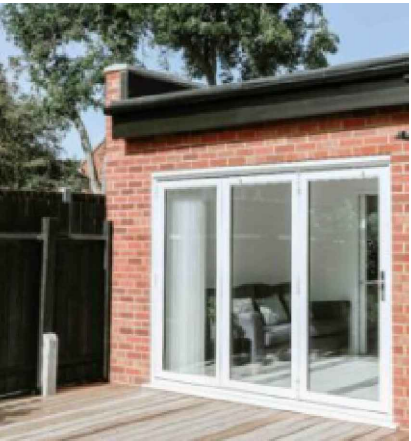

inspiration
fig .1
extension form

this drawing is the copyright of CMCdesign and may not be copied, altered or reproduced in any form without the written consent of CMCdesign.

it is the sole responsibility of the building owner to draw up all legal agreements with adjoining property owners to cover the over hanging of any fascias, guttering, foundations or any part of the building. CMCdesign can not be held responsible in any way whatsoever for any legal costs or other costs incurred through any neighborhood disputes.

it is the sole responsibility of the building owner to comply with the party wall act 1996 CMCdesign can not be held responsible in any way if non compliance is adopted.

use figured dimensions only in millimetres only unless stated otherwise.

all clients and contractors to check all drawings and to verify all dimensions on site prior to works commencing. any discrepancies in dimensions or boundary locations are to be brought to the attention of CMCdesign immediately before any further works take place on site

revision

client

chid

stage

planning

date

nov2023

scale

1:100 @ A3

address

71 nutbeam road
eastleigh
hampshire
so50 5jr

drawing no.

875/11/104

drawing

proposed

elevations

CMCdesign architectural services



the studio, 23 maltres road,
charders ford, hampshire so53 5ds

t 07968 987654

e studio@cmc-design.co.uk

w www.cmc-design.co.uk