


# Flat - Floor Plan Before

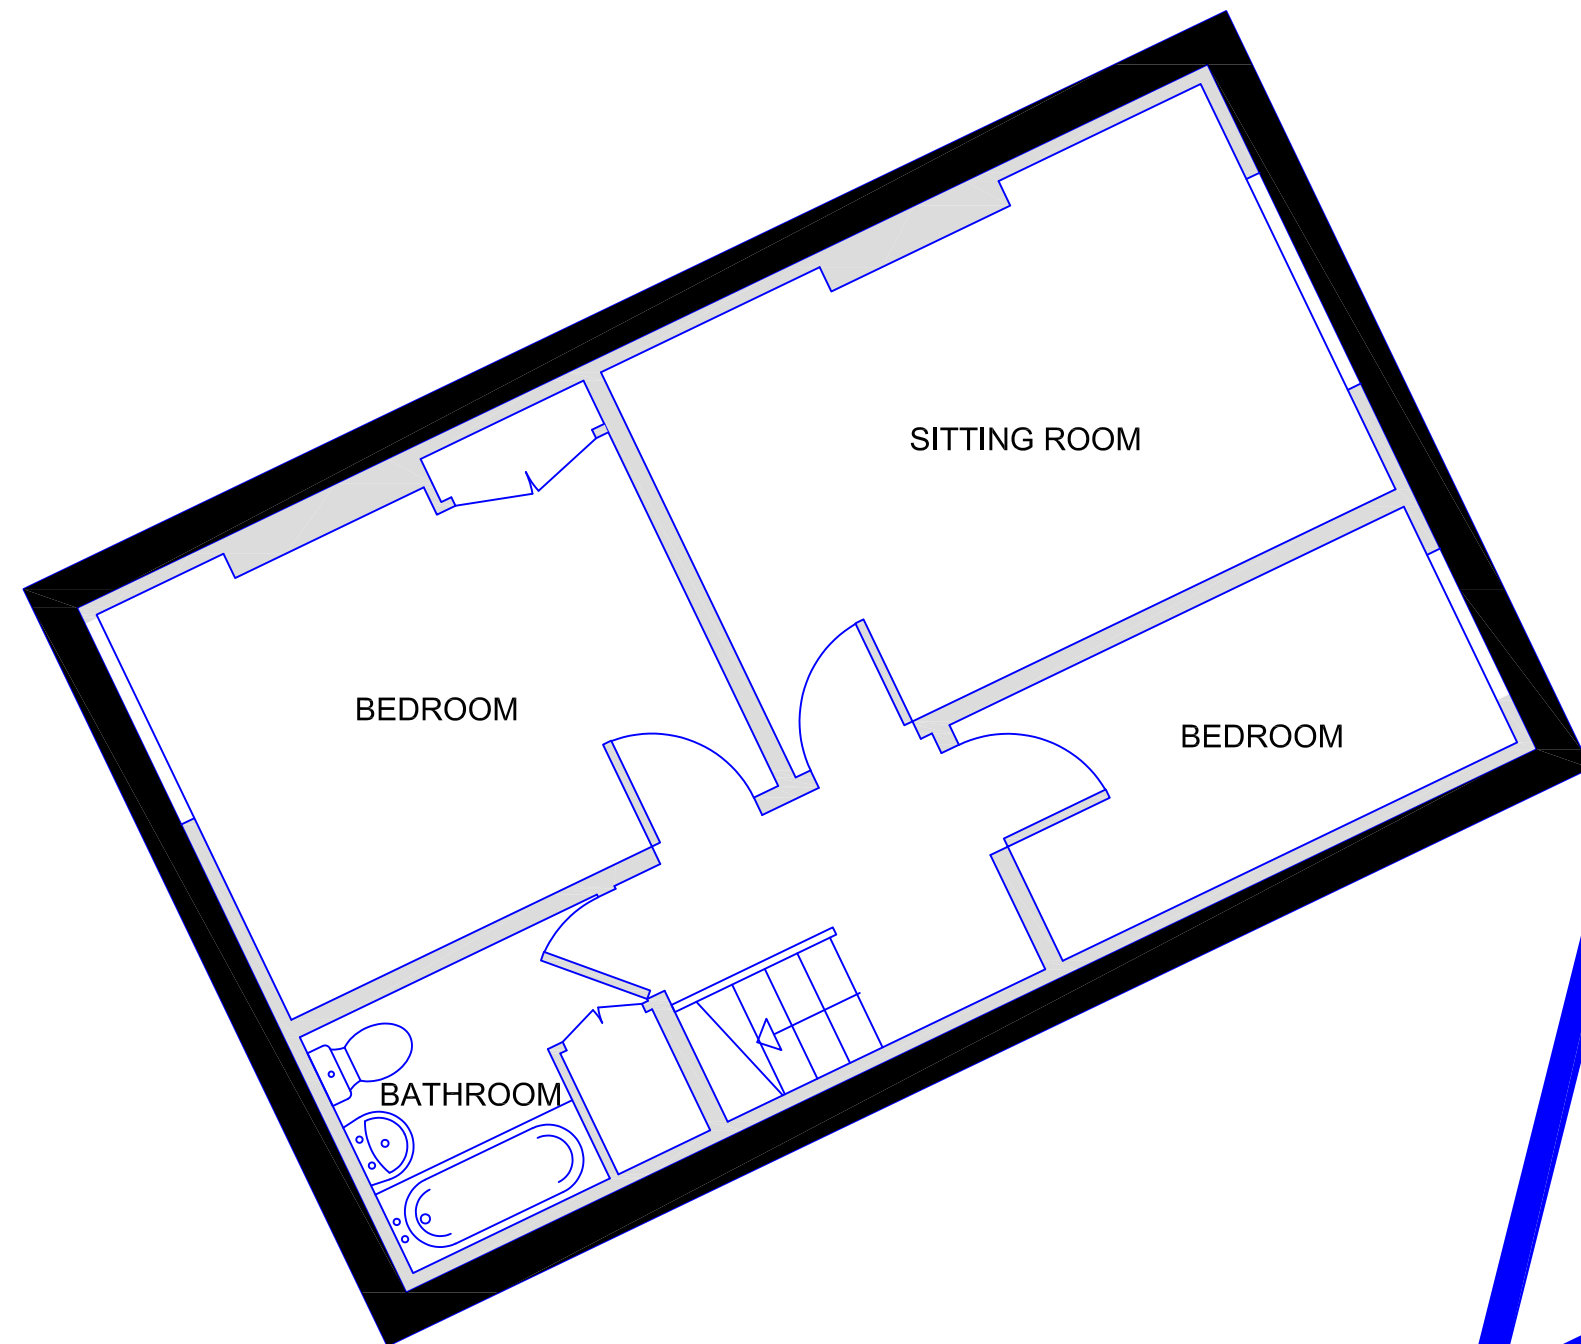

Upstairs Floor Plan  
Scale 1:50



Ground Floor Plan  
Scale 1:50  
Blue outline is the Salon that joins on to the Flat  
and is not part of this application.