



Flat - Floor Plan Proposed
Nothing is changing. It is just a change of use.

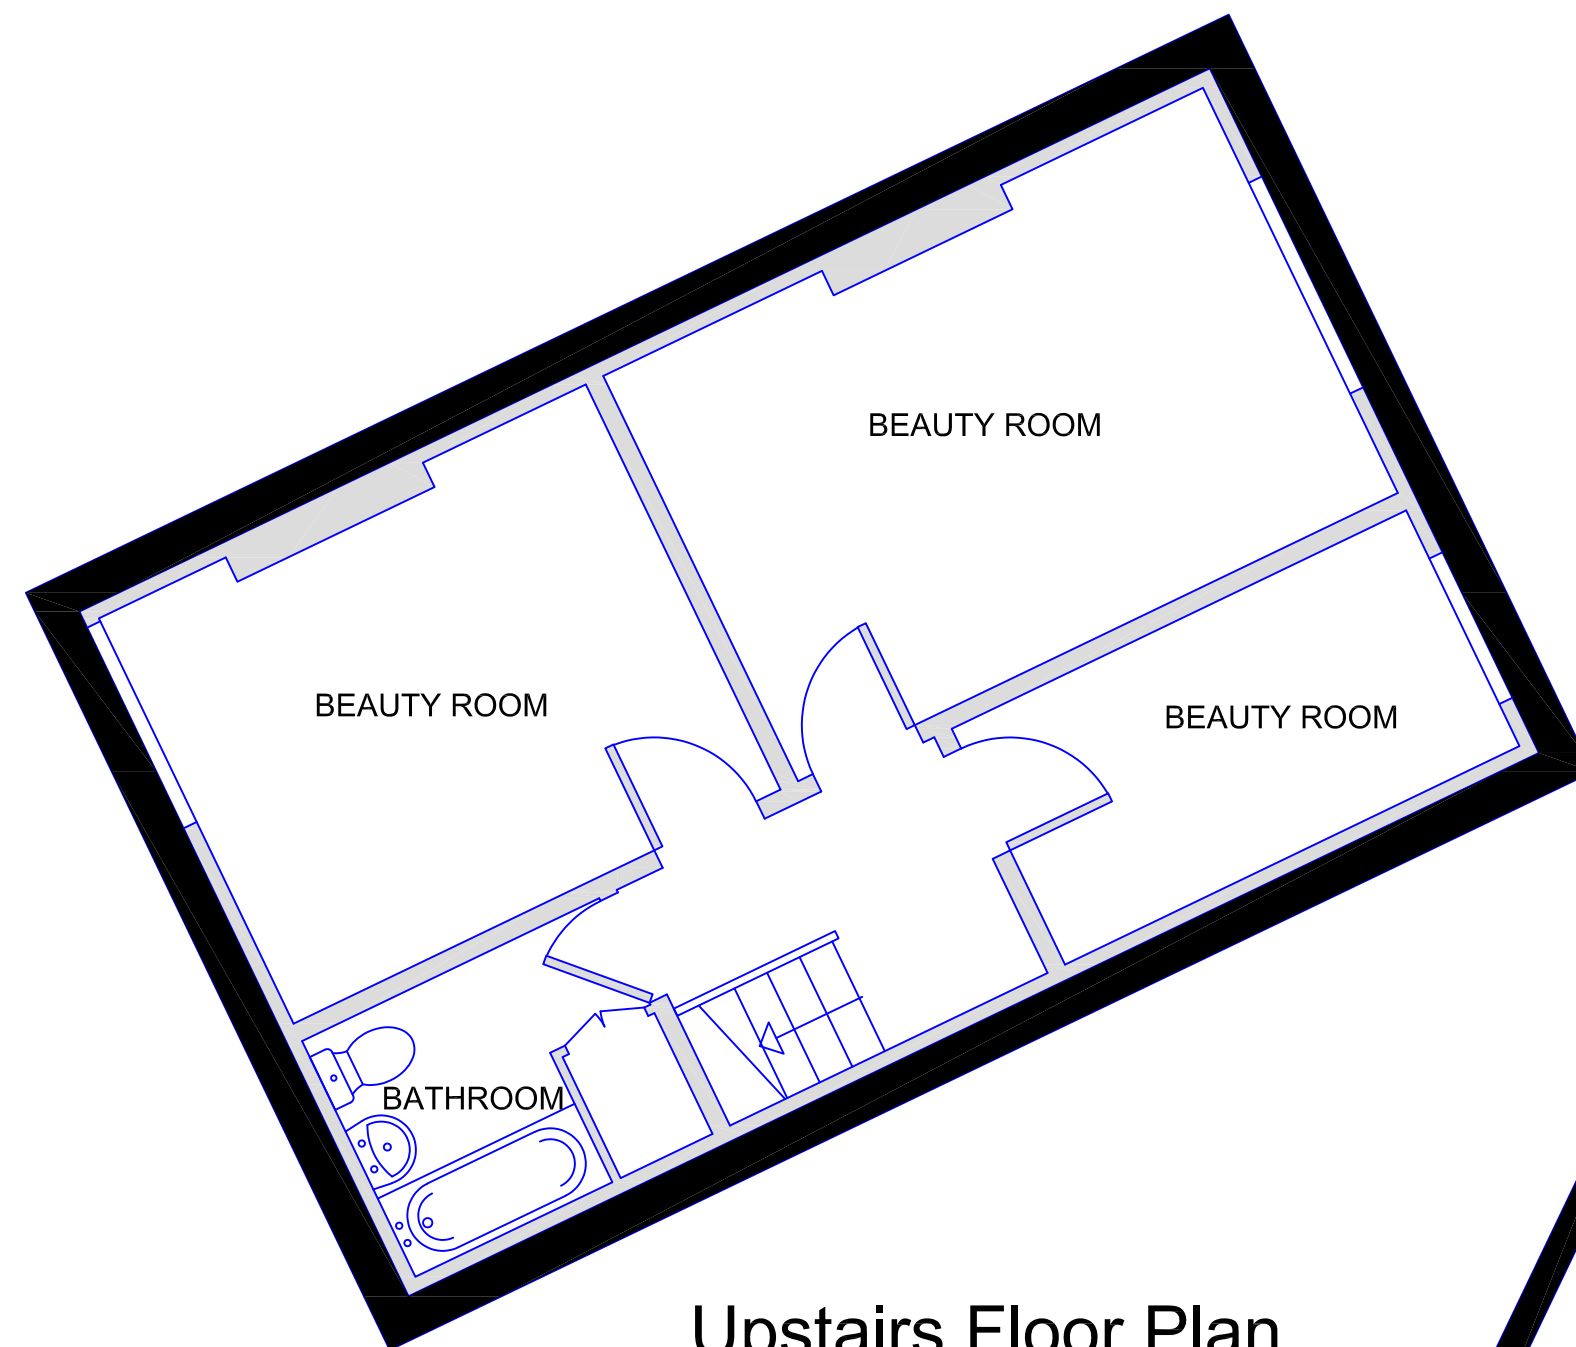

Upstairs Floor Plan
Scale 1:50

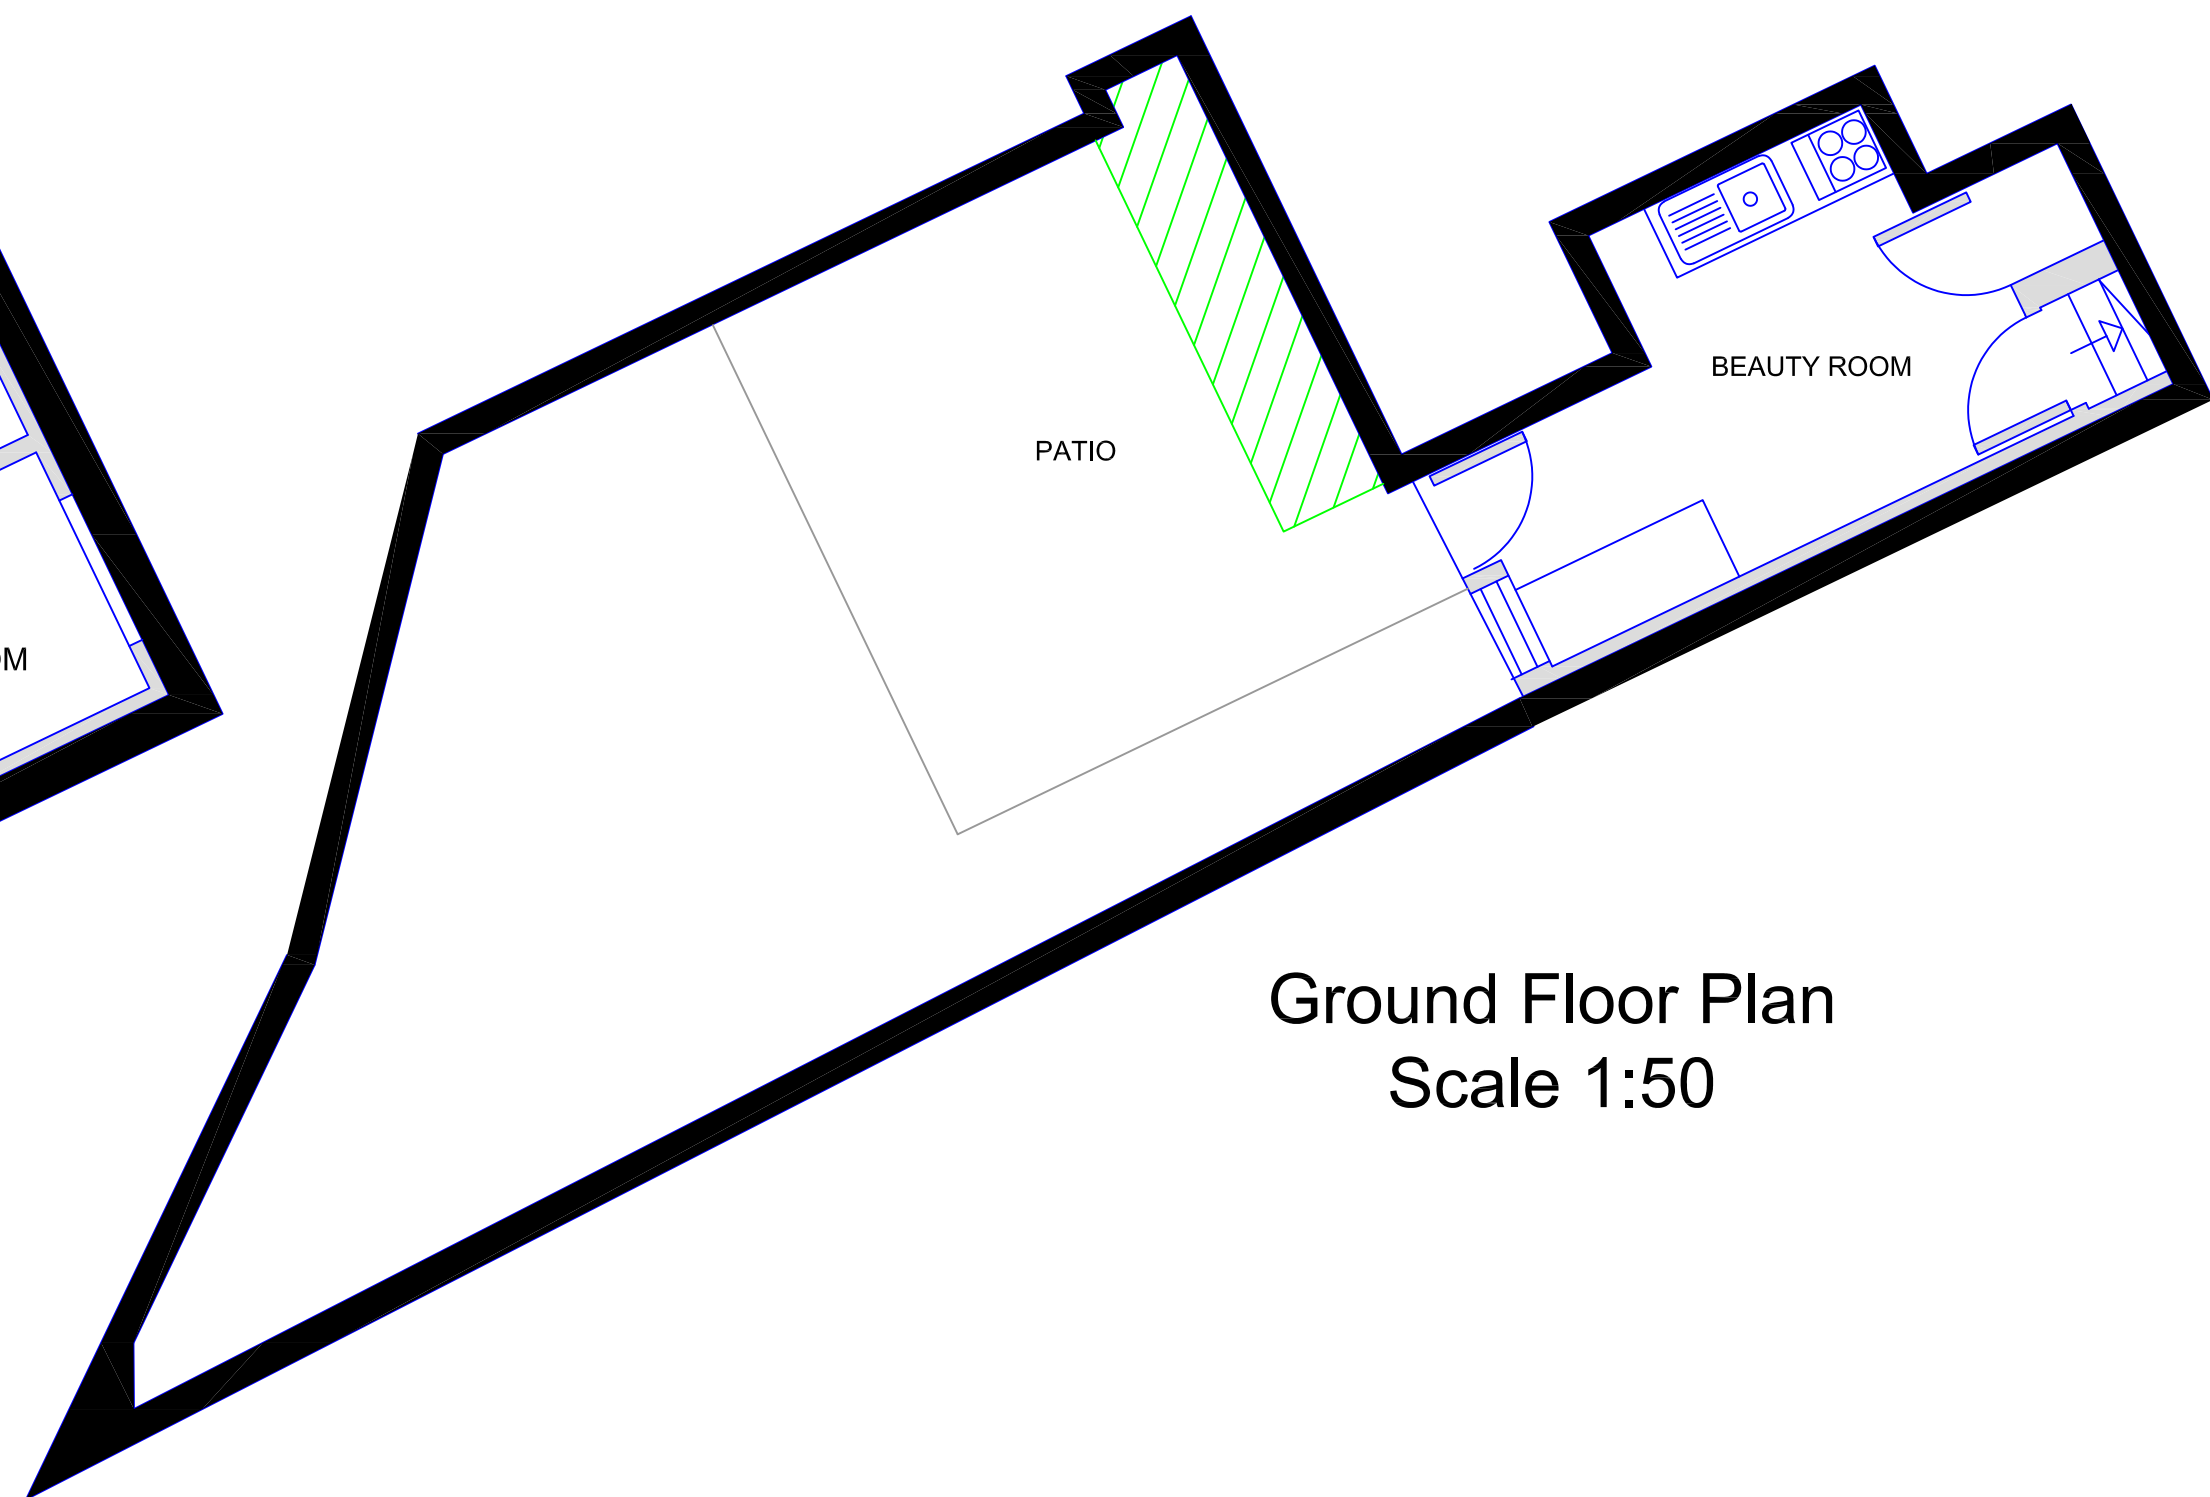

Ground Floor Plan
Scale 1:50

