


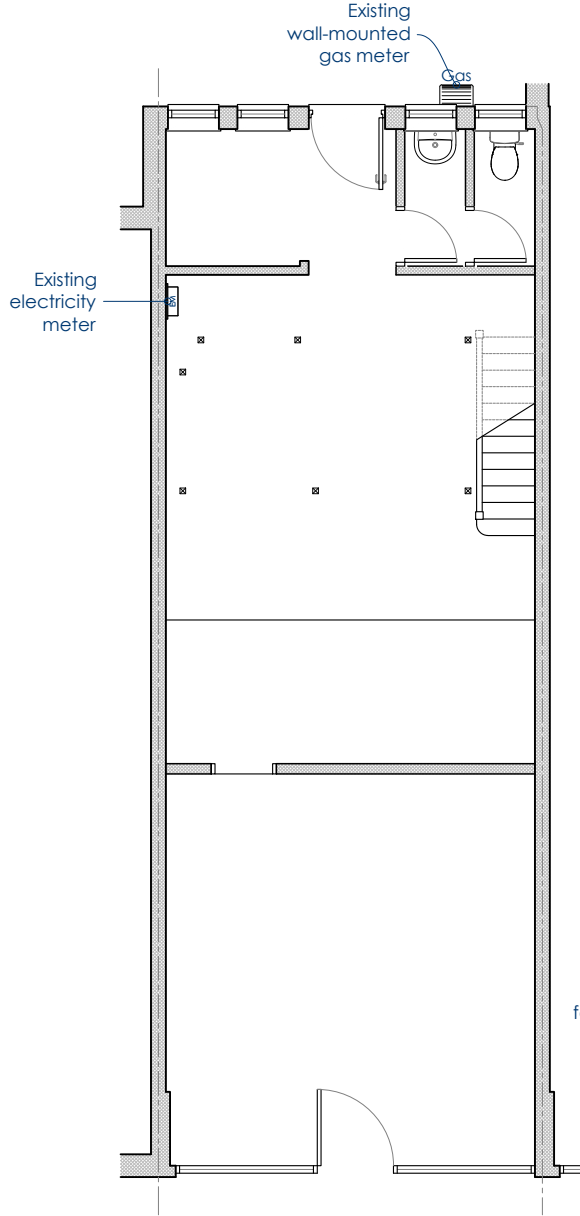


 


Ground Floor

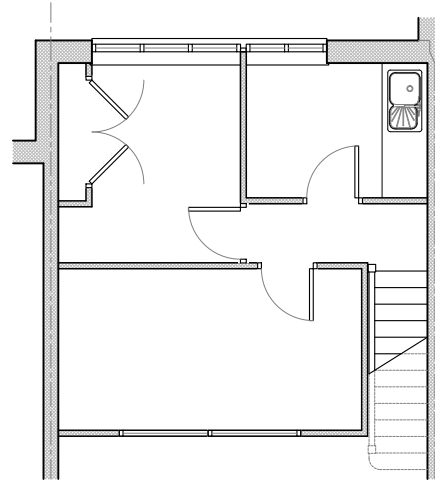

First Floor

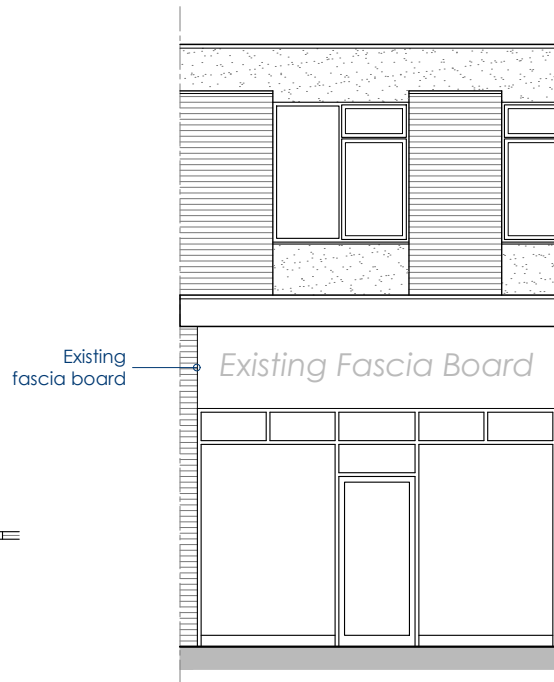

Front Elevation

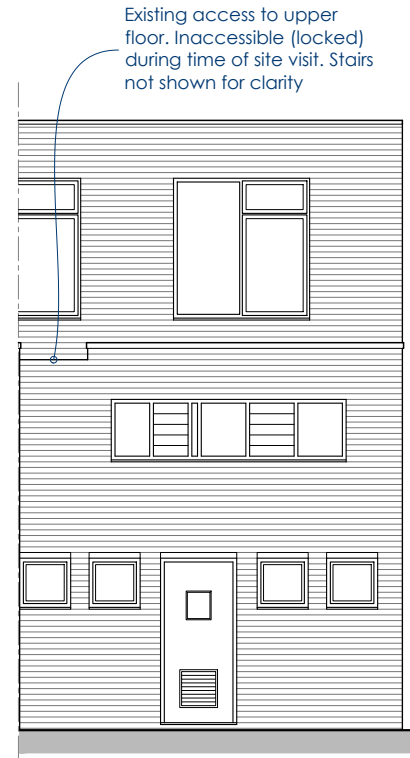

Rear Elevation

Rev	By	Notes
 RUSHWORTH ARCHITECTURE info@r-w-a.co.uk 0777 288 0171		
Client Stakks Pancake House		
Project 109 Winchester Road Chandlers Ford SO53 2GH		
Drawing Existing Floor Plans		
Project No. 23025		
Status Existing		
Scale 1:100	Size A4	
Drawn by OR-RWA	Date Dec 2023	
Drawing No. EX01	Revision -	