
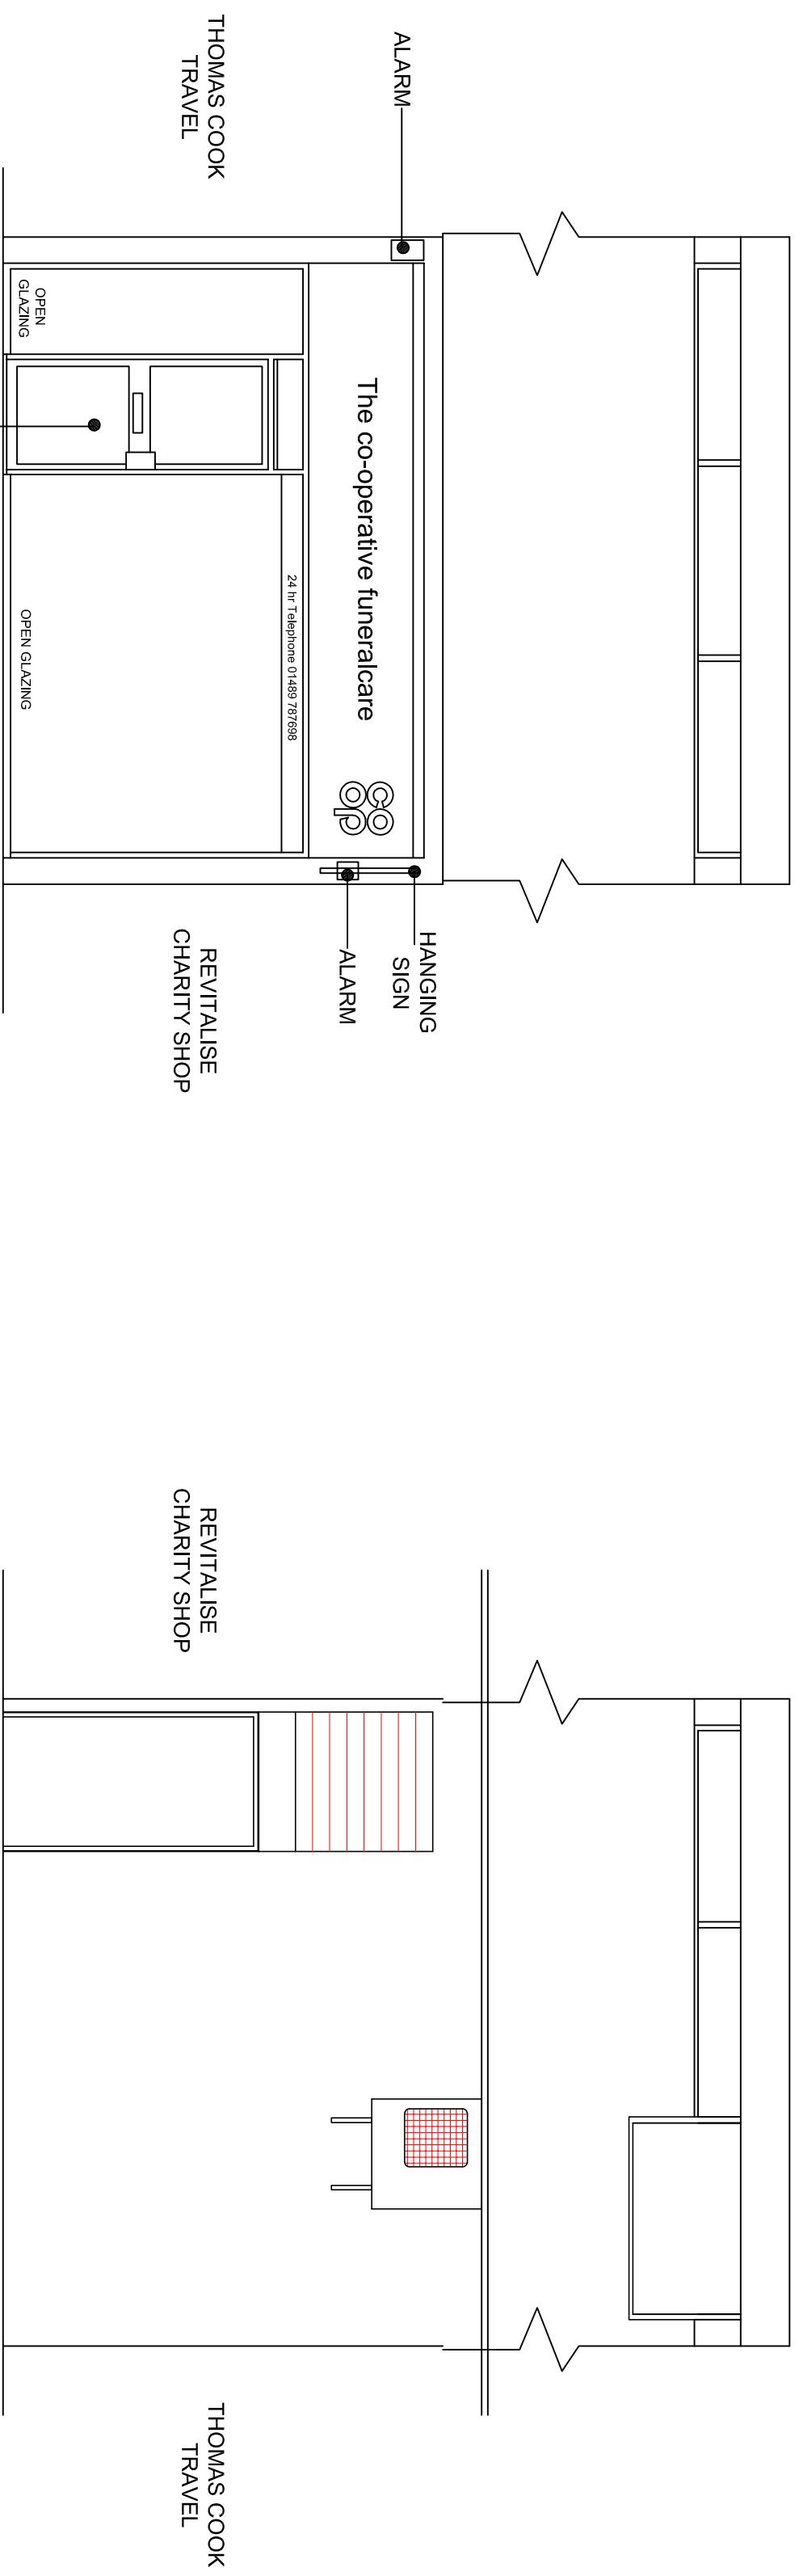


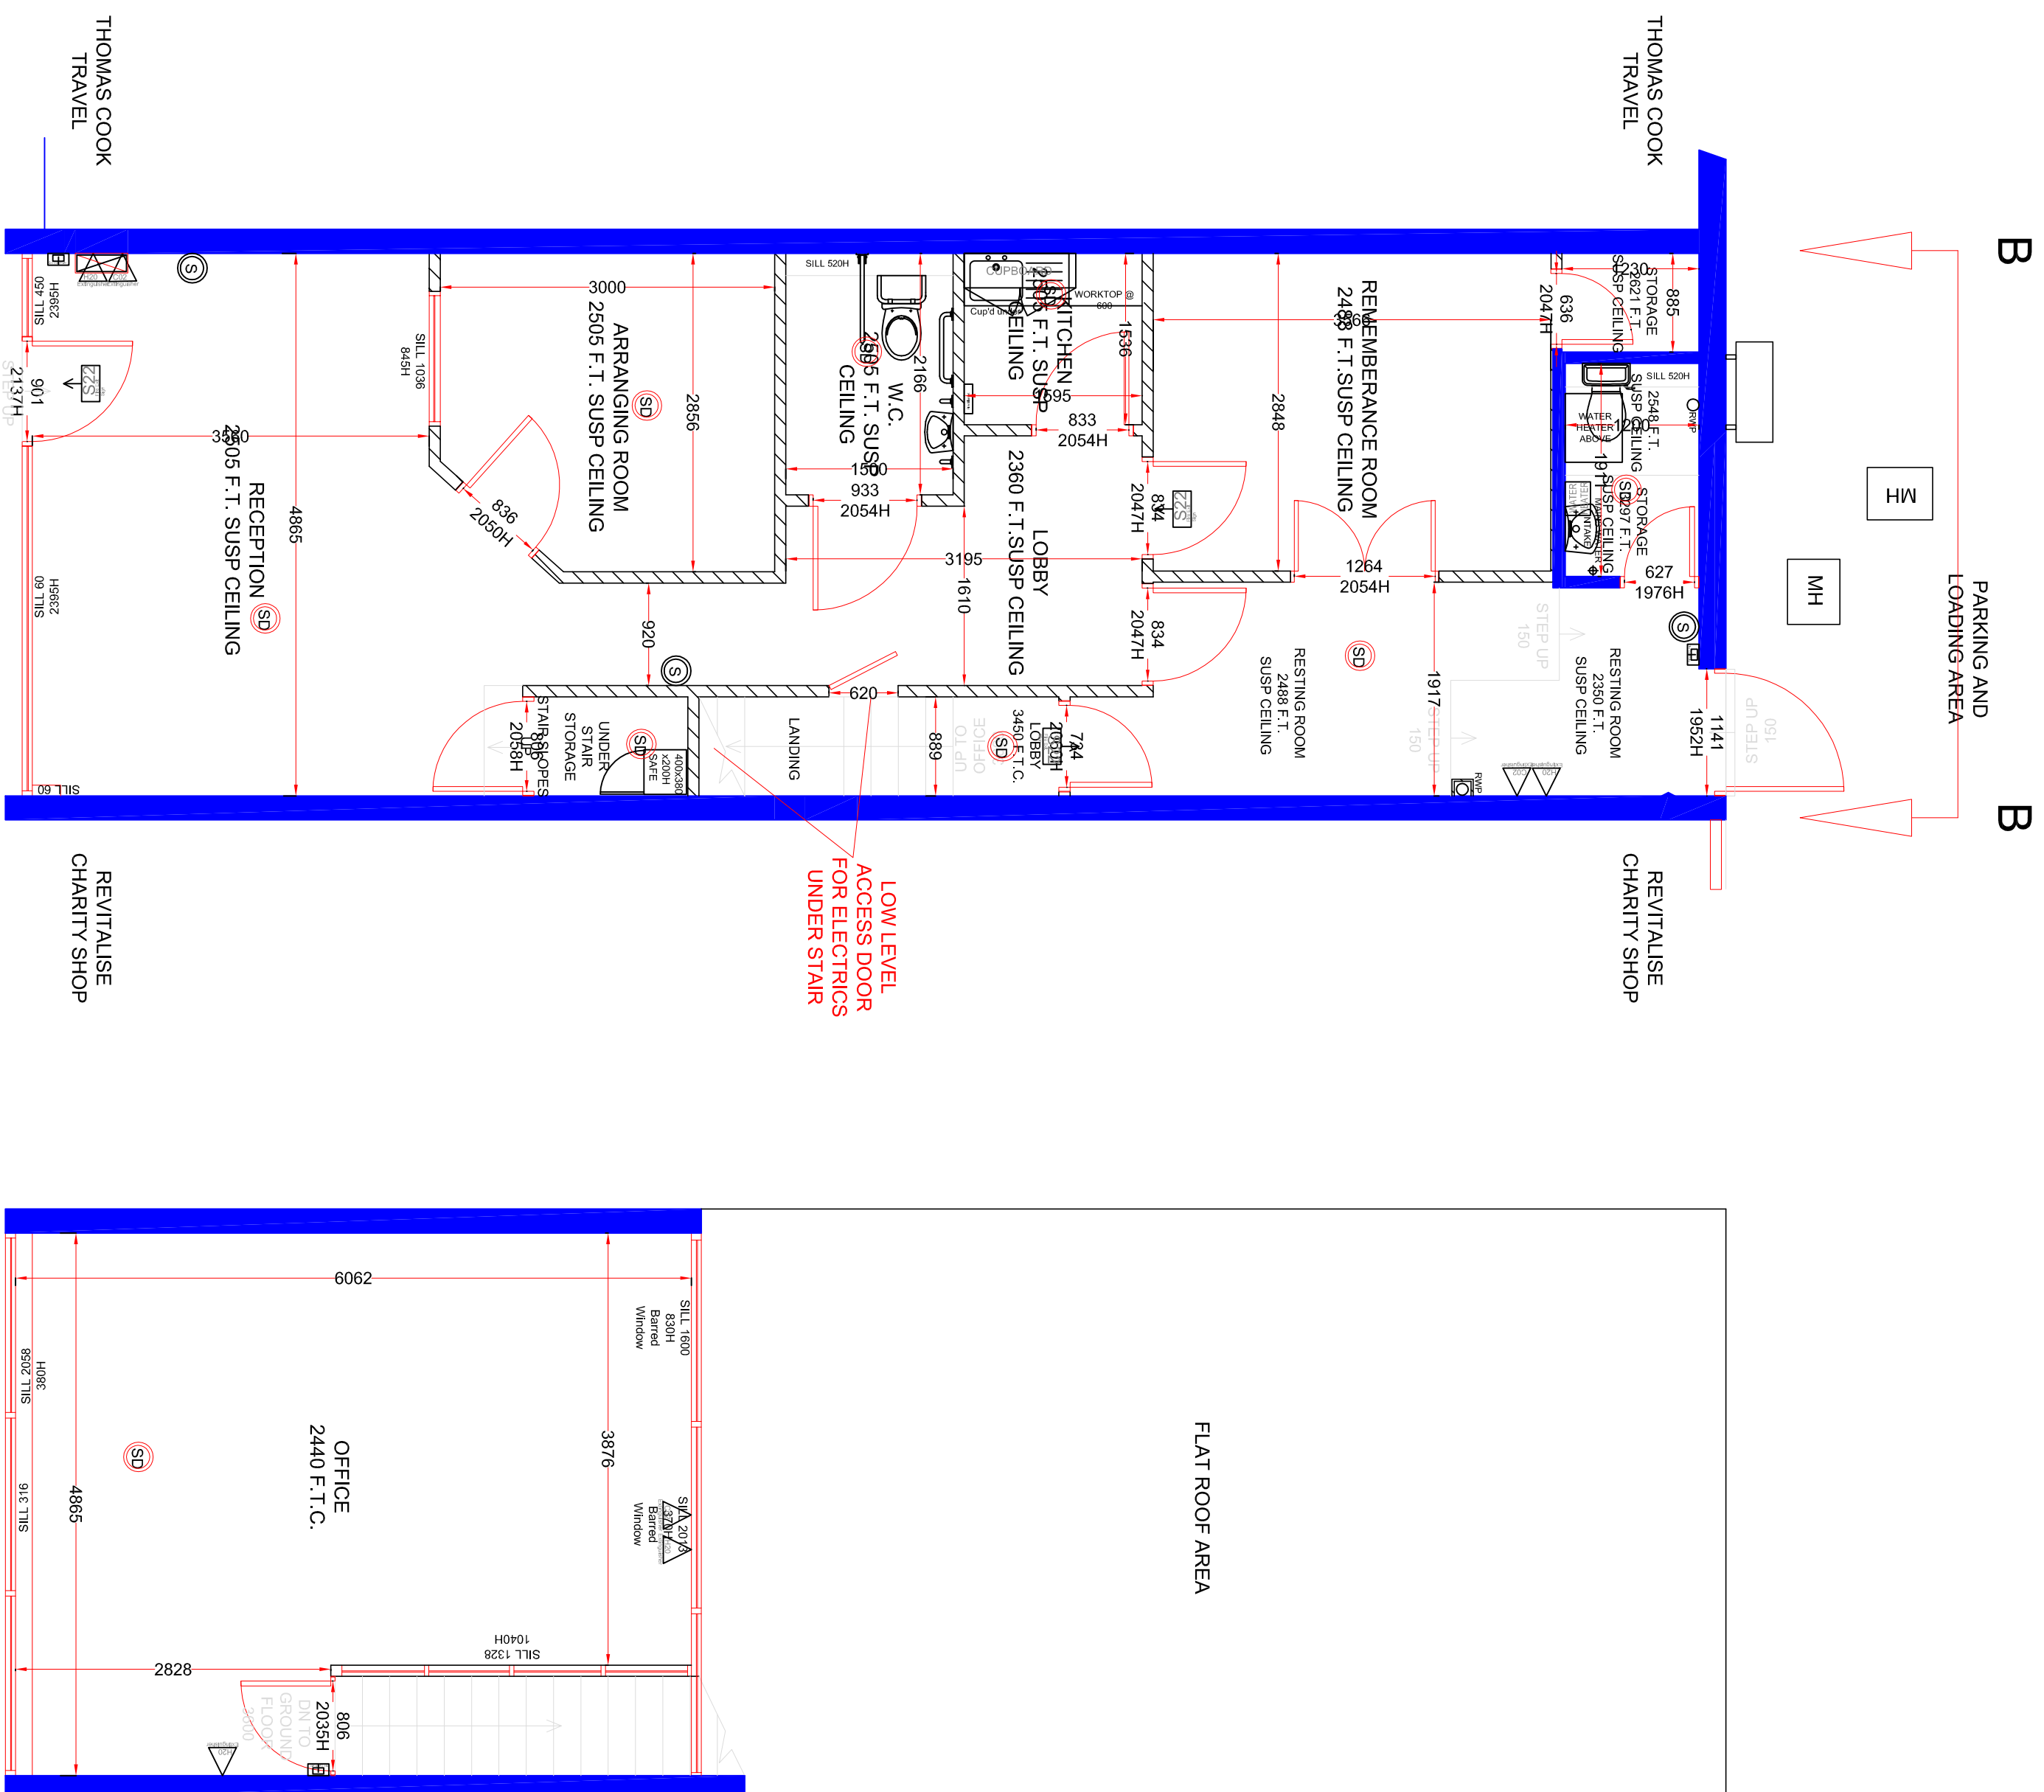


ELEVATION A-A

ELEVATION B-B


GROUND FLOOR PLAN

FIRST FLOOR PLAN

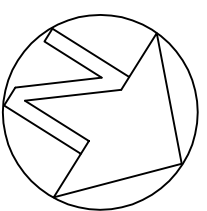

EXISTING PLAN 1:50

SCALE 1:50

 

project	FUNERALCARE HEDGE END 7A LOWER NORTHAM ROAD HEDGE END SOUTHAMPTON SO30 4FN		
	EXISTING PLAN		
date	DEC 23	drawn	C.J.J.
scale	1:50 @A1	drg no.	3859.10