



south elevation


east elevation

north elevation




west elevation

0m 1 2 3m 4 5m
Scale bar 1:100

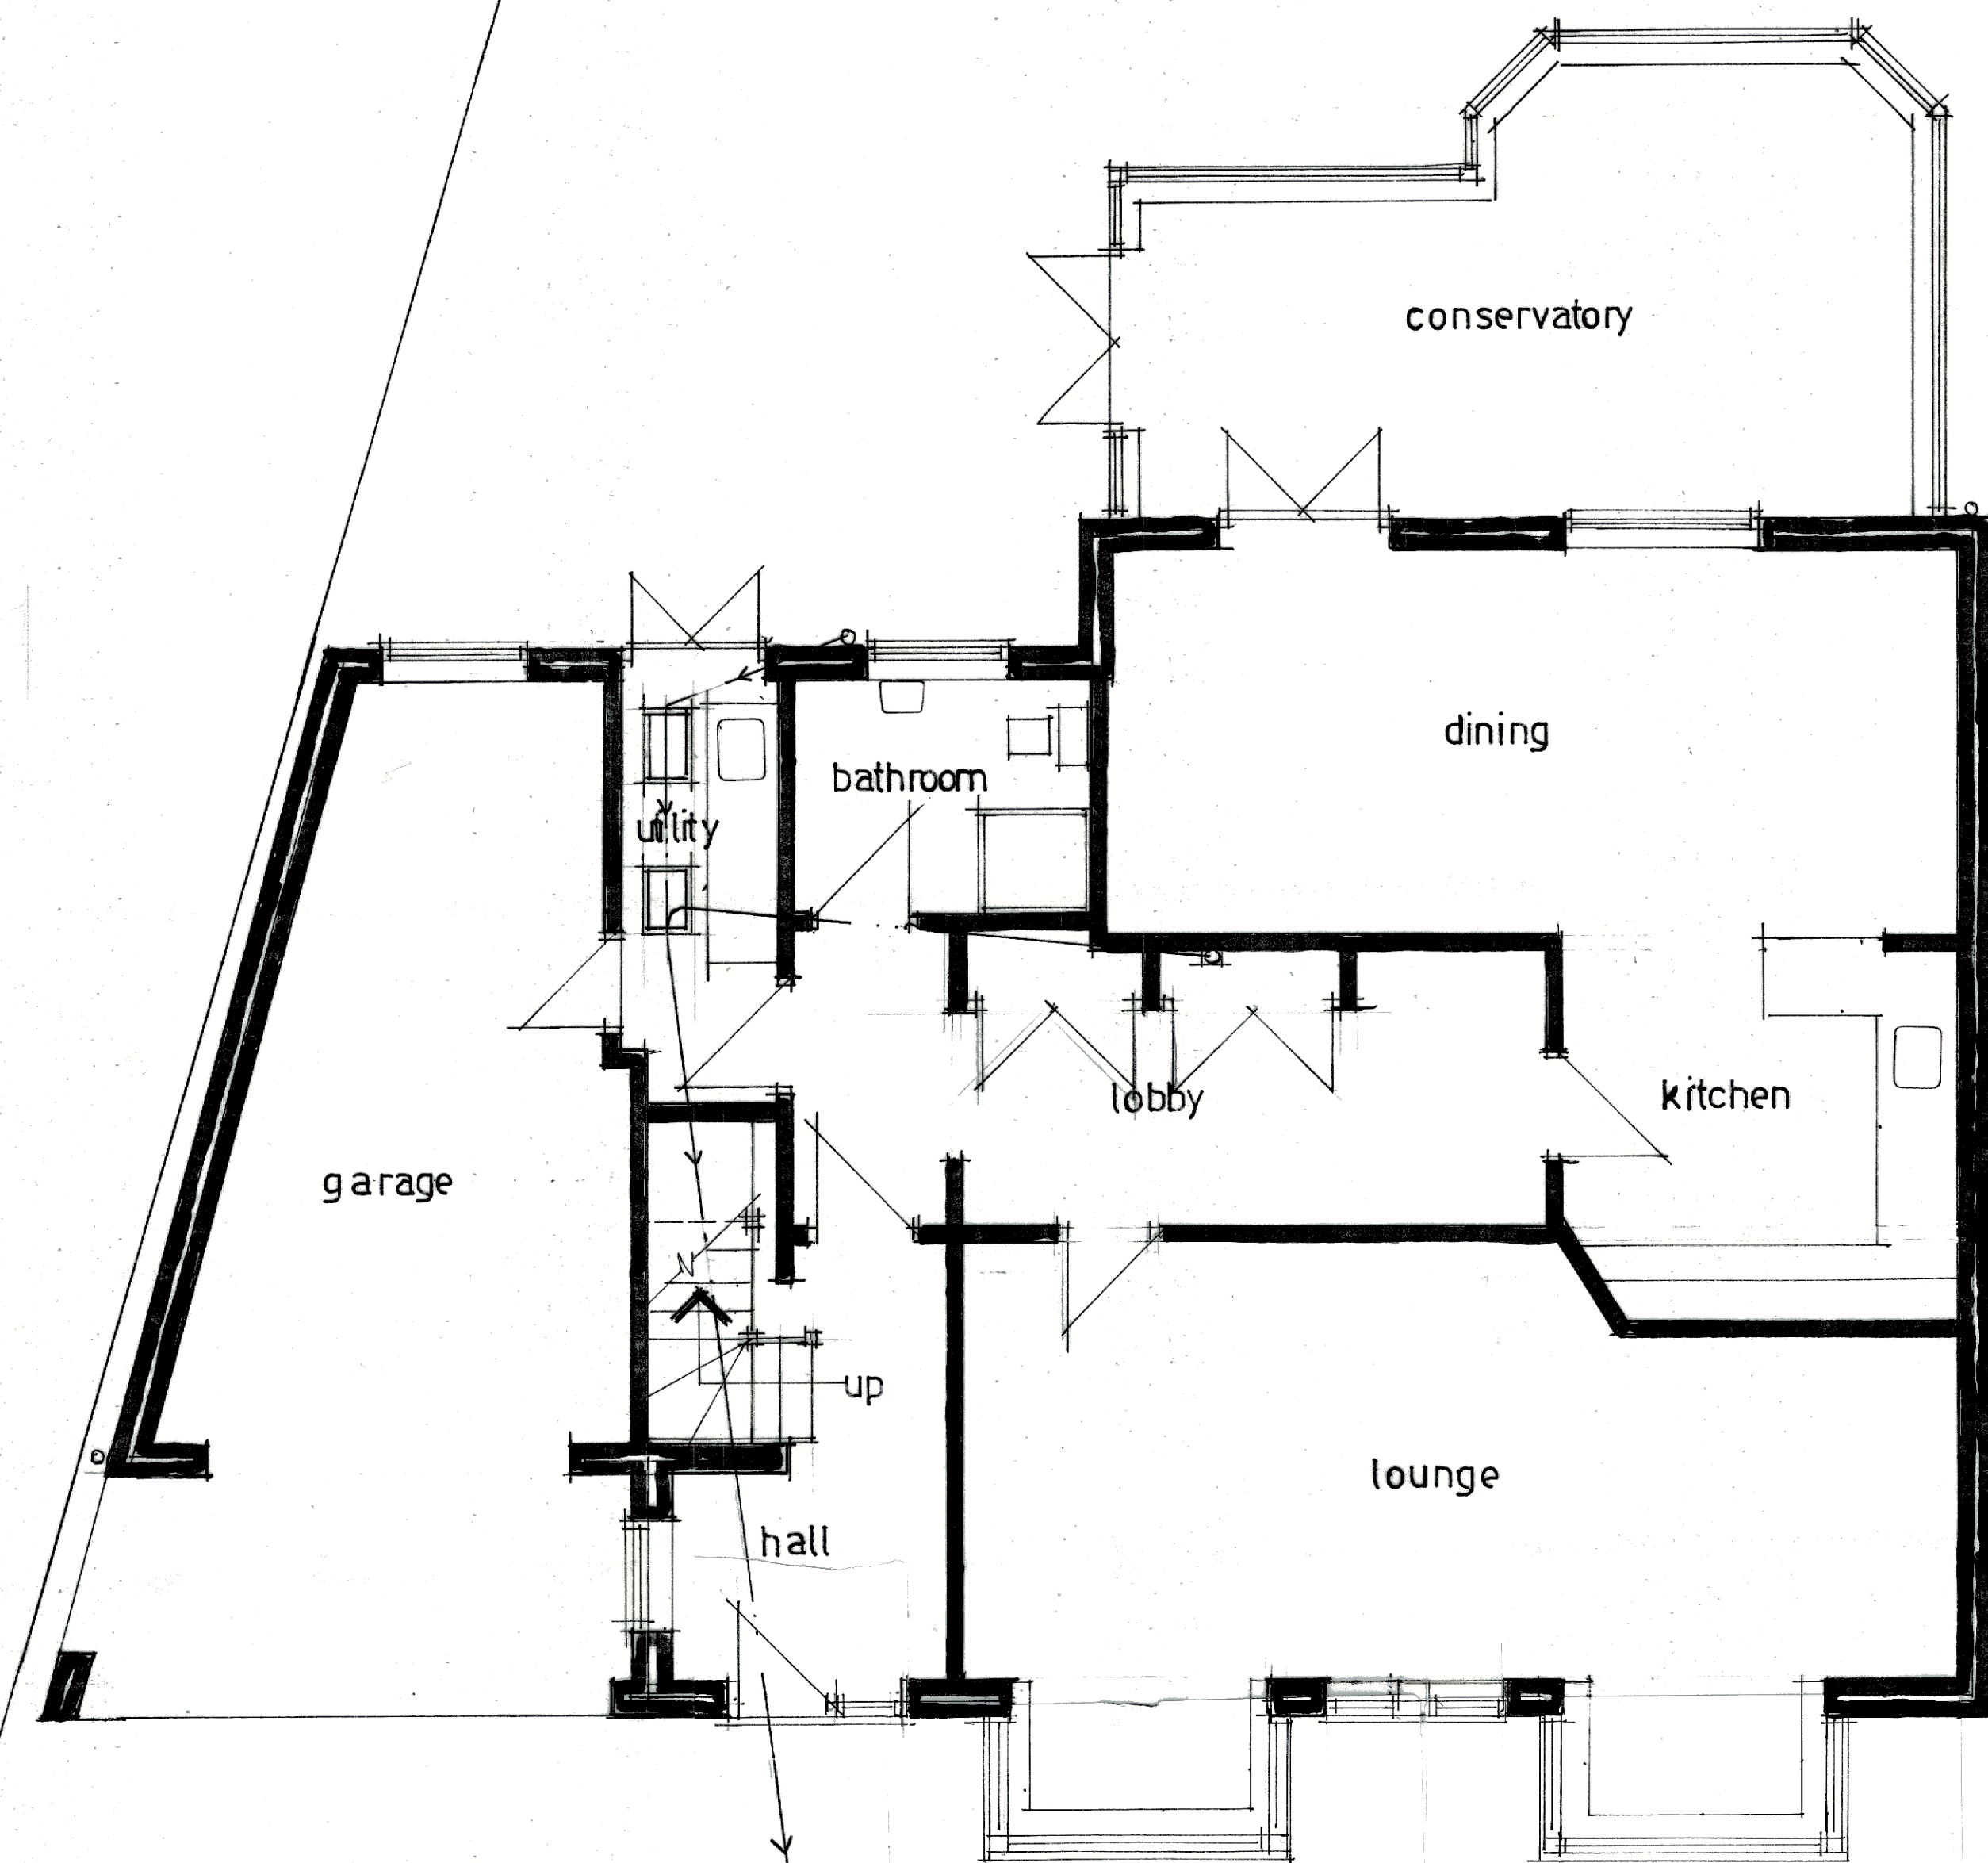

groundfloor plan

0m 1 2 3m 4 5m
Scale bar 1:50

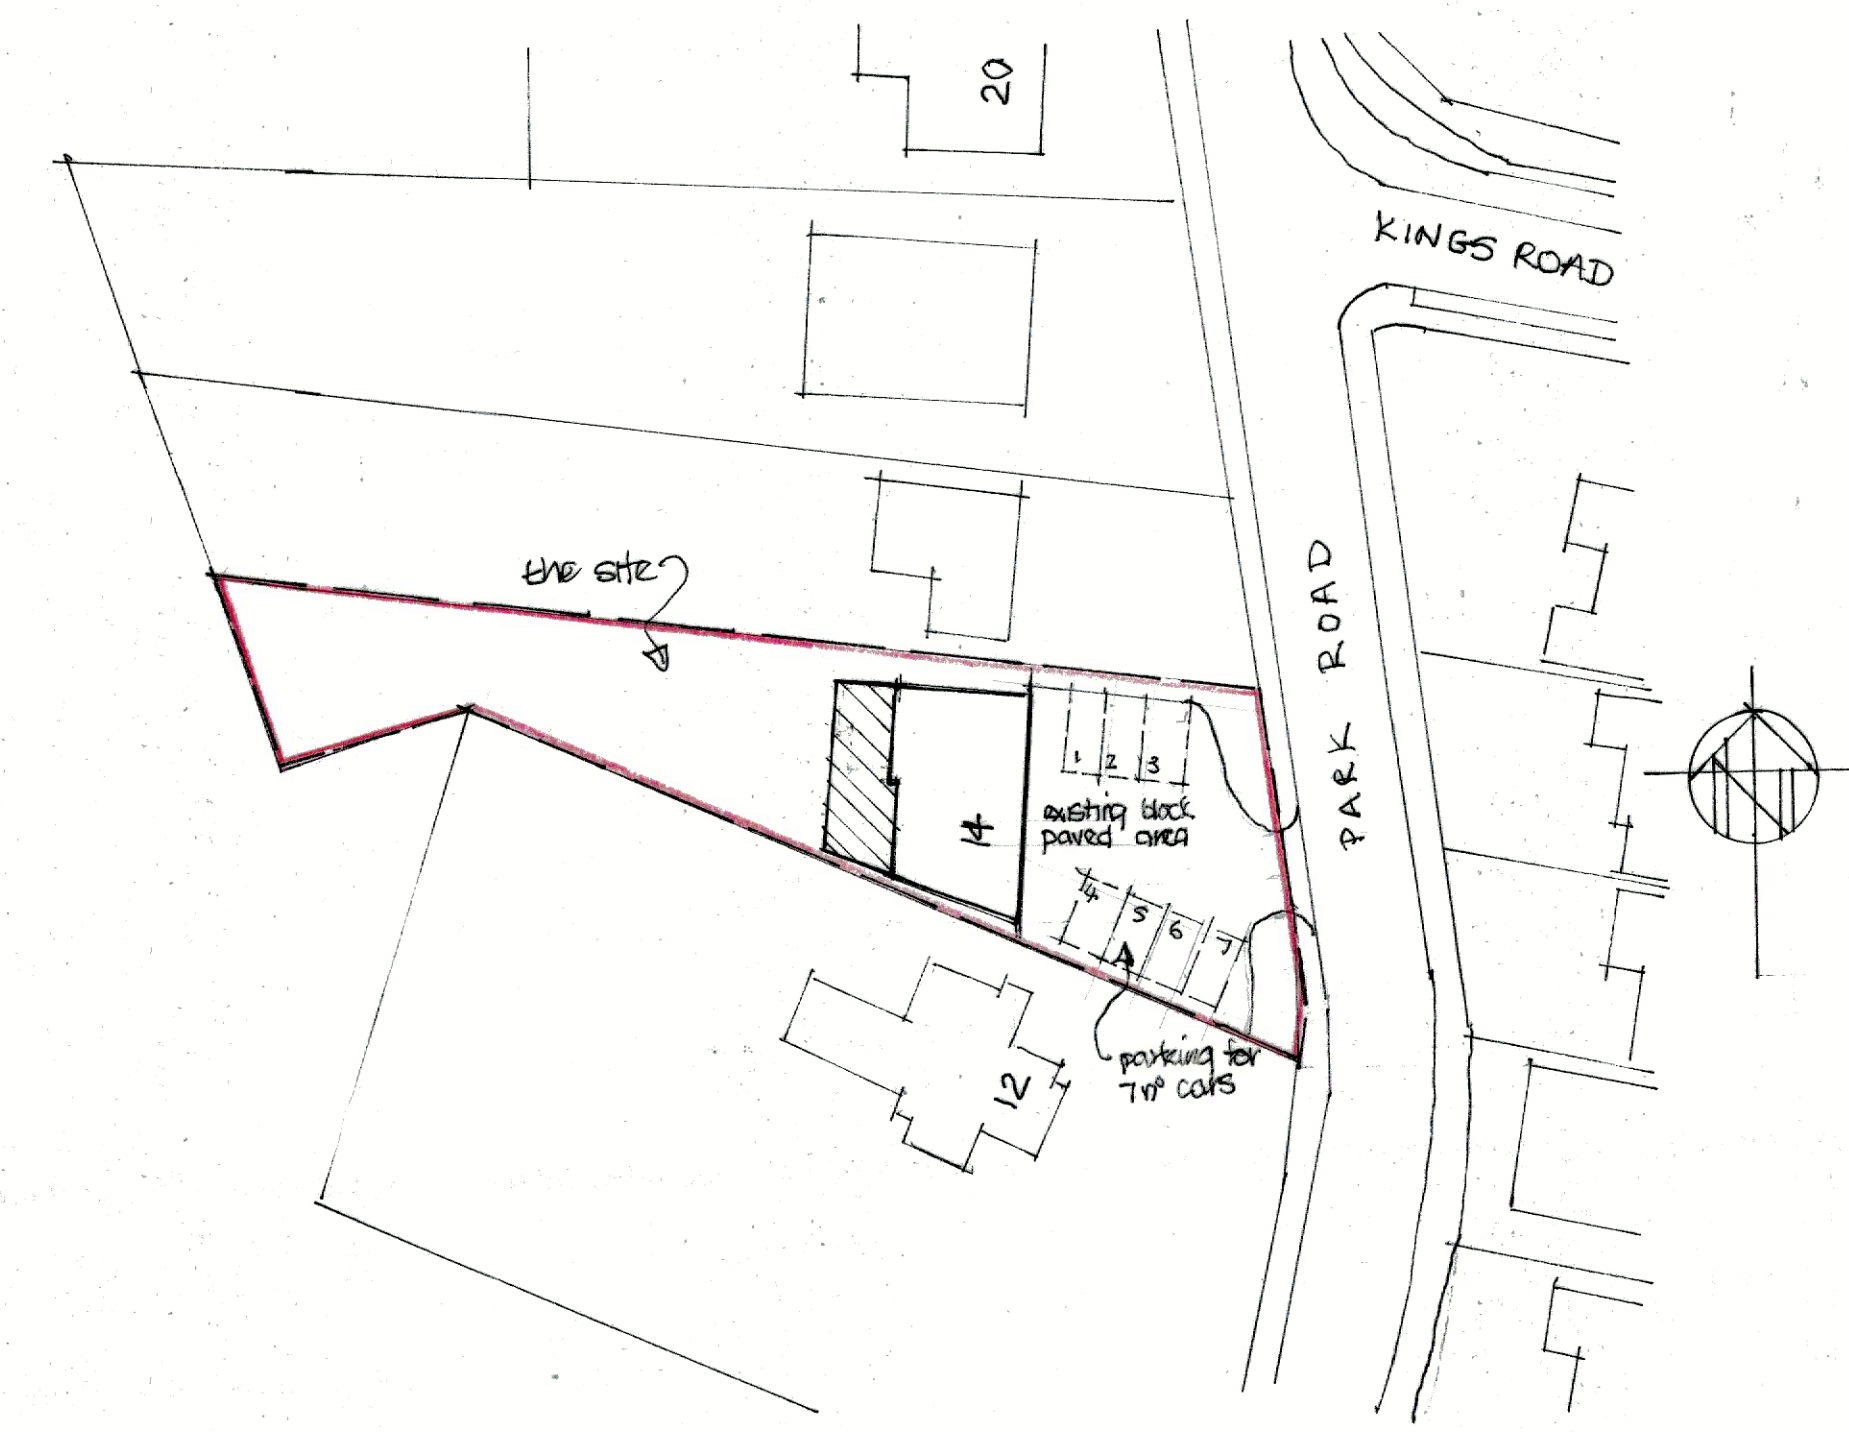

site plan 1:500

0m 10 20m 30 40m
Scale bar 1:500

Drawing title		
Existing floor plans and elevations. Proposed alterations and extension at 14 Park Road, Chandlers Ford, Hants. SO53 2EU.		
Scale 1:50 1:100 @ A1		
Date	July 23	Drawn by
Drawn by	PR.01	Rev.
B) car parking added A) planning amendments		5/01/24 22-12-23

B) car parking added
A) planning amendments

5/01/24
22-12-23

PR.01

B