
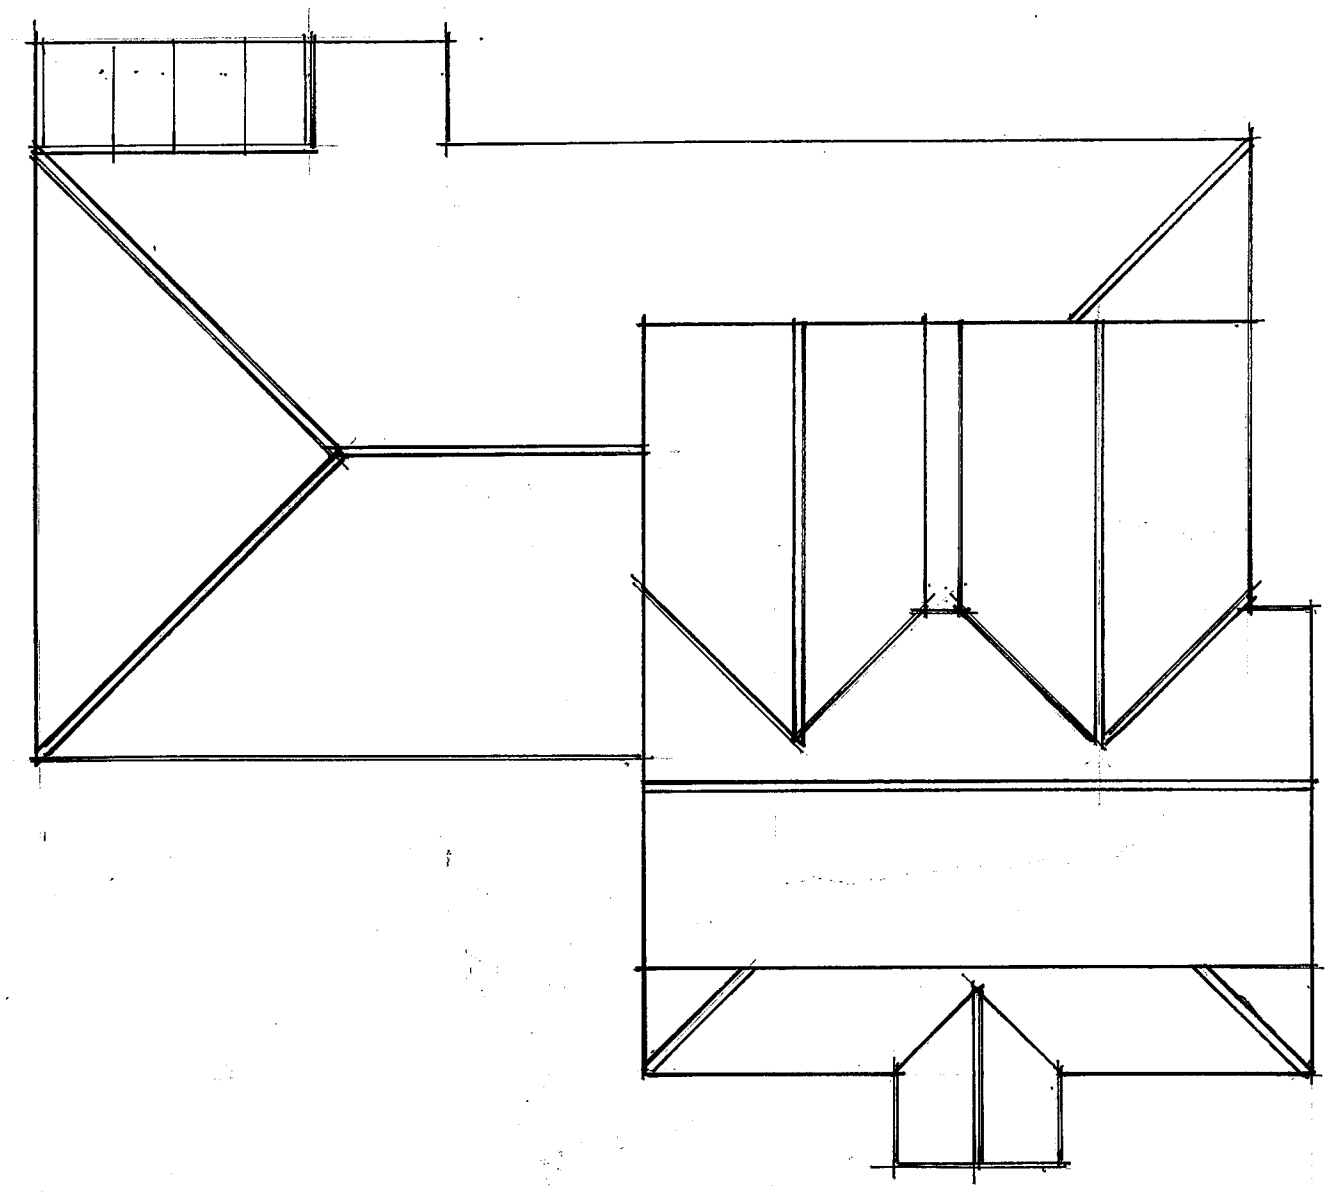


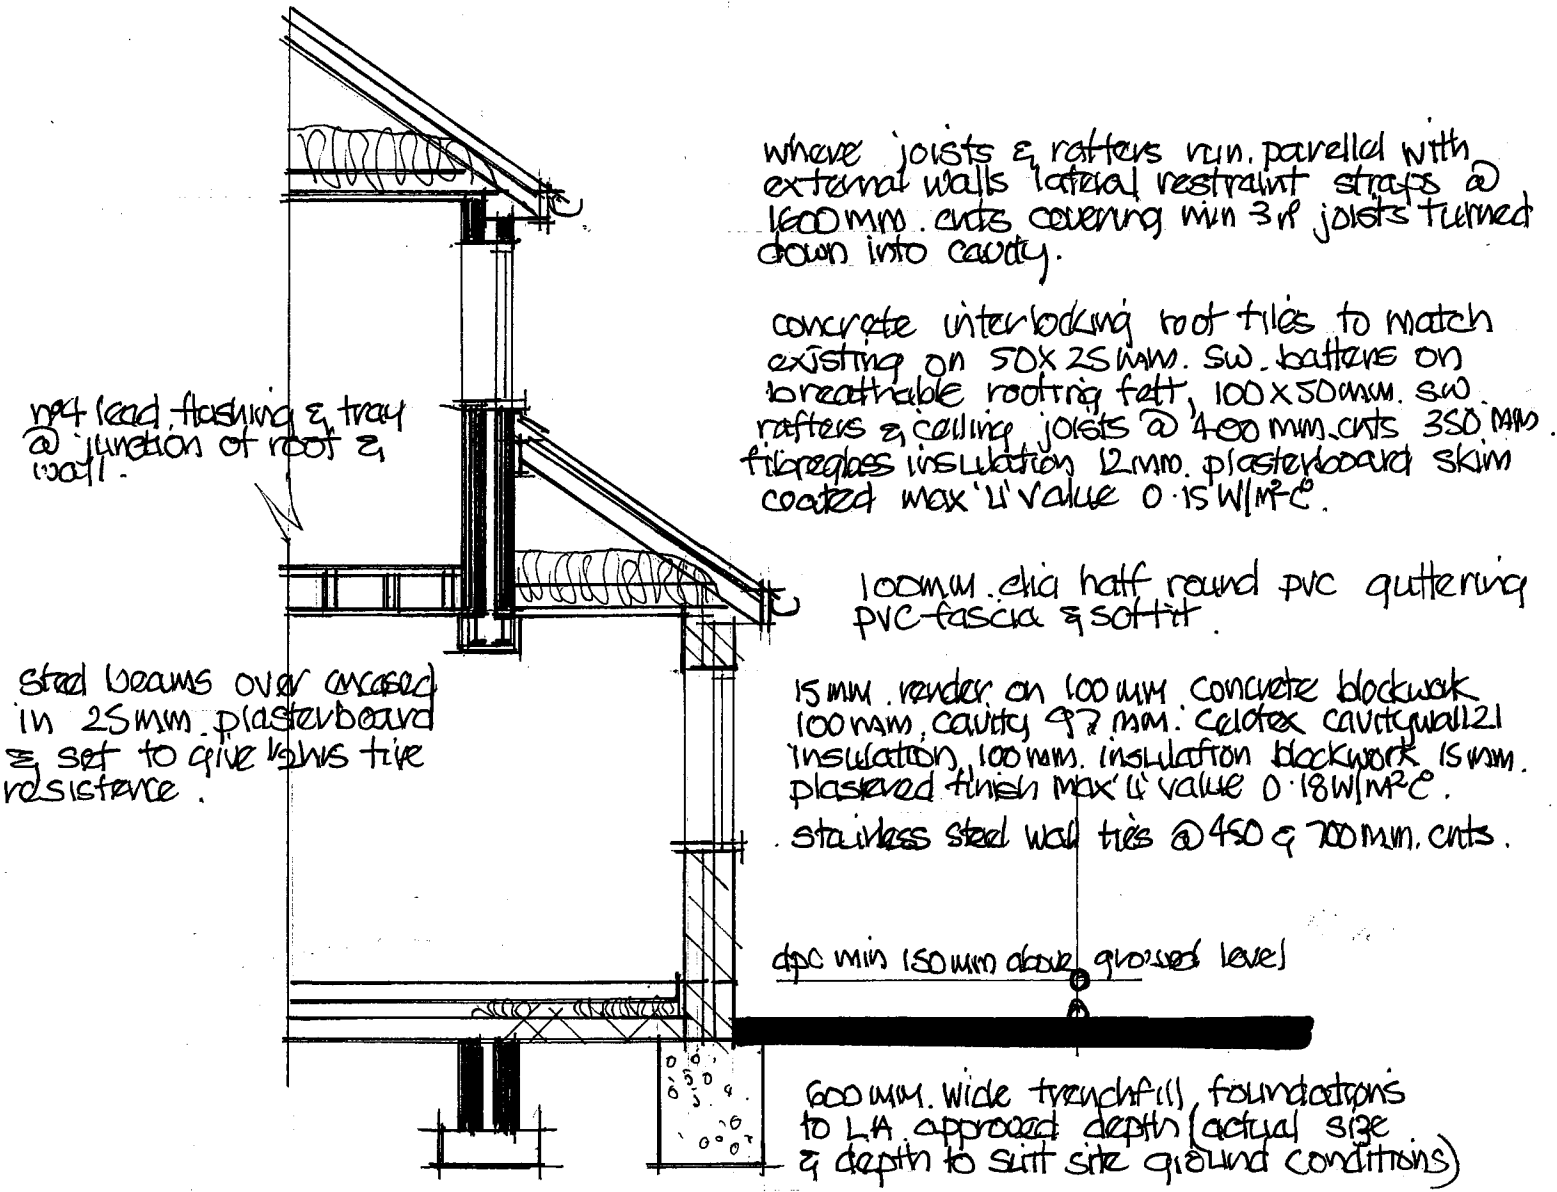

section a-a
0m 1 2 3m 4 5m
scale bar 1:50

roof plan 1:100
0m 1 2 3m 4 5m
scale bar 1:100

Proposed front extension at 45 Lower St Helens Road, Hedge End, Hants. SO30 0LX.

scale 1:50 1:100
drawing n° LH.03.A
A) scale bars added 7-1-24