



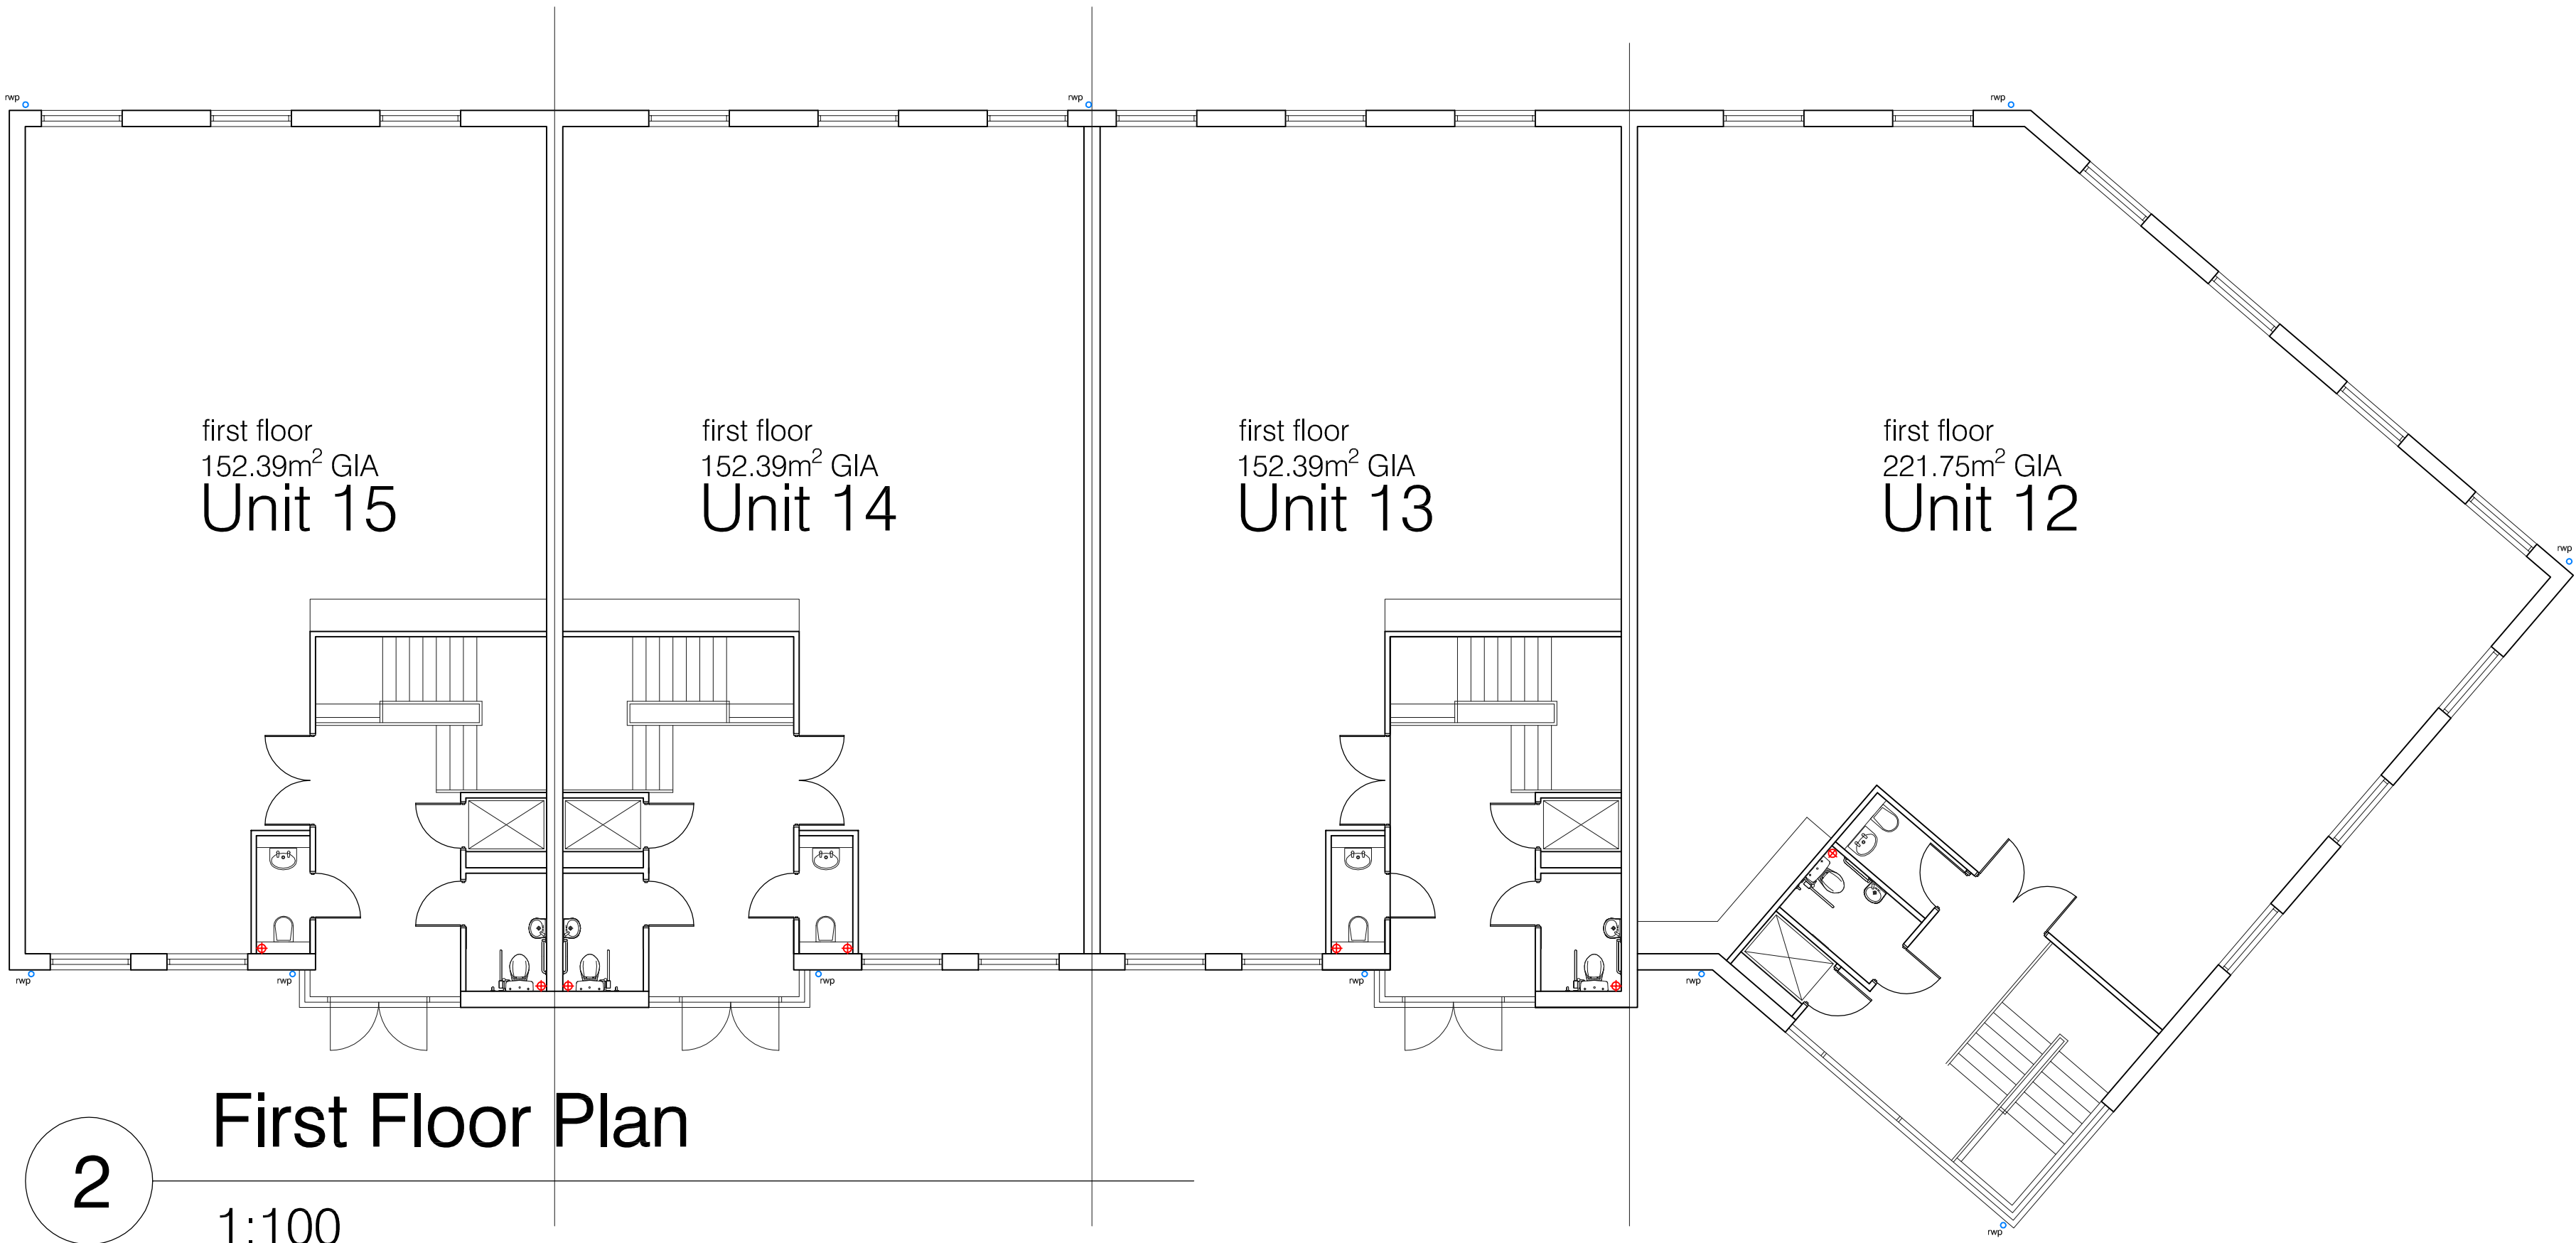

2 First Floor Plan
1:100

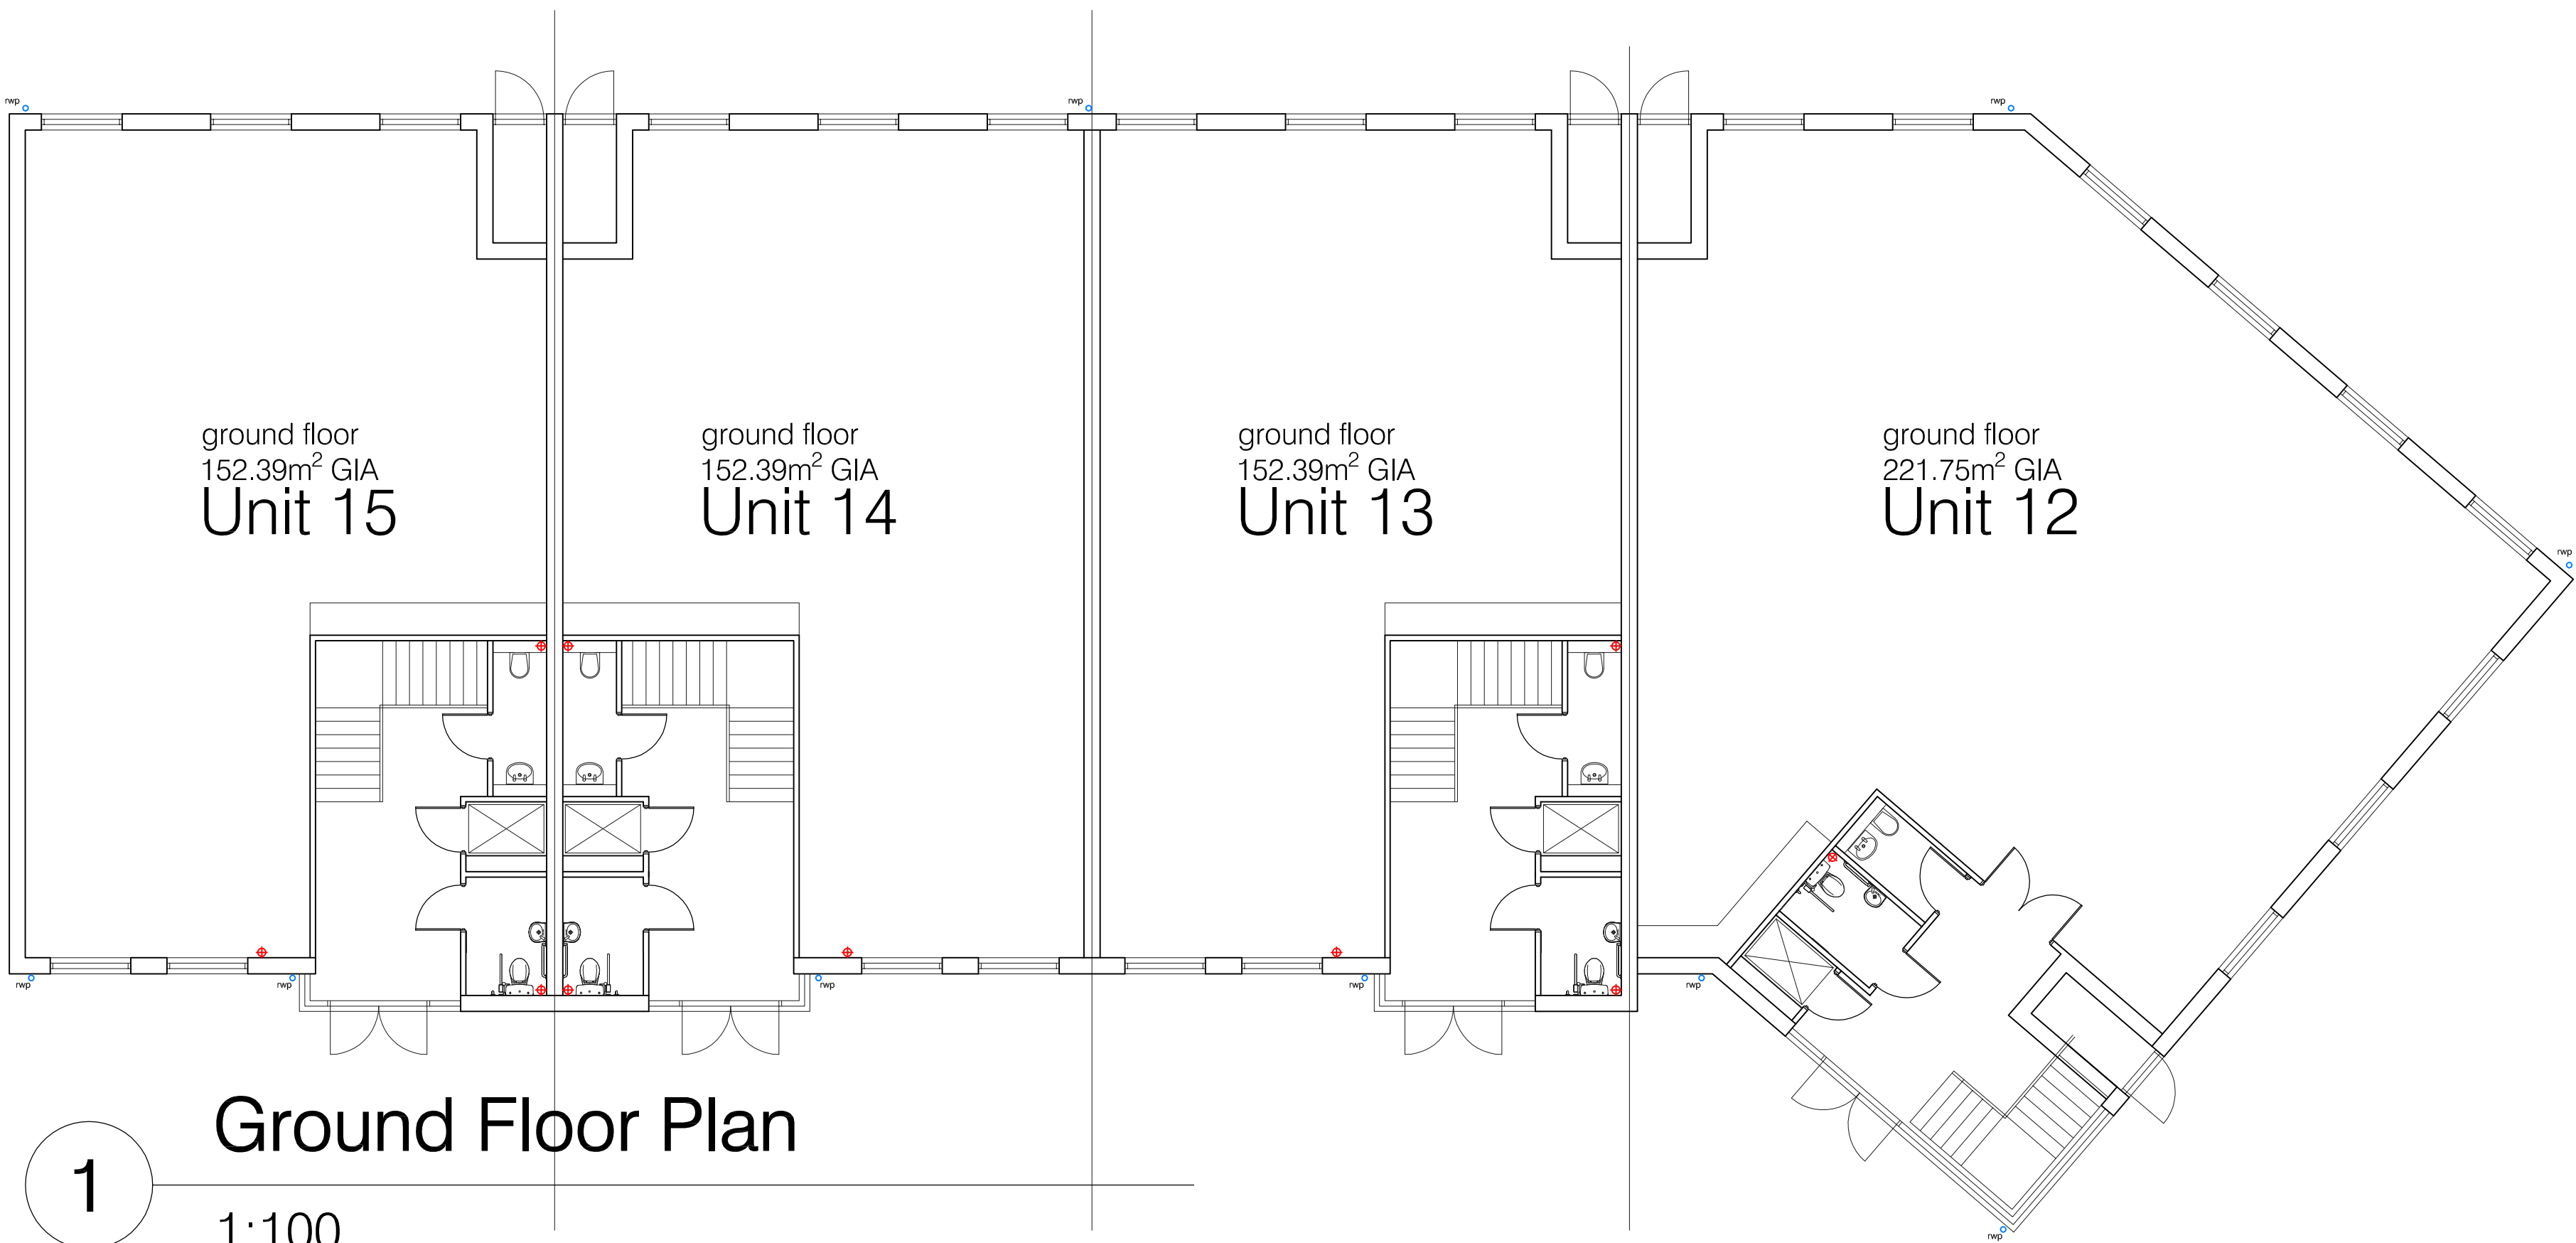

1 Ground Floor Plan
1:100

-	-	-	
-	Original Issue		
Rev		Down / Date	Chk / Date

This drawing is copyright and must not be disclosed to third parties without permission
Scaled dimensions are not to be used for construction

4 Queensgate
Queens Road
Fareham
Hampshire
PO16 0NW

Tel: 01329 288911
Fax: 01329 221913
E-mail: admin@m2architecture.com

PROJECT

*Proposed Development
Netley Firs, Kanes Hill
Hedge End, Southampton*

CLIENT

Redlane Ltd

DRAWING TITLE

Plans
Units 12, 13, 14, 15

PROJECT NO.

16030

DRAWING NO.

1006

REV.

SCALE

1:100 @A1

m2
architecture
architectural technologist