



1

Front Elevation

1:100


Unit 21

2

Rear Elevation

1:100

Unit 23

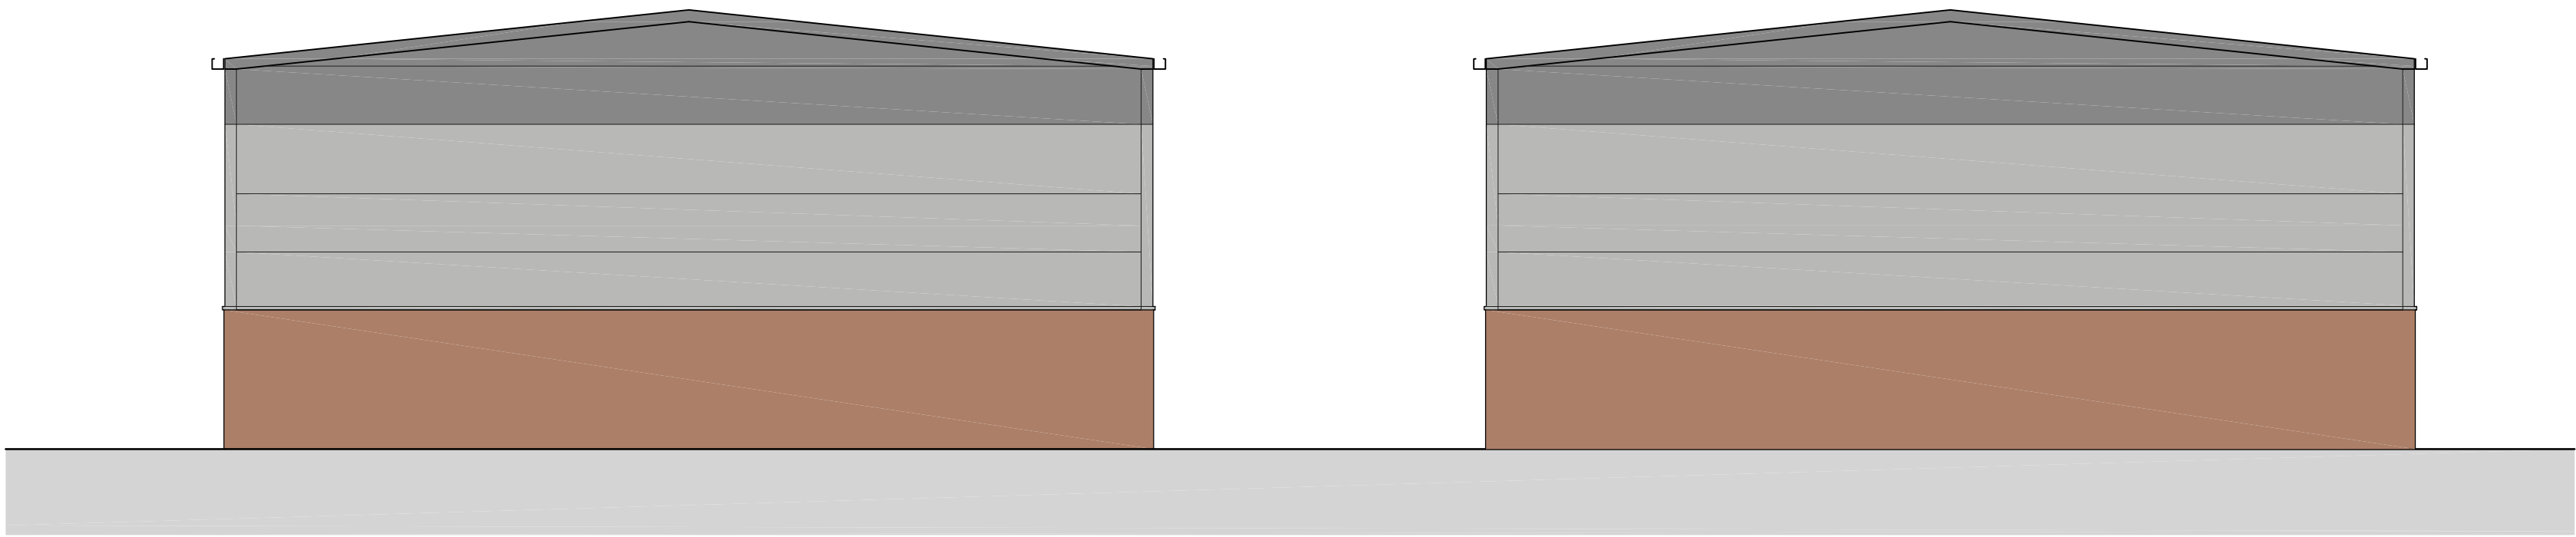

3


Side Elevation

1:100

4

Side Elevation

1:100

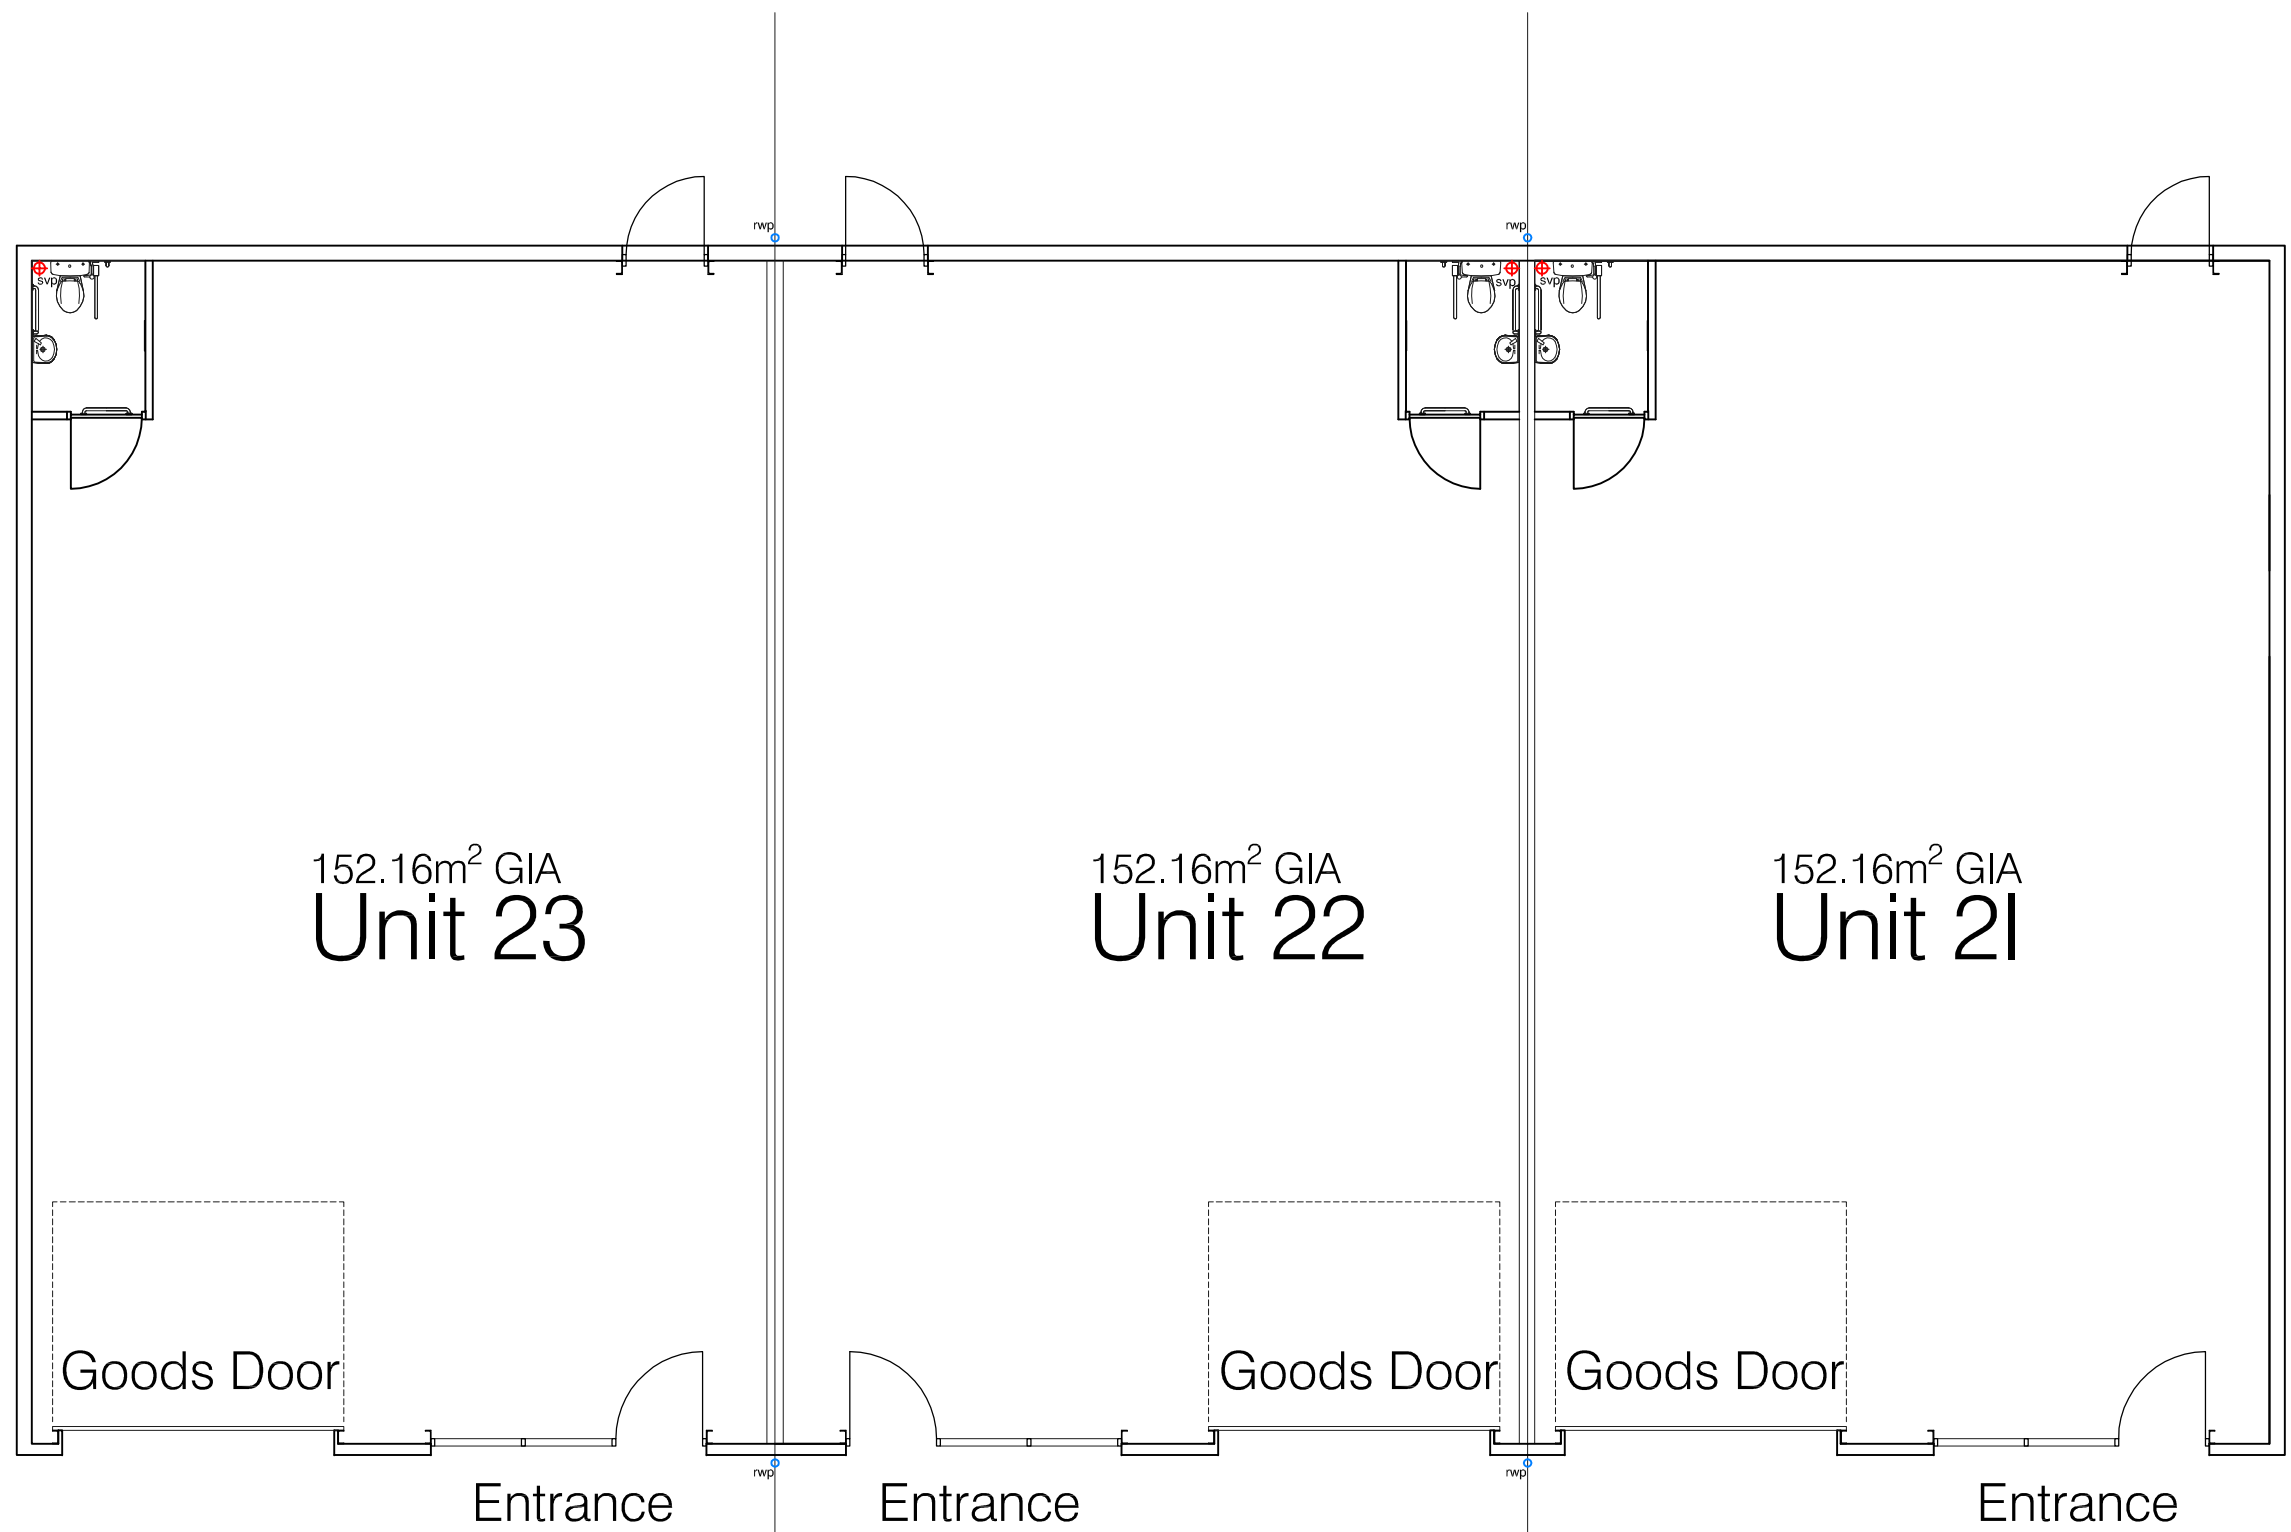

1


Ground Floor Plan

1:100

2

Roof Plan

1:100

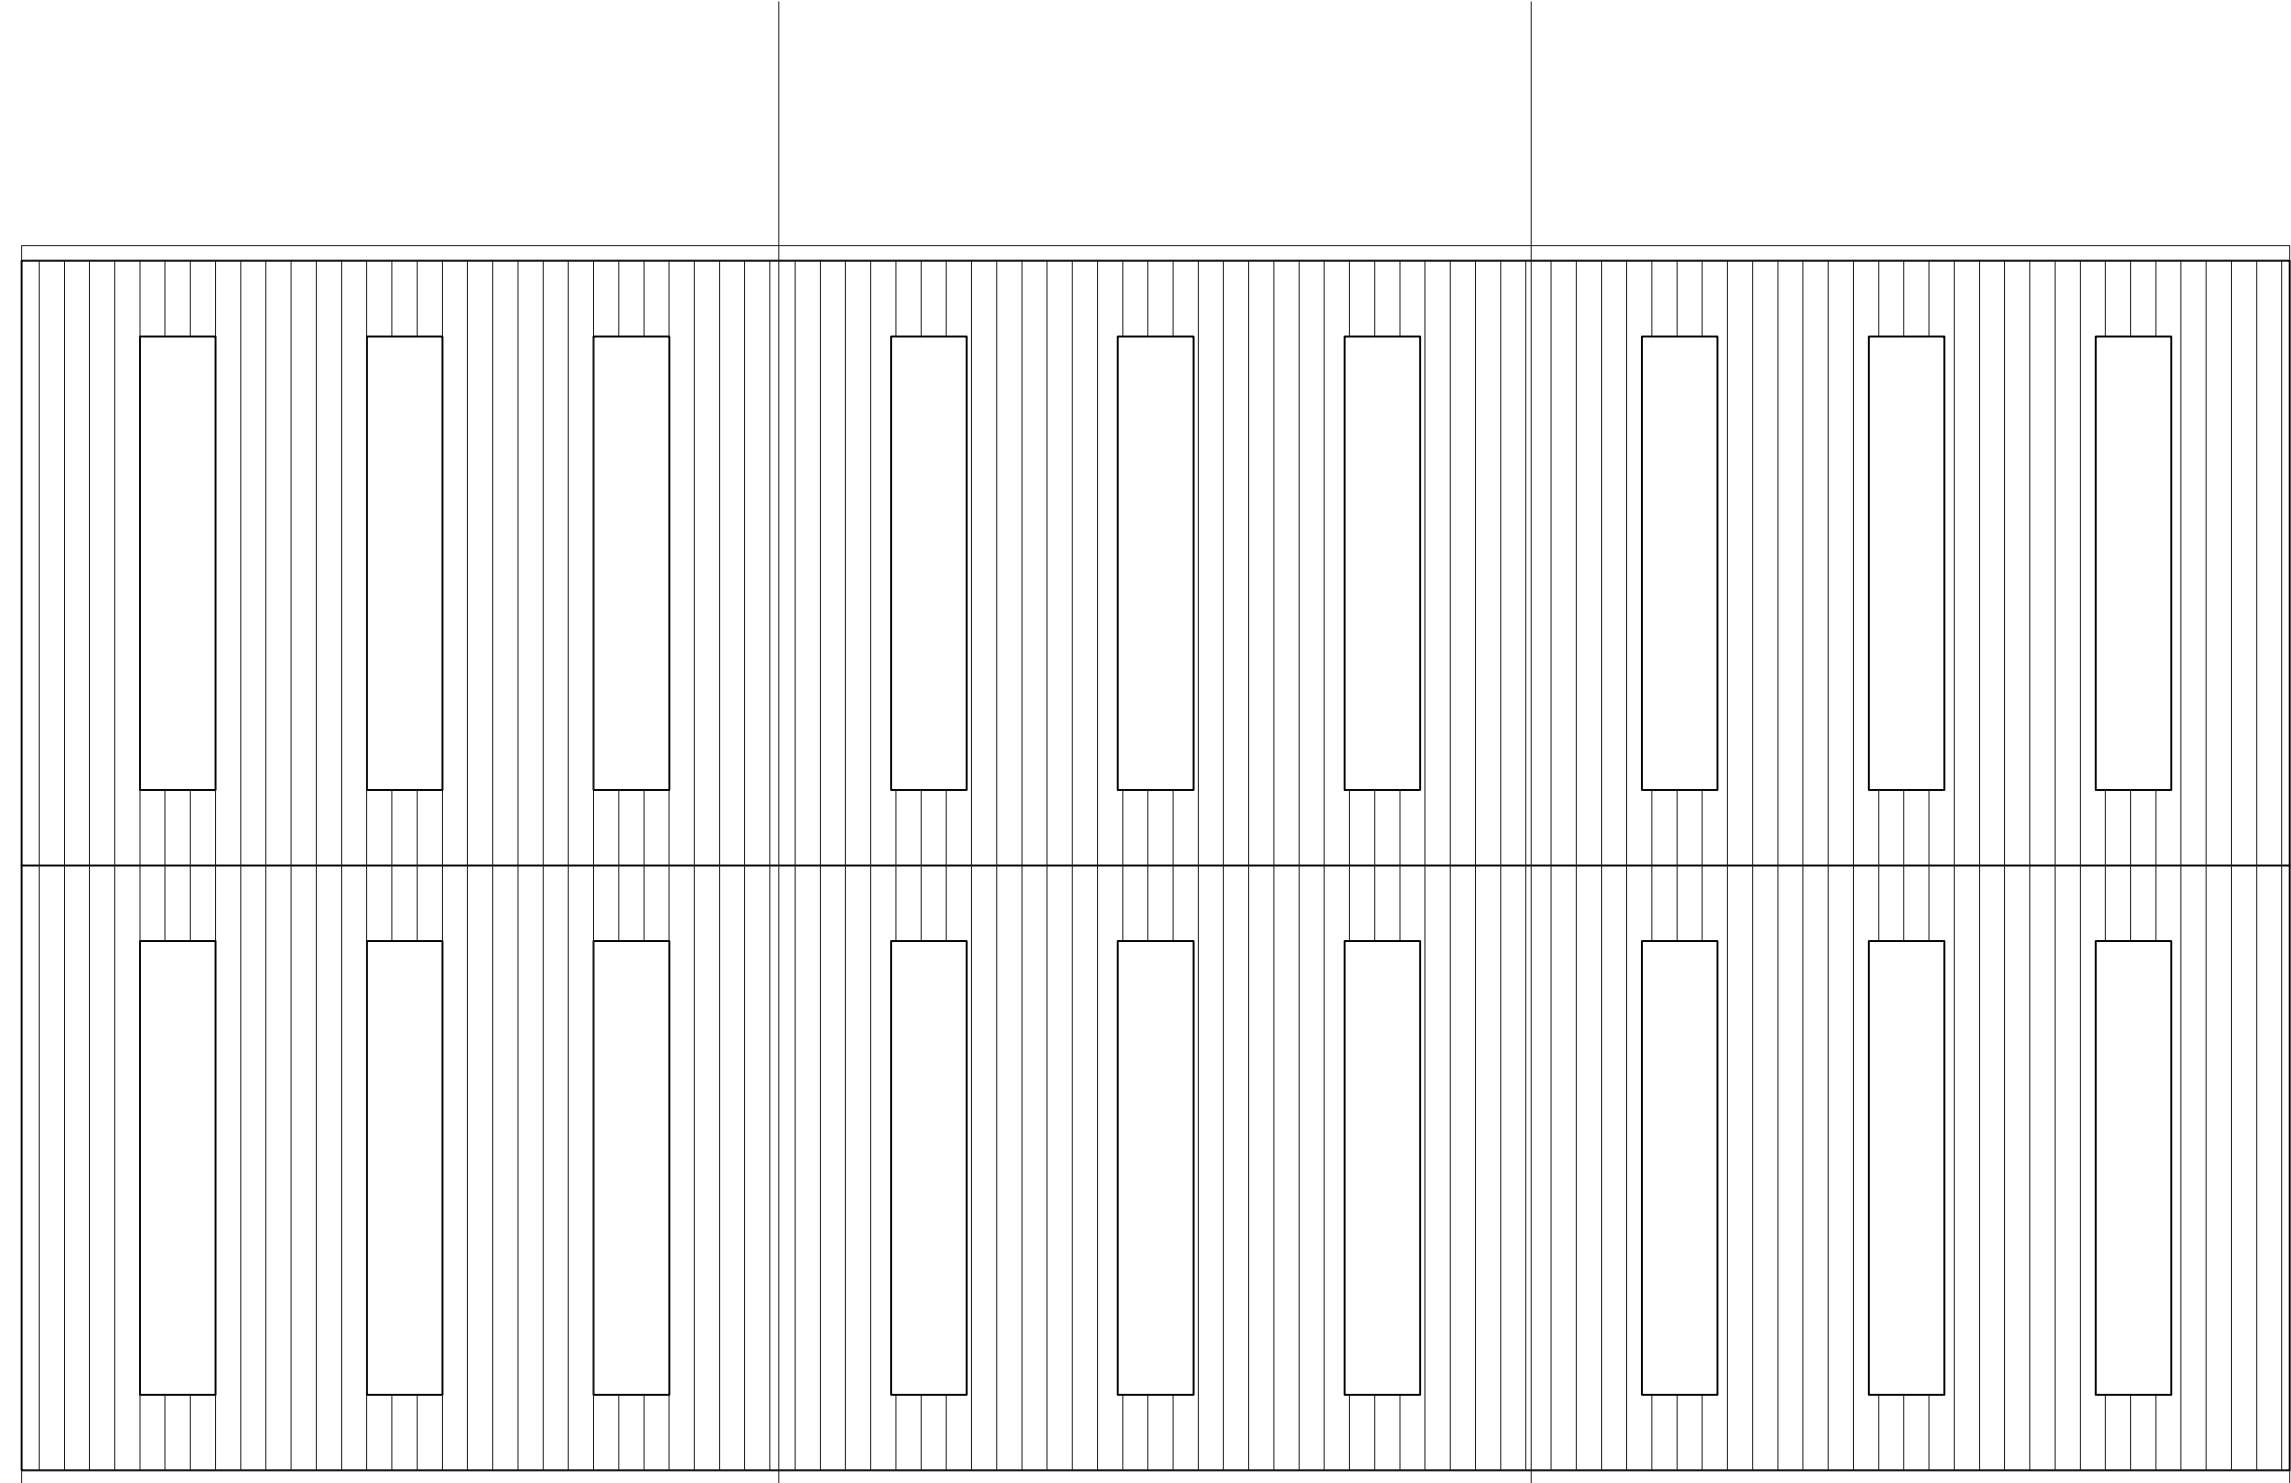

|   |                |            |            |
|---|----------------|------------|------------|
| Rev   | Original Issue | Dwn / Date | Chk / Date |
|   |                |            |            |
| This drawing is copyright and must not be disclosed to third parties without permission<br>Scaled dimensions are not to be used for construction |                |            |            |

4 Queensgate  
Queens Road  
Fareham  
Hampshire  
PO16 0NW

Tel: 01329 288911  
Fax: 01329 221913  
E-mail: admin@m2architecture.com

PROJECT

Proposed Development  
Netley Firs, Kanes Hill  
Hedge End, Southampton

CLIENT

Redlane Ltd

DRAWING TITLE

Plans, Elevations (brick option)  
Units 21, 22, 23

PROJECT NO.

16030

DRAWING NO.

1004

REV.

SCALE

1:100 @A1