


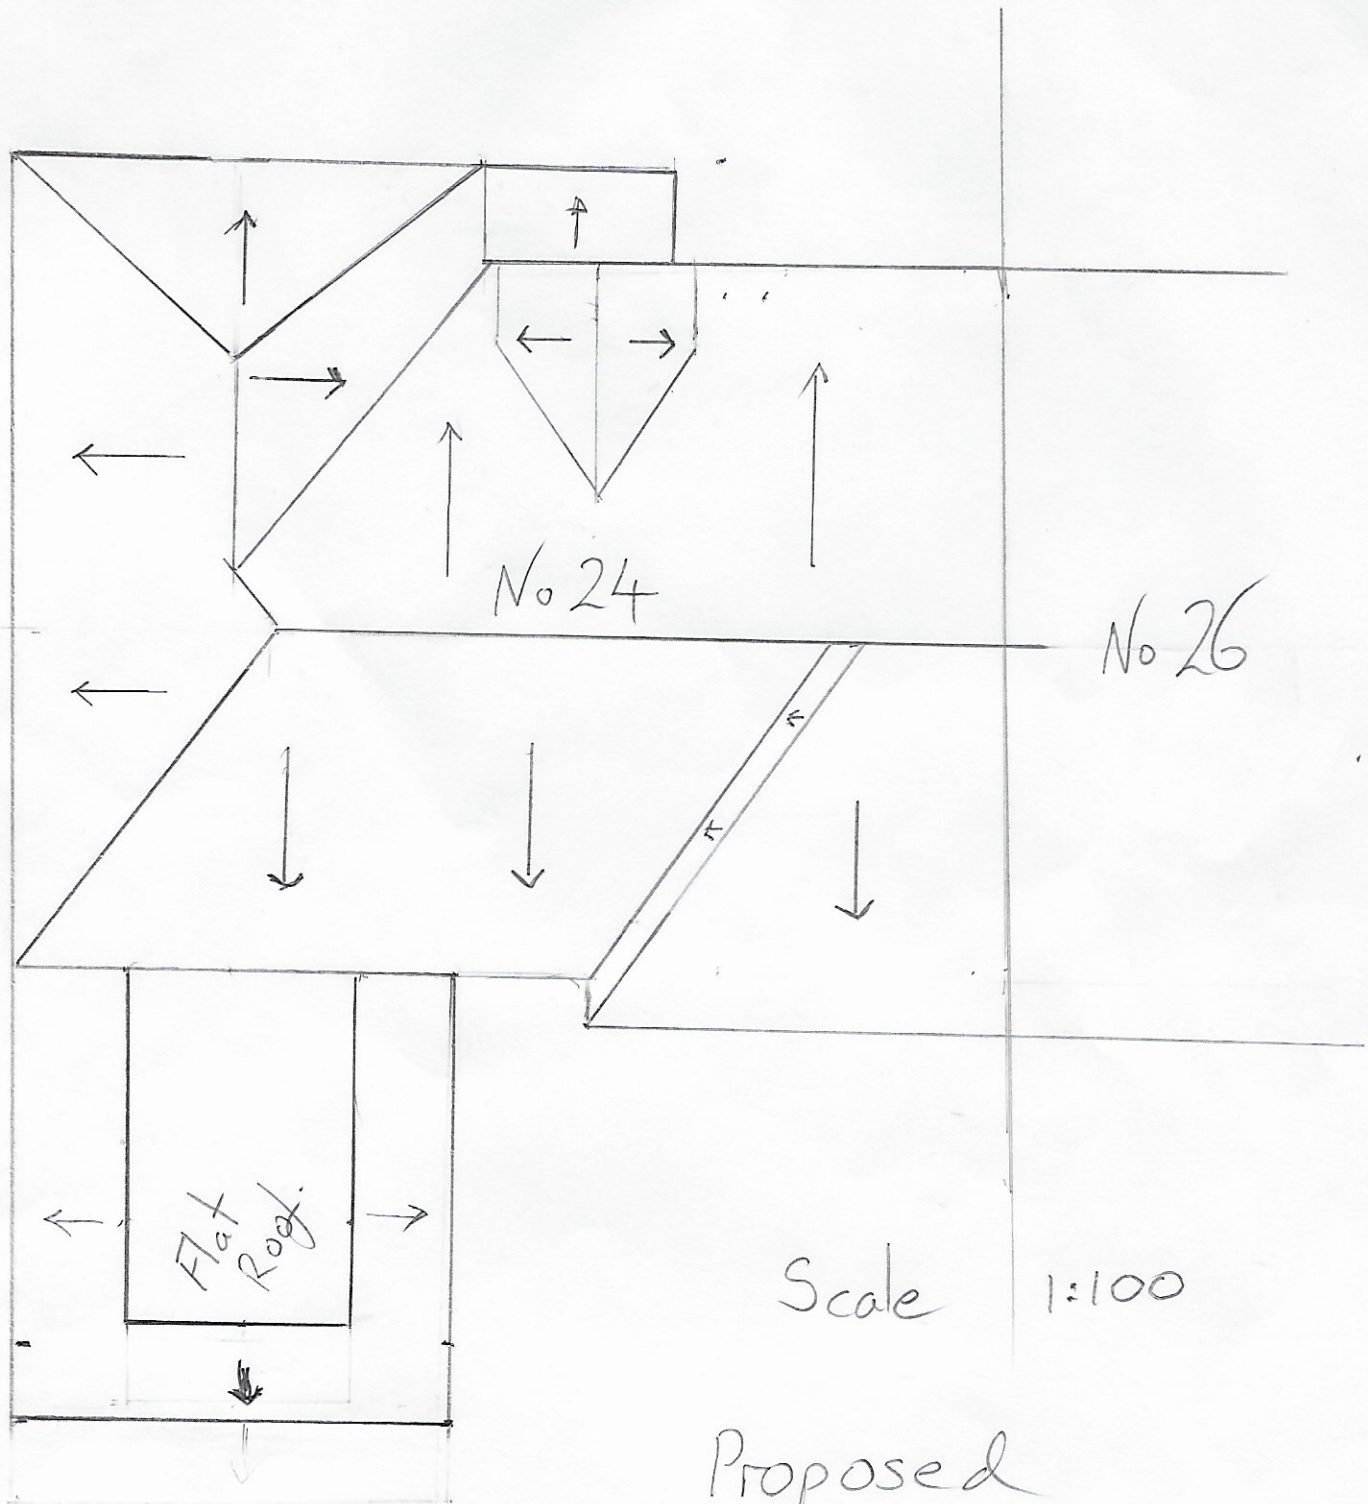

Scale 1:100

Proposed  
Roof Plan.

Front Elevation



0m 1m 2m 3m 4m 5m