



DO NOT SCALE FROM THIS DRAWING.
Scaling only for Local Authority purposes.
Dimensions to be checked on site.
All dimensions are in millimetres unless stated.
This drawing and information displayed is the
confidential property of the client and shall not
be copied or used for any purpose without the
written consent of the company.


revision
P1:13/02/23: ISSUED FOR PLANNING
P2:09/01/24: ISSUED FOR PLANNING

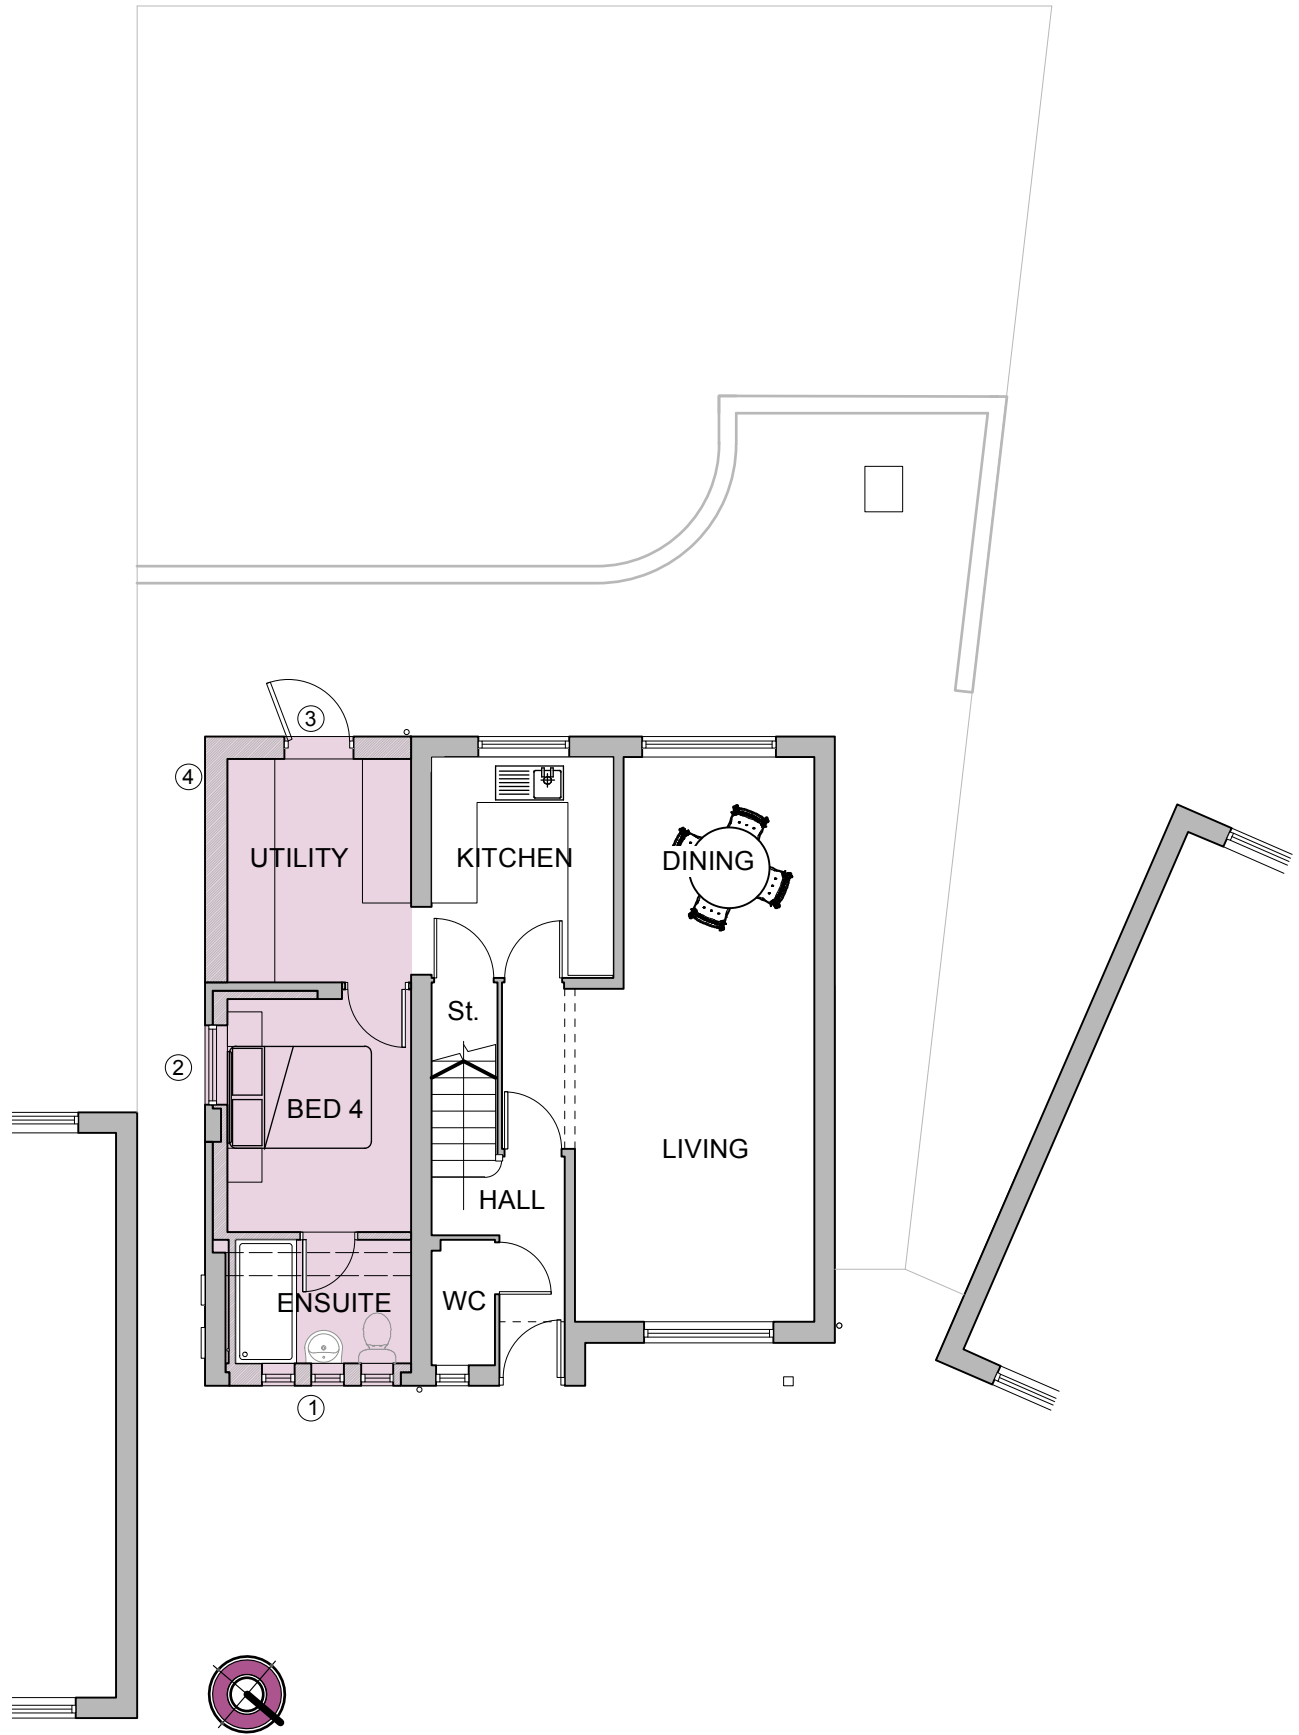

PROPOSED GROUND FLOOR PLAN 1:100

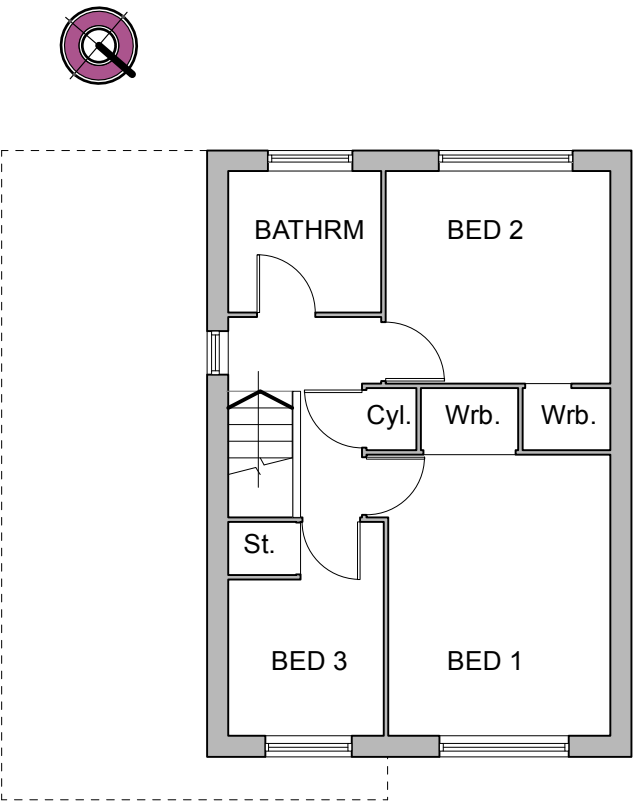

PROPOSED FIRST FLOOR PLAN 1:100

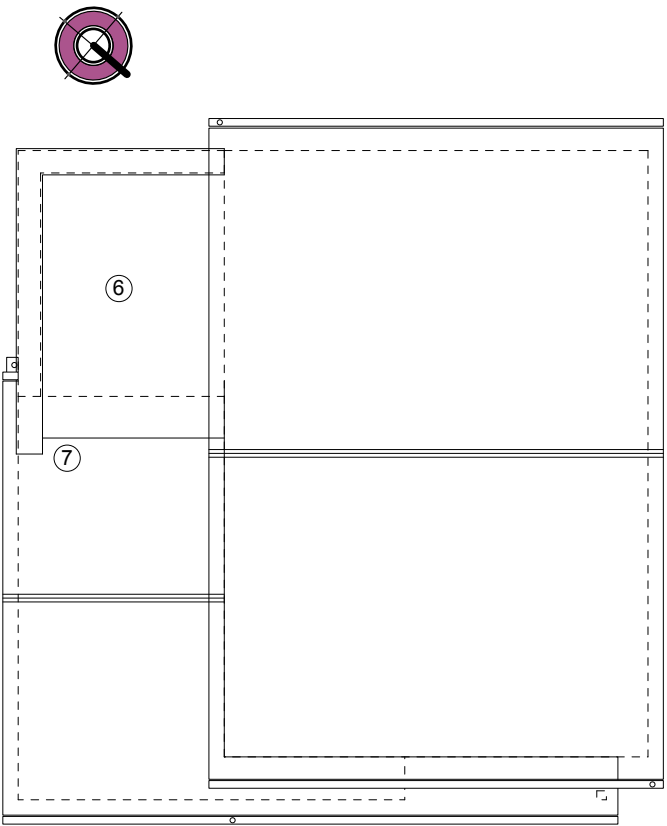

PROPOSED ROOF PLAN 1:100



- ① Existing Garage door removed and replaced with PVCu windows and brickwork infill
- ② Proposed New PVCu windows to match existing (but in white plastic)
- ③ Proposed New PVCu doors to match existing (but in white plastic)
- ④ Proposed extension with brickwork to match existing
- ⑤ Proposed White plastic Rainwater goods
- ⑥ Proposed Single ply flat roof structure complete with concrete capping parapet to edge.
- ⑦ Existing roof tiles to be stripped back to allow flat roof structure



client
Dr Sahan Wijayaweera
9 Seaton Close
Southampton
Hampshire

drawing title
PLANNING APPLICATION
Proposed Plans

scale @ A1
date
FEB 2023
drawing no.
550/11

scale @ A3
1:100 @ A3
status
PRELIMINARY
revision no.
P2