





1 Front Elevation  
1:100  
Unit 6

2 Rear Elevation  
1:100  
Unit 8

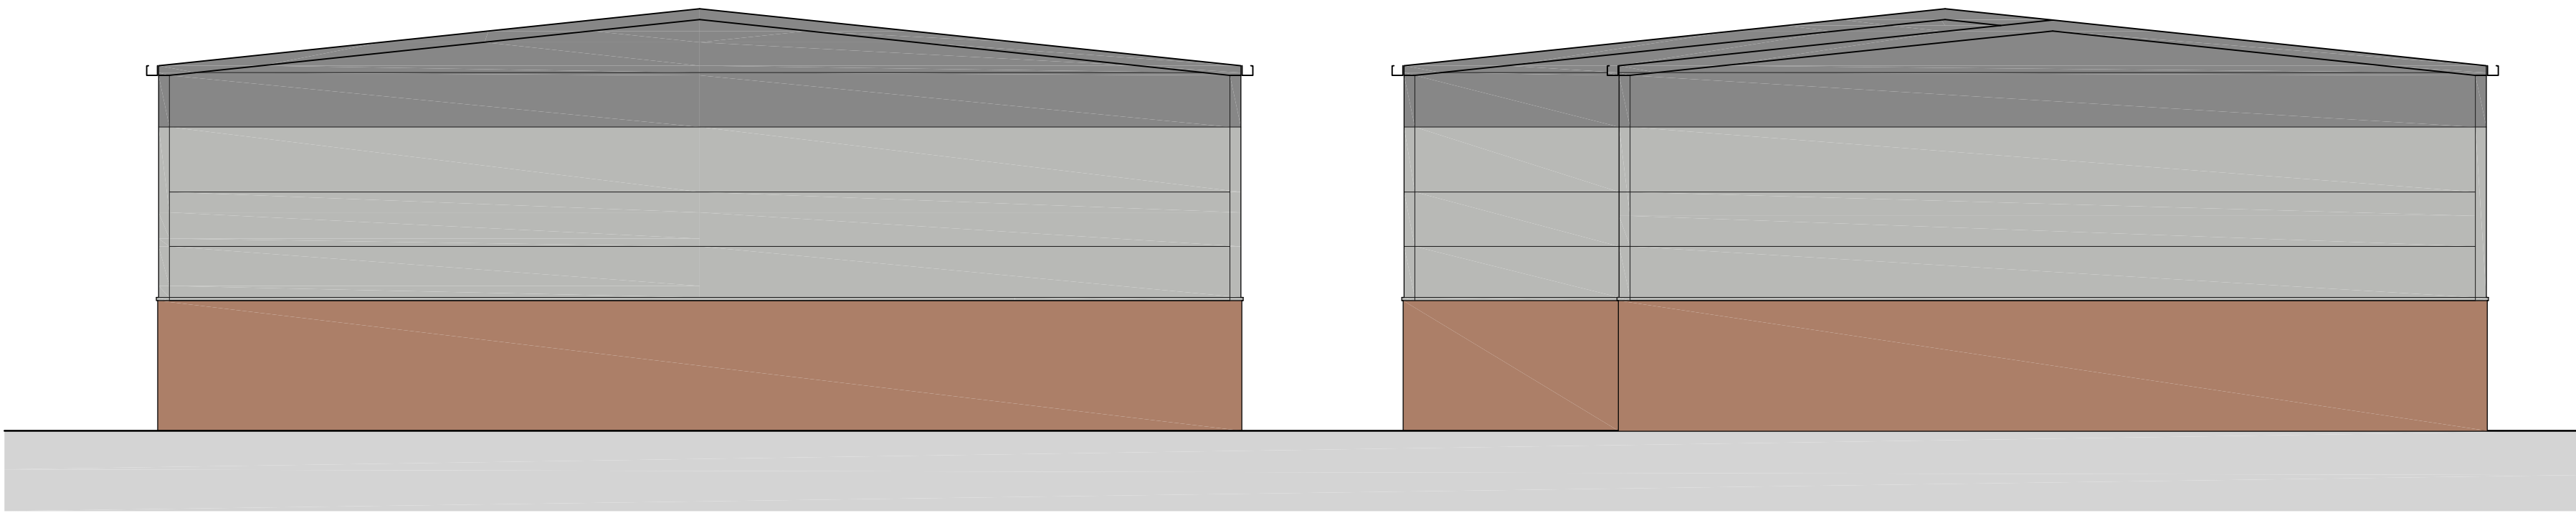


3 Side Elevation  
1:100

4 Side Elevation  
1:100

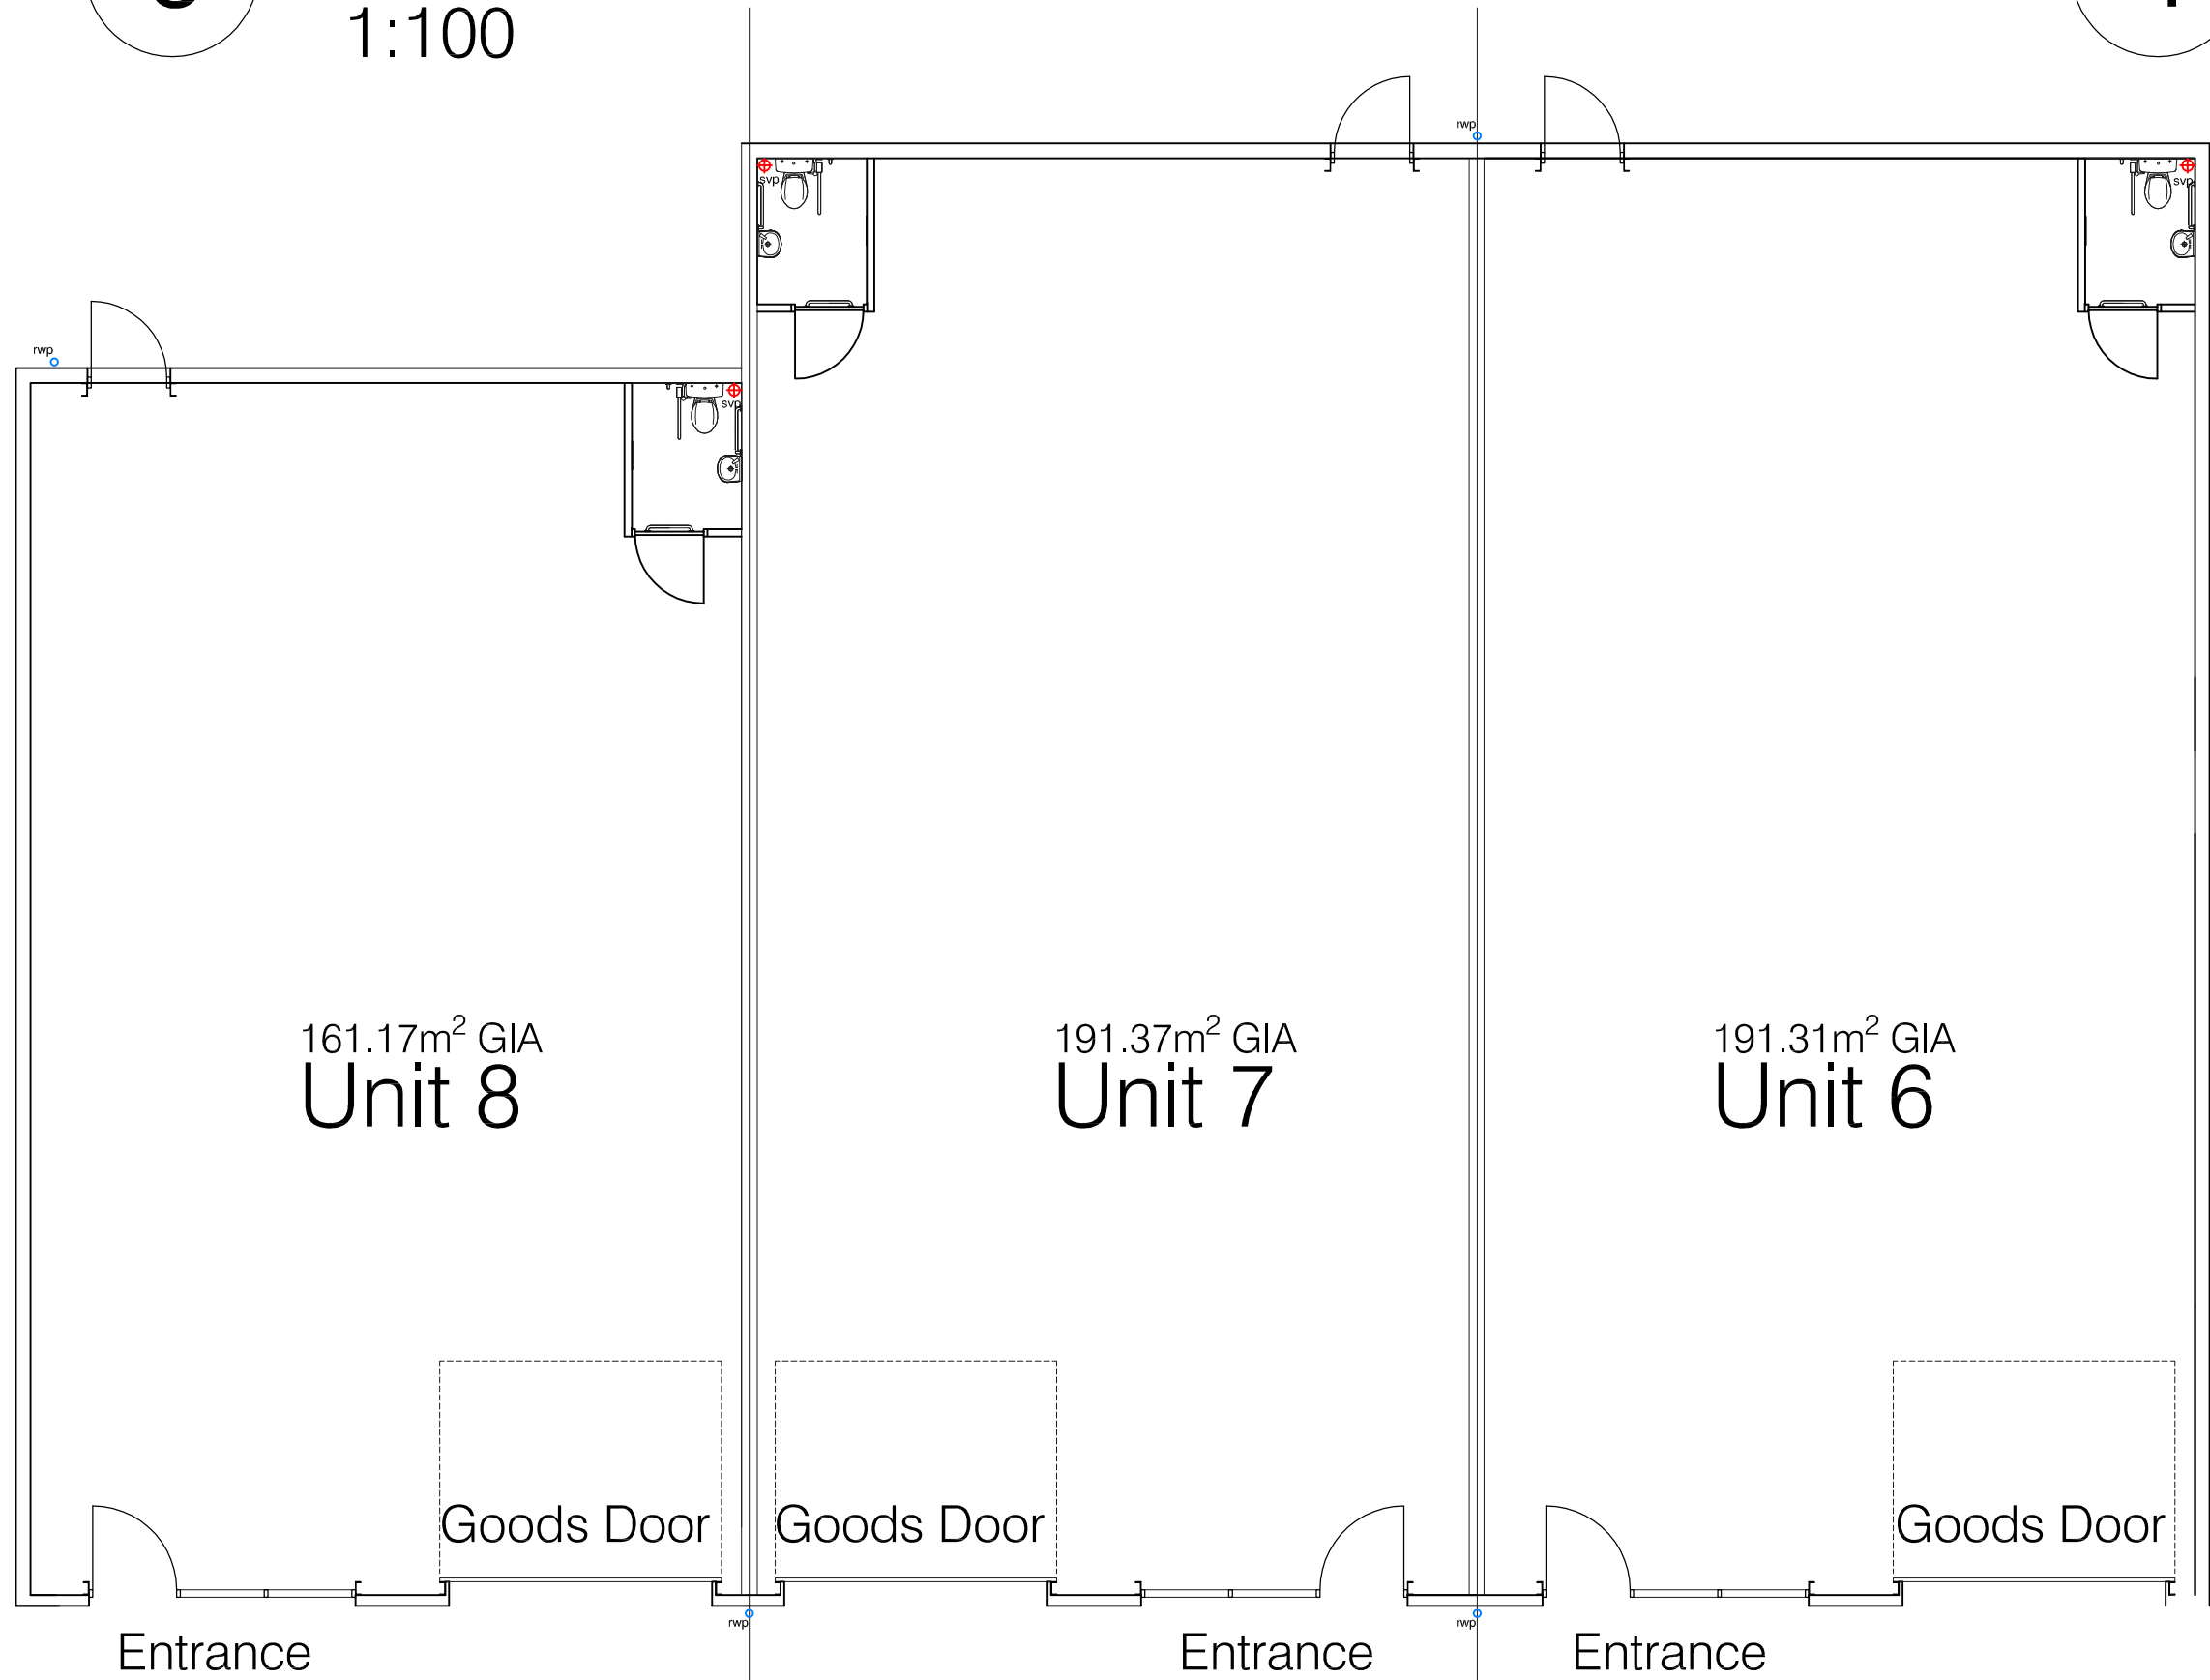

1 Ground Floor Plan  
1:100

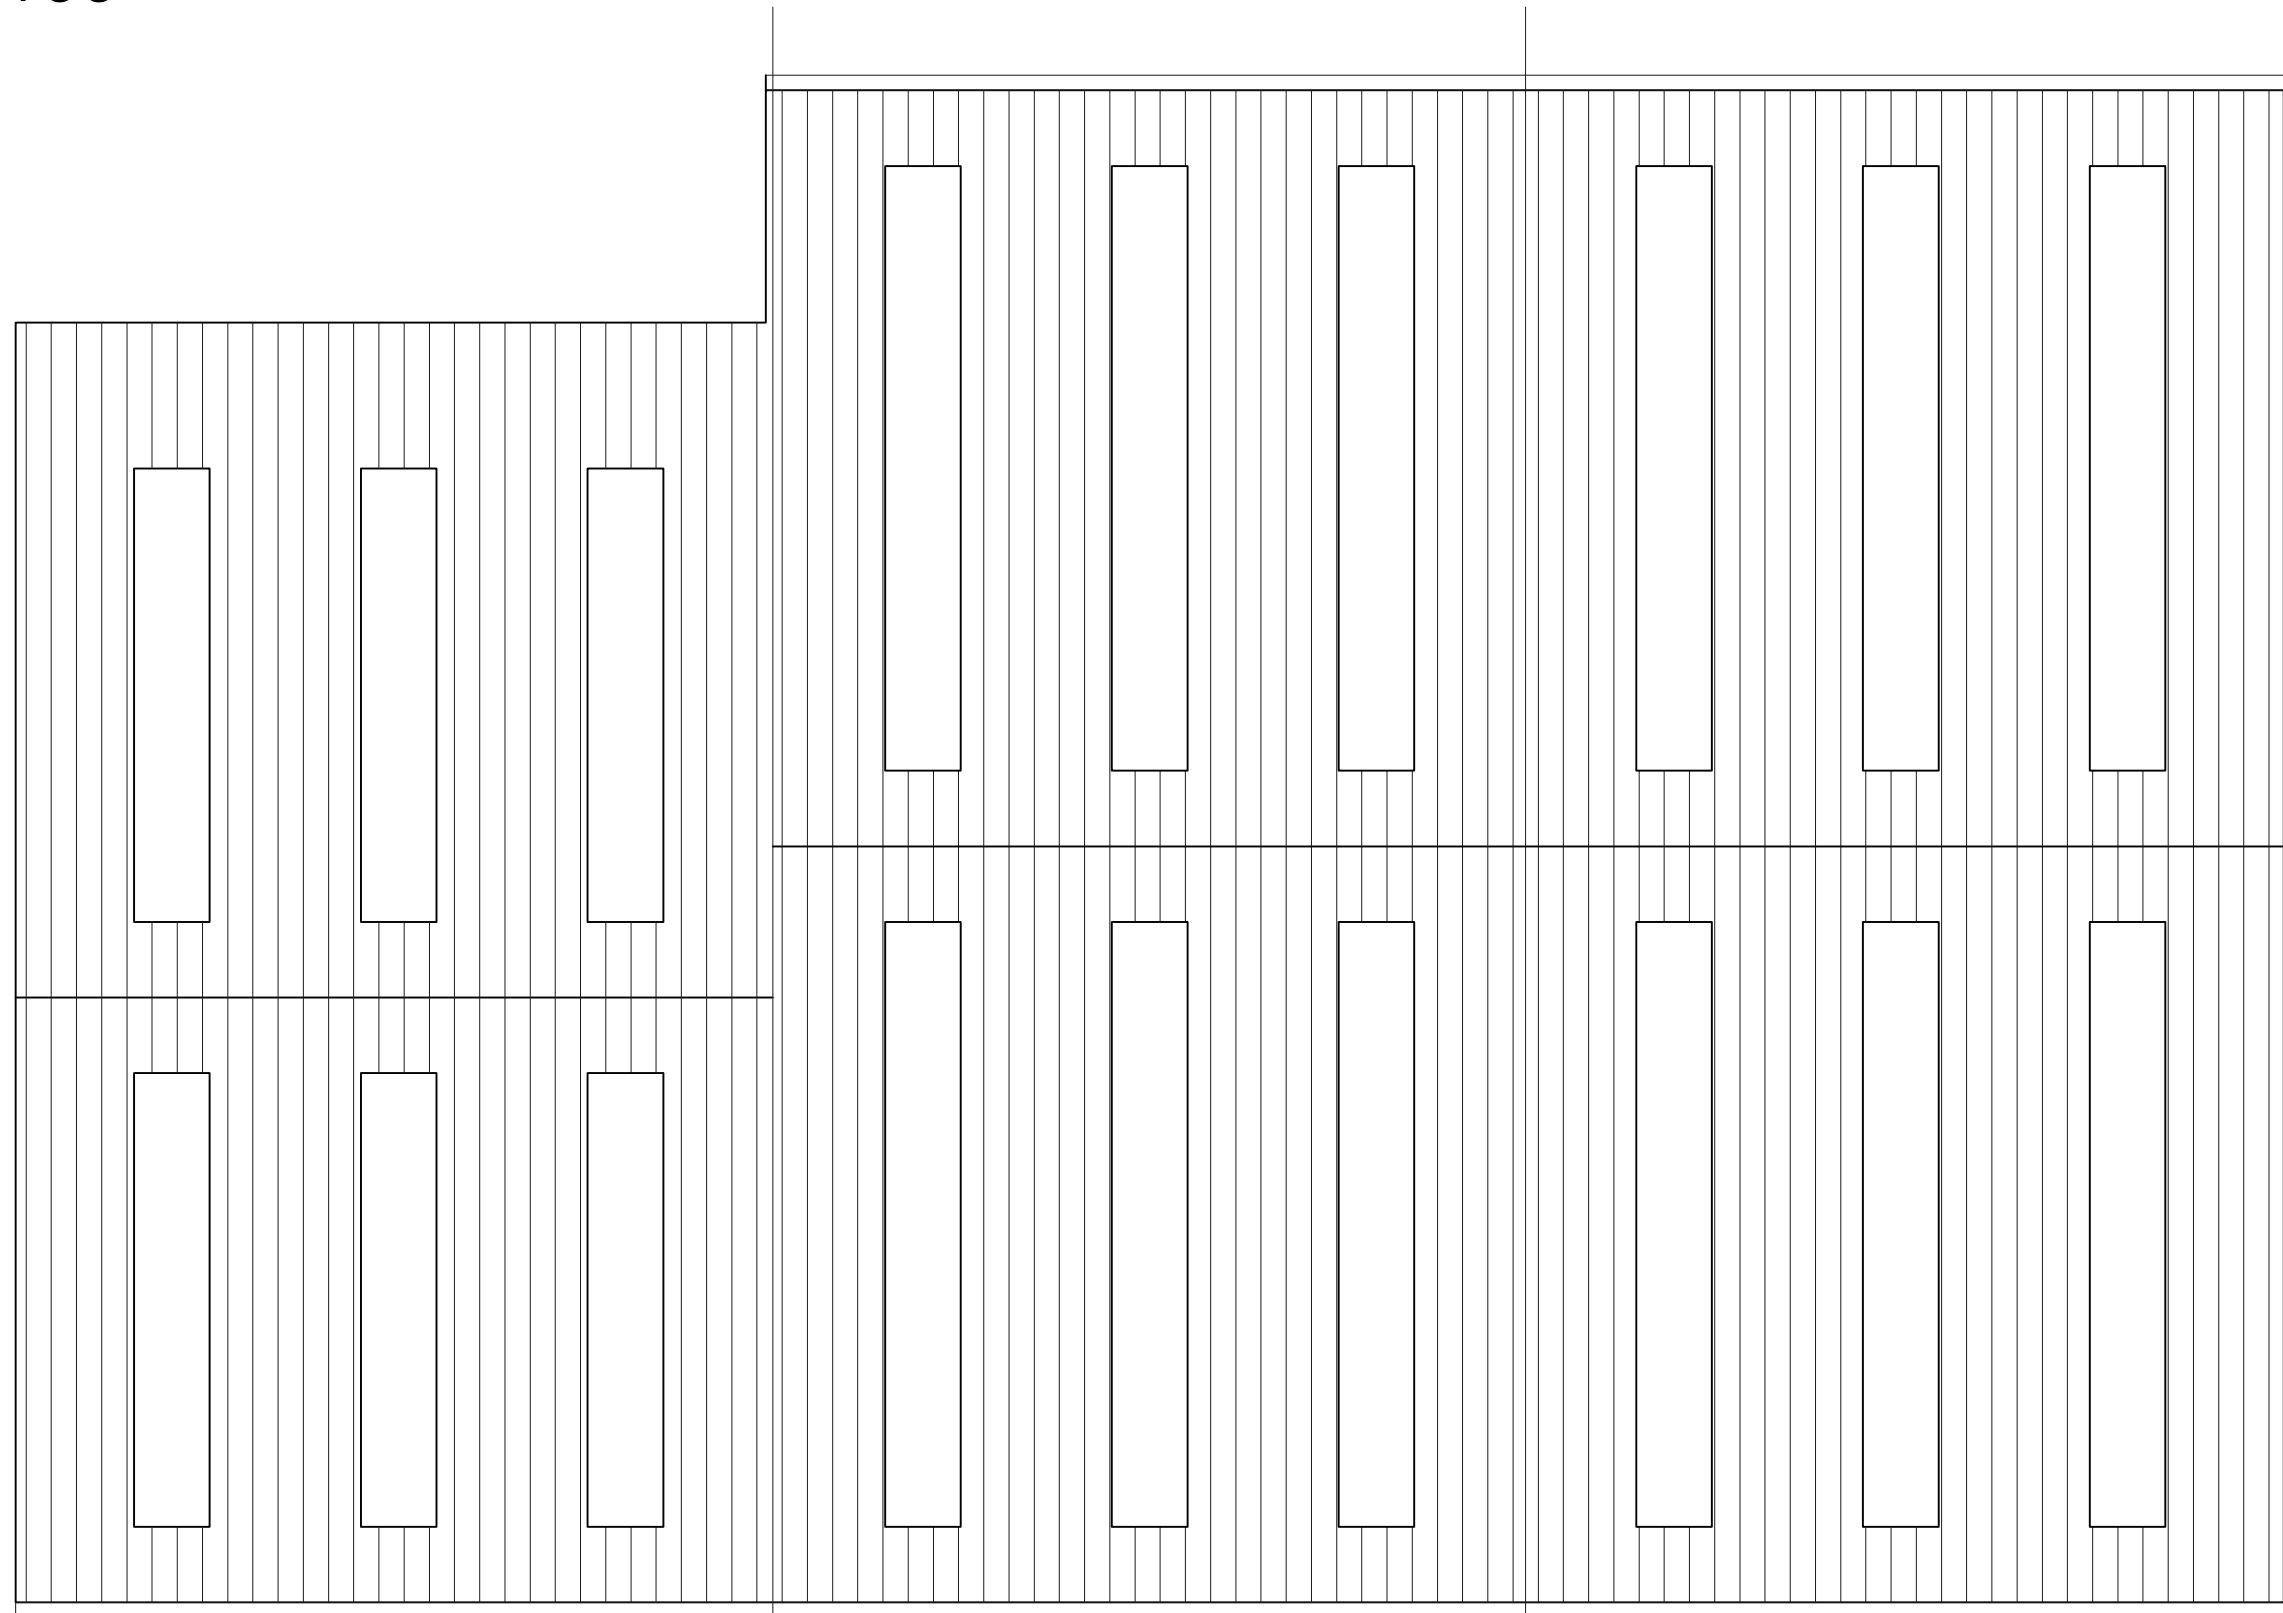

2 Roof Plan  
1:200

|   |                |            |            |
|---|----------------|------------|------------|
| Rev   | Original Issue | Dwn / Date | Chk / Date |
|   |                |            |            |
| This drawing is copyright and must not be disclosed to third parties without permission<br>Scaled dimensions are not to be used for construction |                |            |            |

4 Queensgate  
Queens Road  
Fareham  
Hampshire  
PO16 0NW

Tel: 01329 288911  
Fax: 01329 221913  
E-mail: admin@m2architecture.com

PROJECT

Proposed Development  
Netley Firs, Kanes Hill  
Hedge End, Southampton

CLIENT

Redlane Ltd

DRAWING TITLE

Plans, Elevations (brick option)  
Units 6, 7, 8

PROJECT NO. 16030  
DRAWING NO. 1002  
REV. SCALE 1:100 @A1