

Unit 15

Unit 14

Unit 13

Unit 12

Unit 15



1

Front Elevation

1:100

Side Elevation

1:100


Unit 12

Unit 13

Unit 14

Unit 15

Unit 12

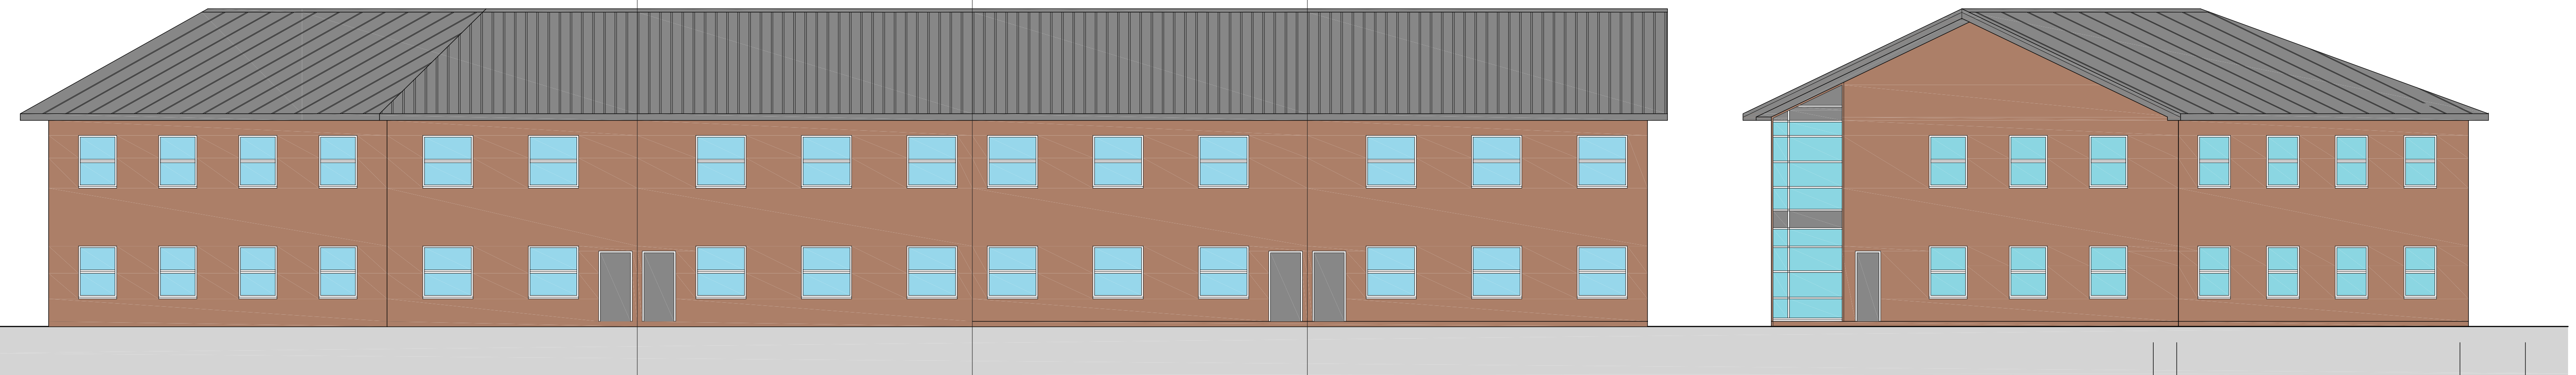

3

Rear Elevation

1:100

Side Elevation

1:100

Original Issue			
Rev		Dwn / Date	Chk / Date
This drawing is copyright and must not be disclosed to third parties without permission Scaled dimensions are not to be used for construction			

4 Queensgate
Queens Road
Fareham
Hampshire
PO16 0NW

Tel: 01329 288911
Fax: 01329 221913
E-mail: admin@m2architecture.com

PROJECT

*Proposed Development
Netley Firs, Kanes Hill
Hedge End, Southampton*

CLIENT

Redlane Ltd

DRAWING TITLE

*Elevations
Units 12, 13, 14, 15*

PROJECT NO.	DRAWING NO.	REV.	SCALE
16030	1005		1:100 @A1