



1


Front Elevation

1:100

2

Rear Elevation

1:100

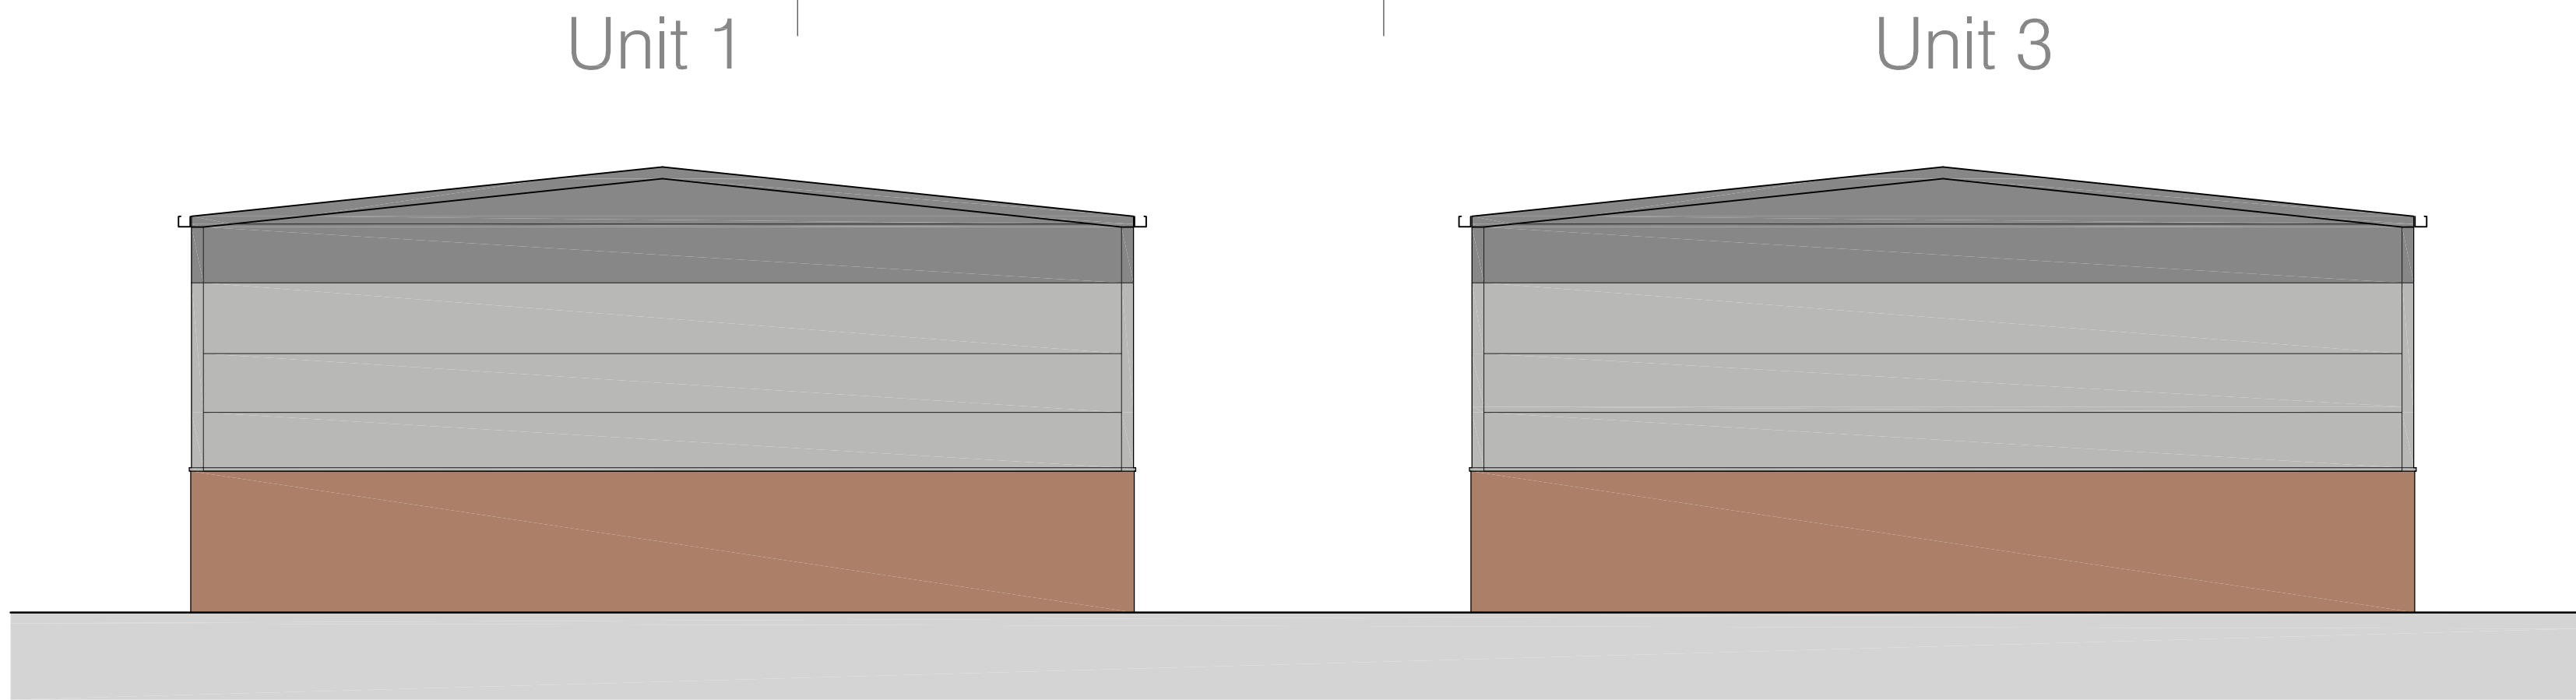

3


Side Elevation

1:100

4

Side Elevation


1:100

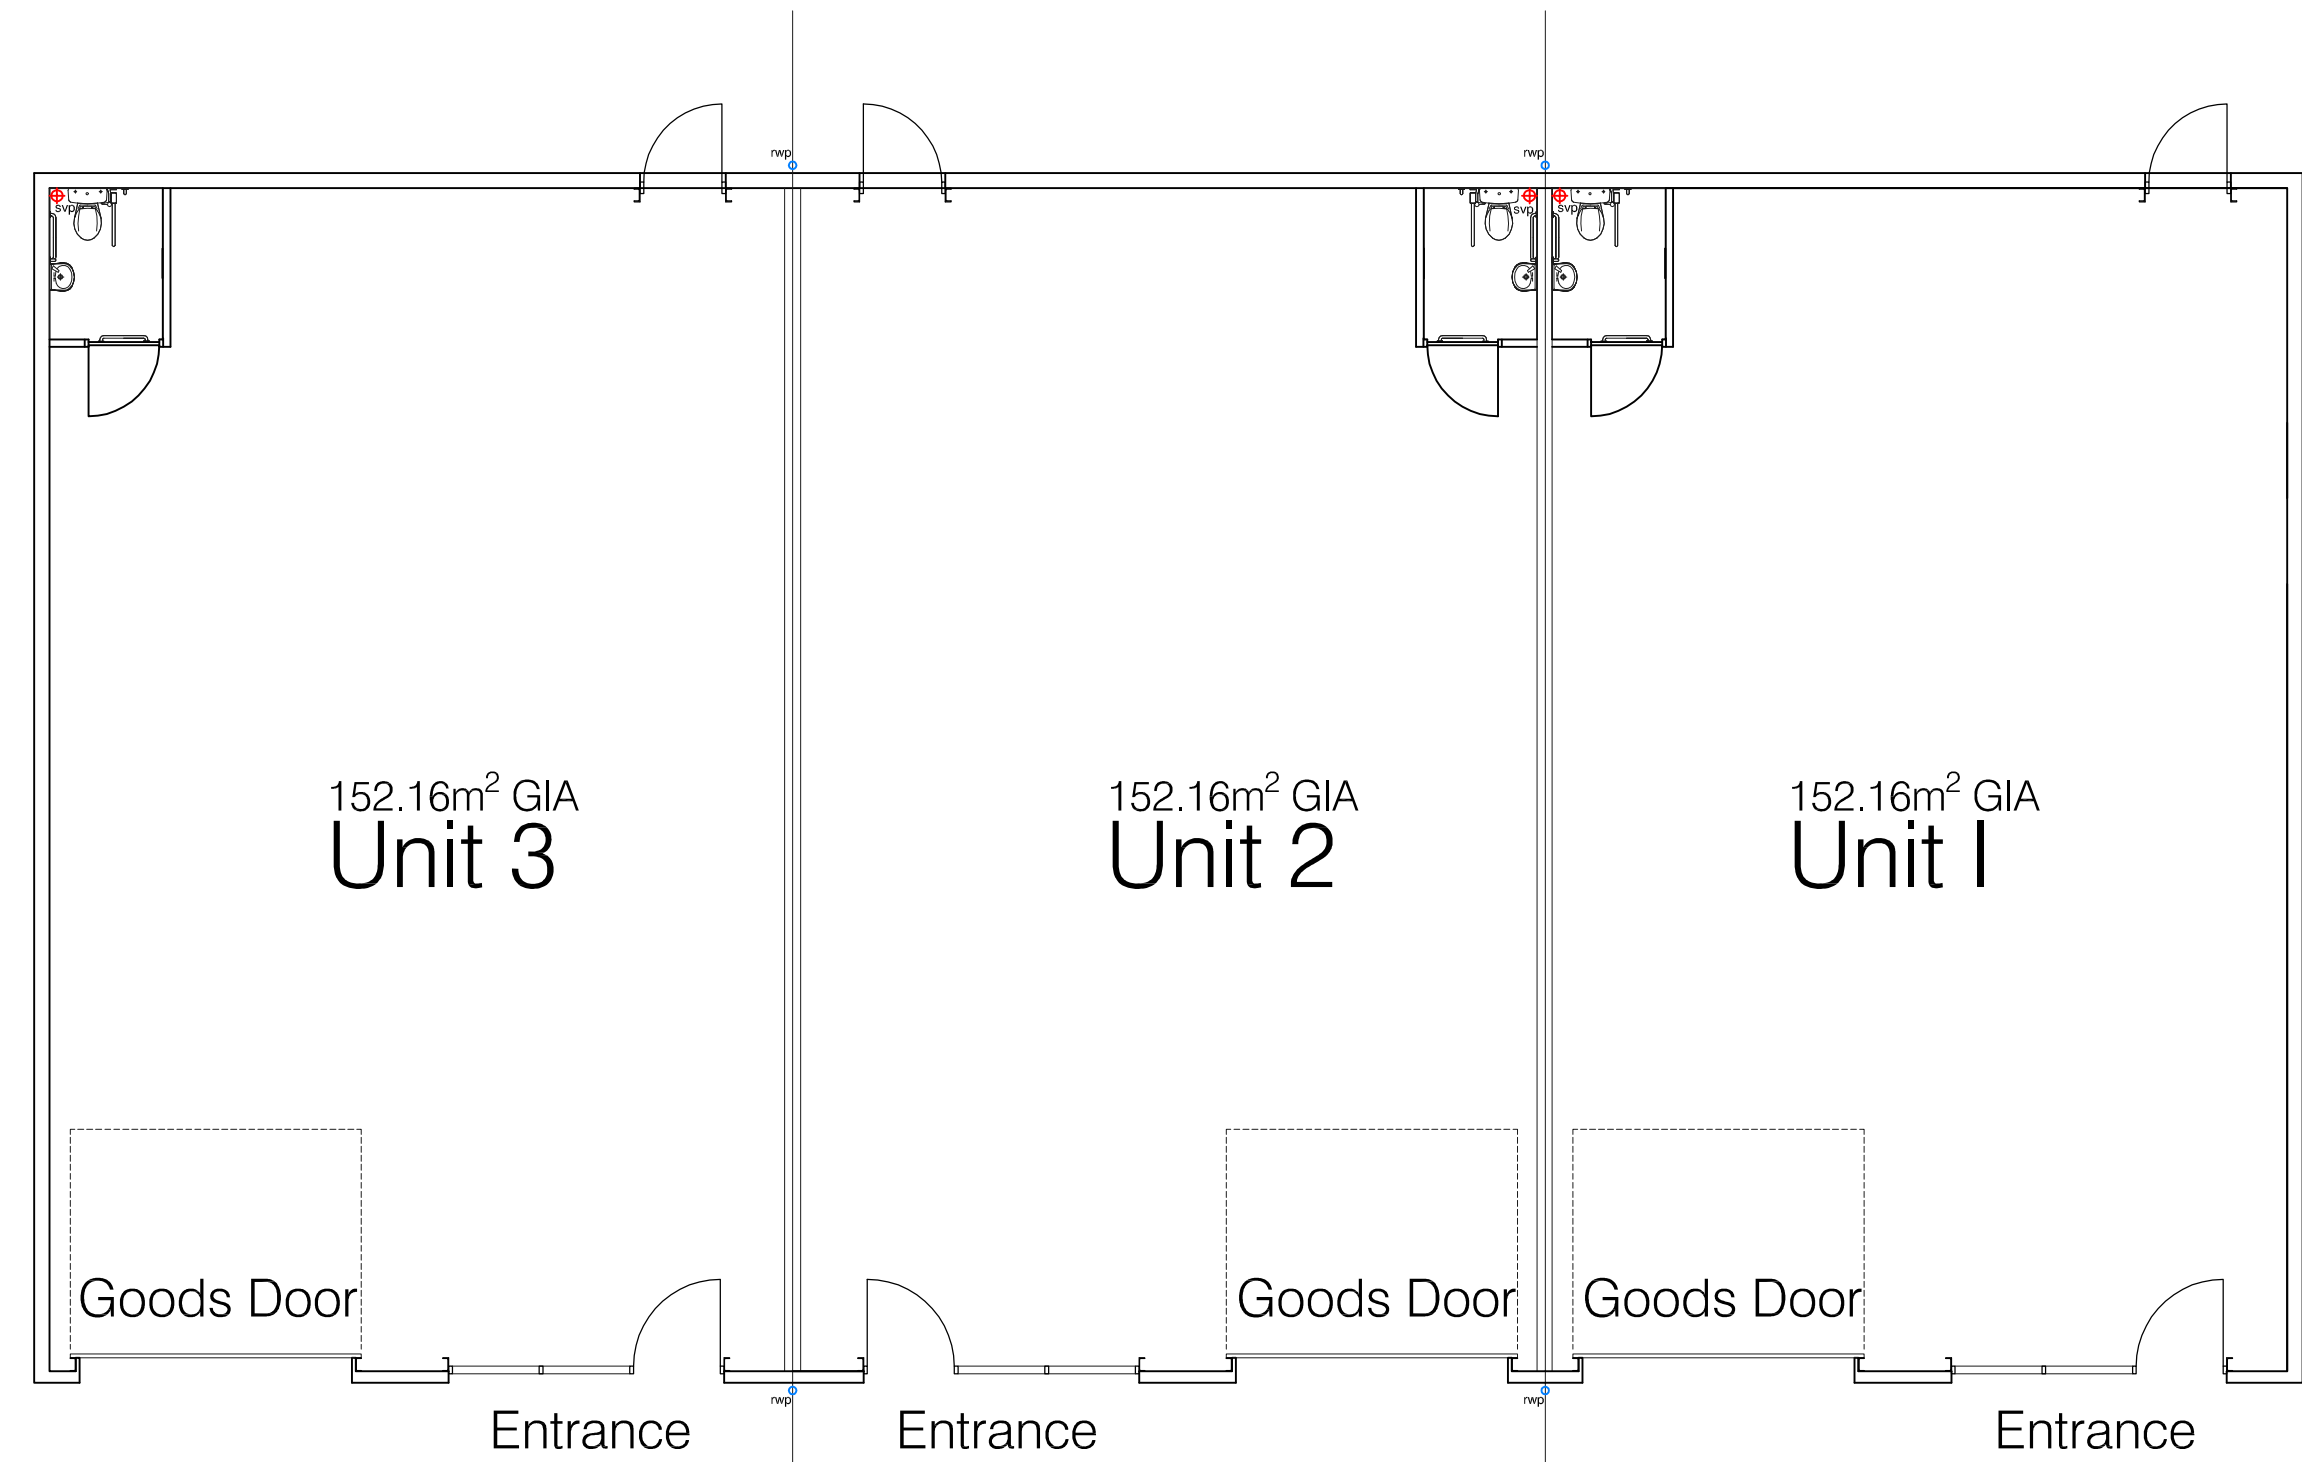

1

Ground Floor Plan

1:100

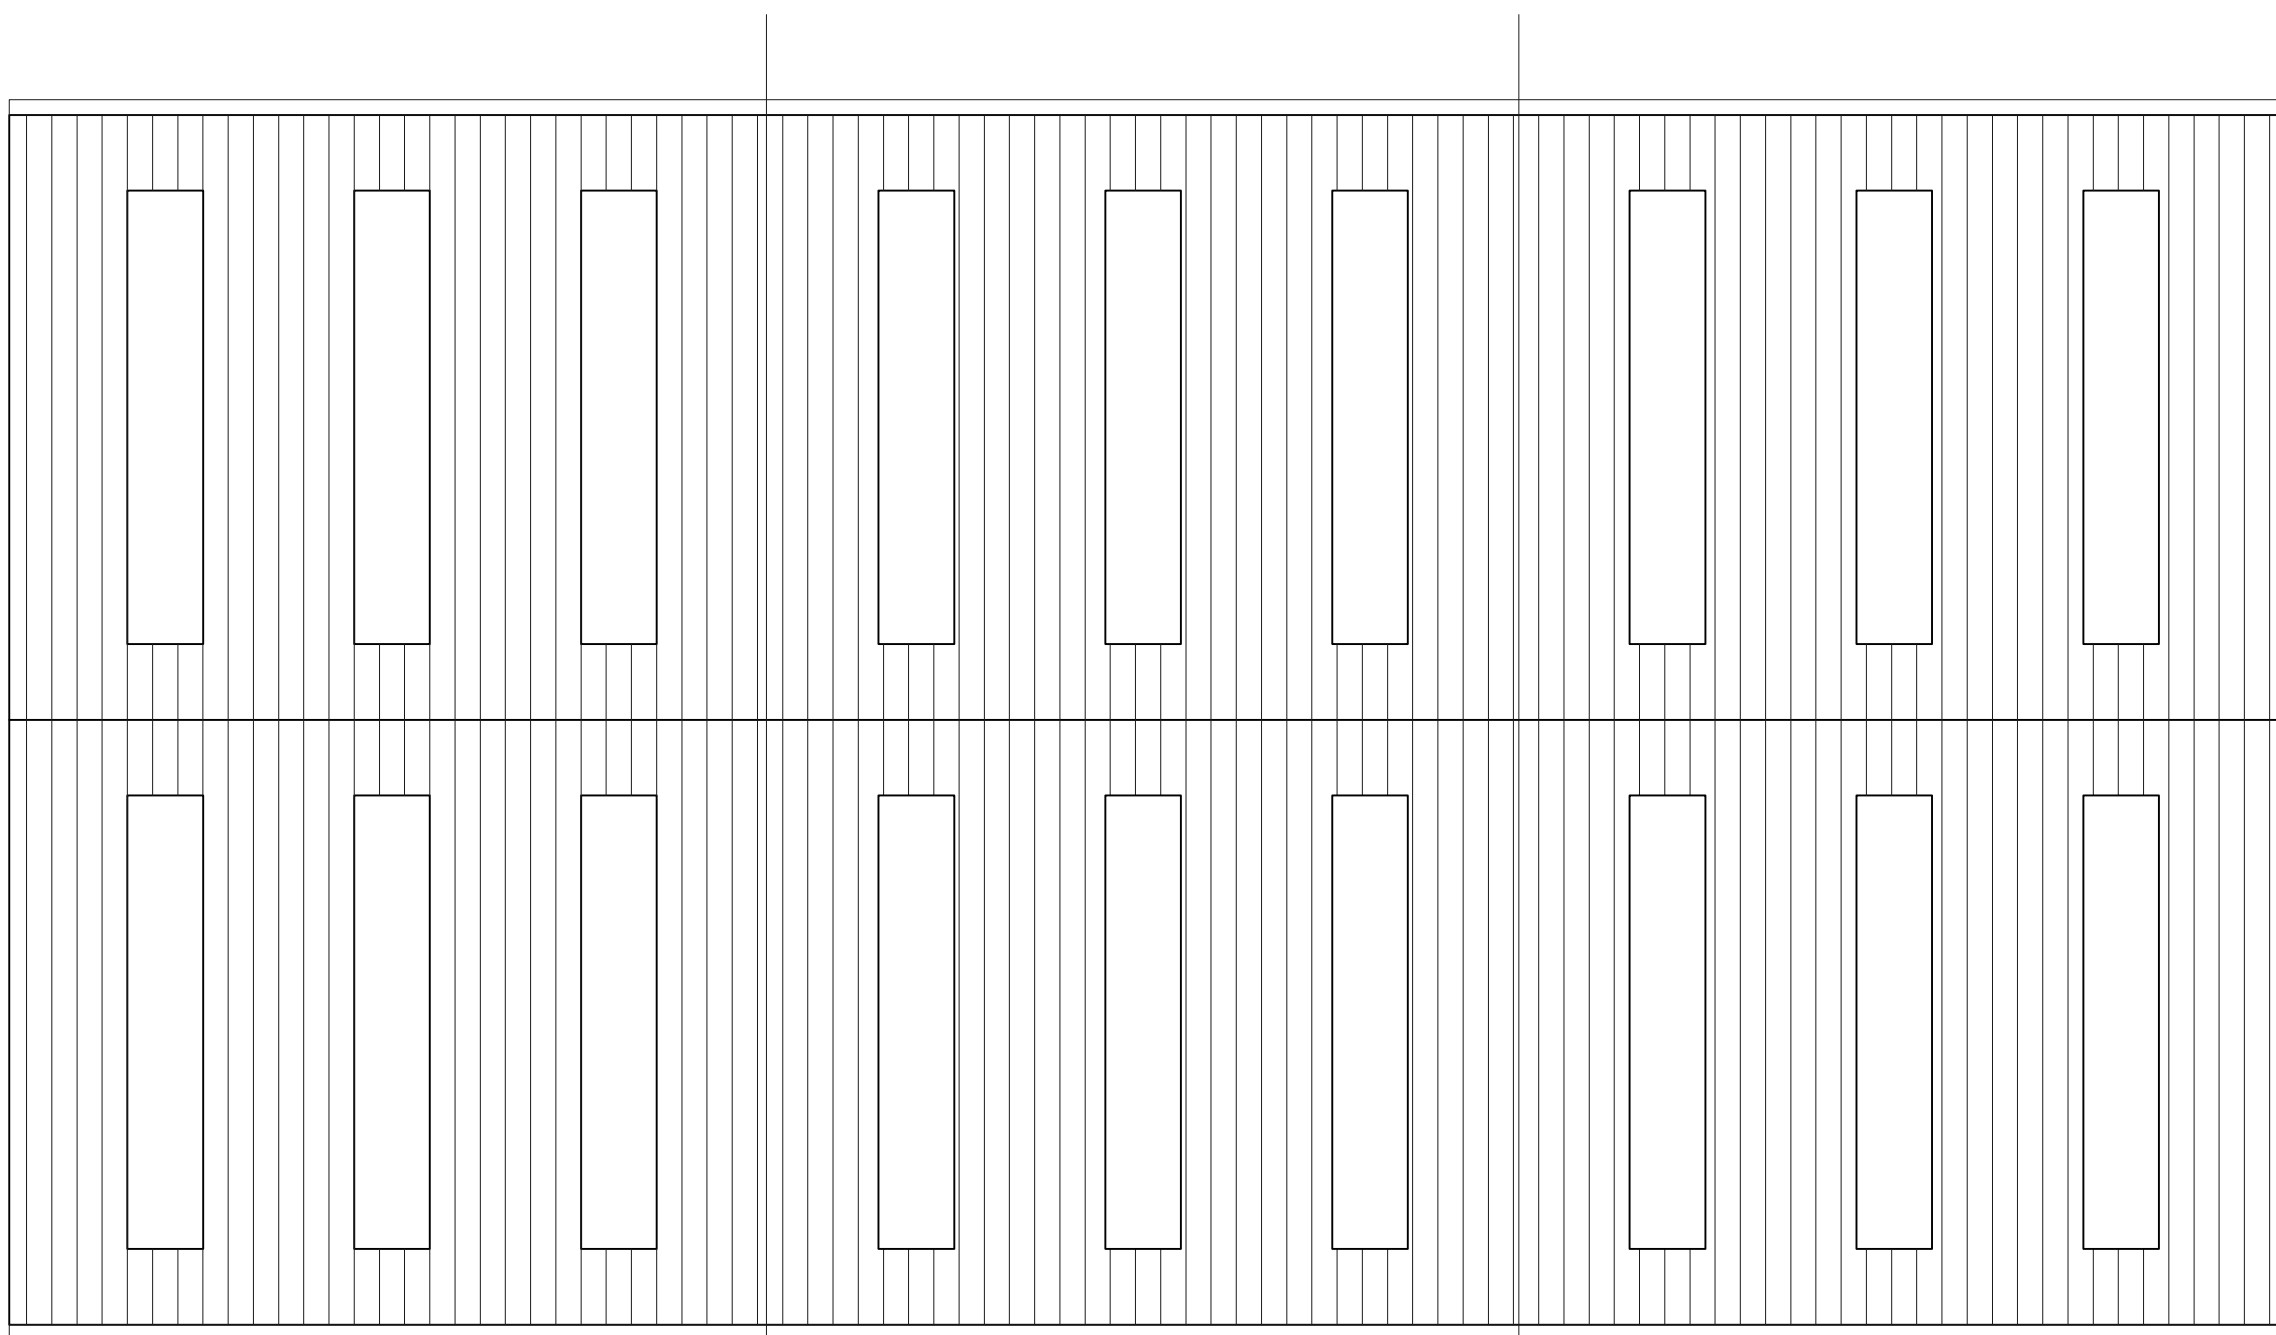

2

Roof Plan

1:100

Rev	Original Issue	Dwn / Date	Chk / Date
1			

This drawing is copyright and must not be disclosed to third parties without permission
Scaled dimensions are not to be used for construction

4 Queensgate
Queens Road
Fareham
Hampshire
PO16 0NW

Tel: 01329 288911
Fax: 01329 221913
E-mail: admin@m2architecture.com

PROJECT

Proposed Development
Netley Firs, Kanes Hill
Hedge End, Southampton

CLIENT

Redlane Ltd

DRAWING TITLE

Plans, Elevations (brick option)
Units 1, 2, 3

PROJECT NO. 16030
DRAWING NO. 1000
REV. SCALE 1:100 @A1