



DO NOT SCALE FROM THIS DRAWING.
Scaling only for Local Authority purposes.
Dimensions to be checked on site.
All dimensions are in millimetres unless stated.
This drawing and information displayed is the
confidential property of the client and shall not
be copied or used for any purpose without the
written consent of the company.


revision
P1:13/02/23: ISSUED FOR PLANNING
P2:09/01/24: ISSUED FOR PLANNING

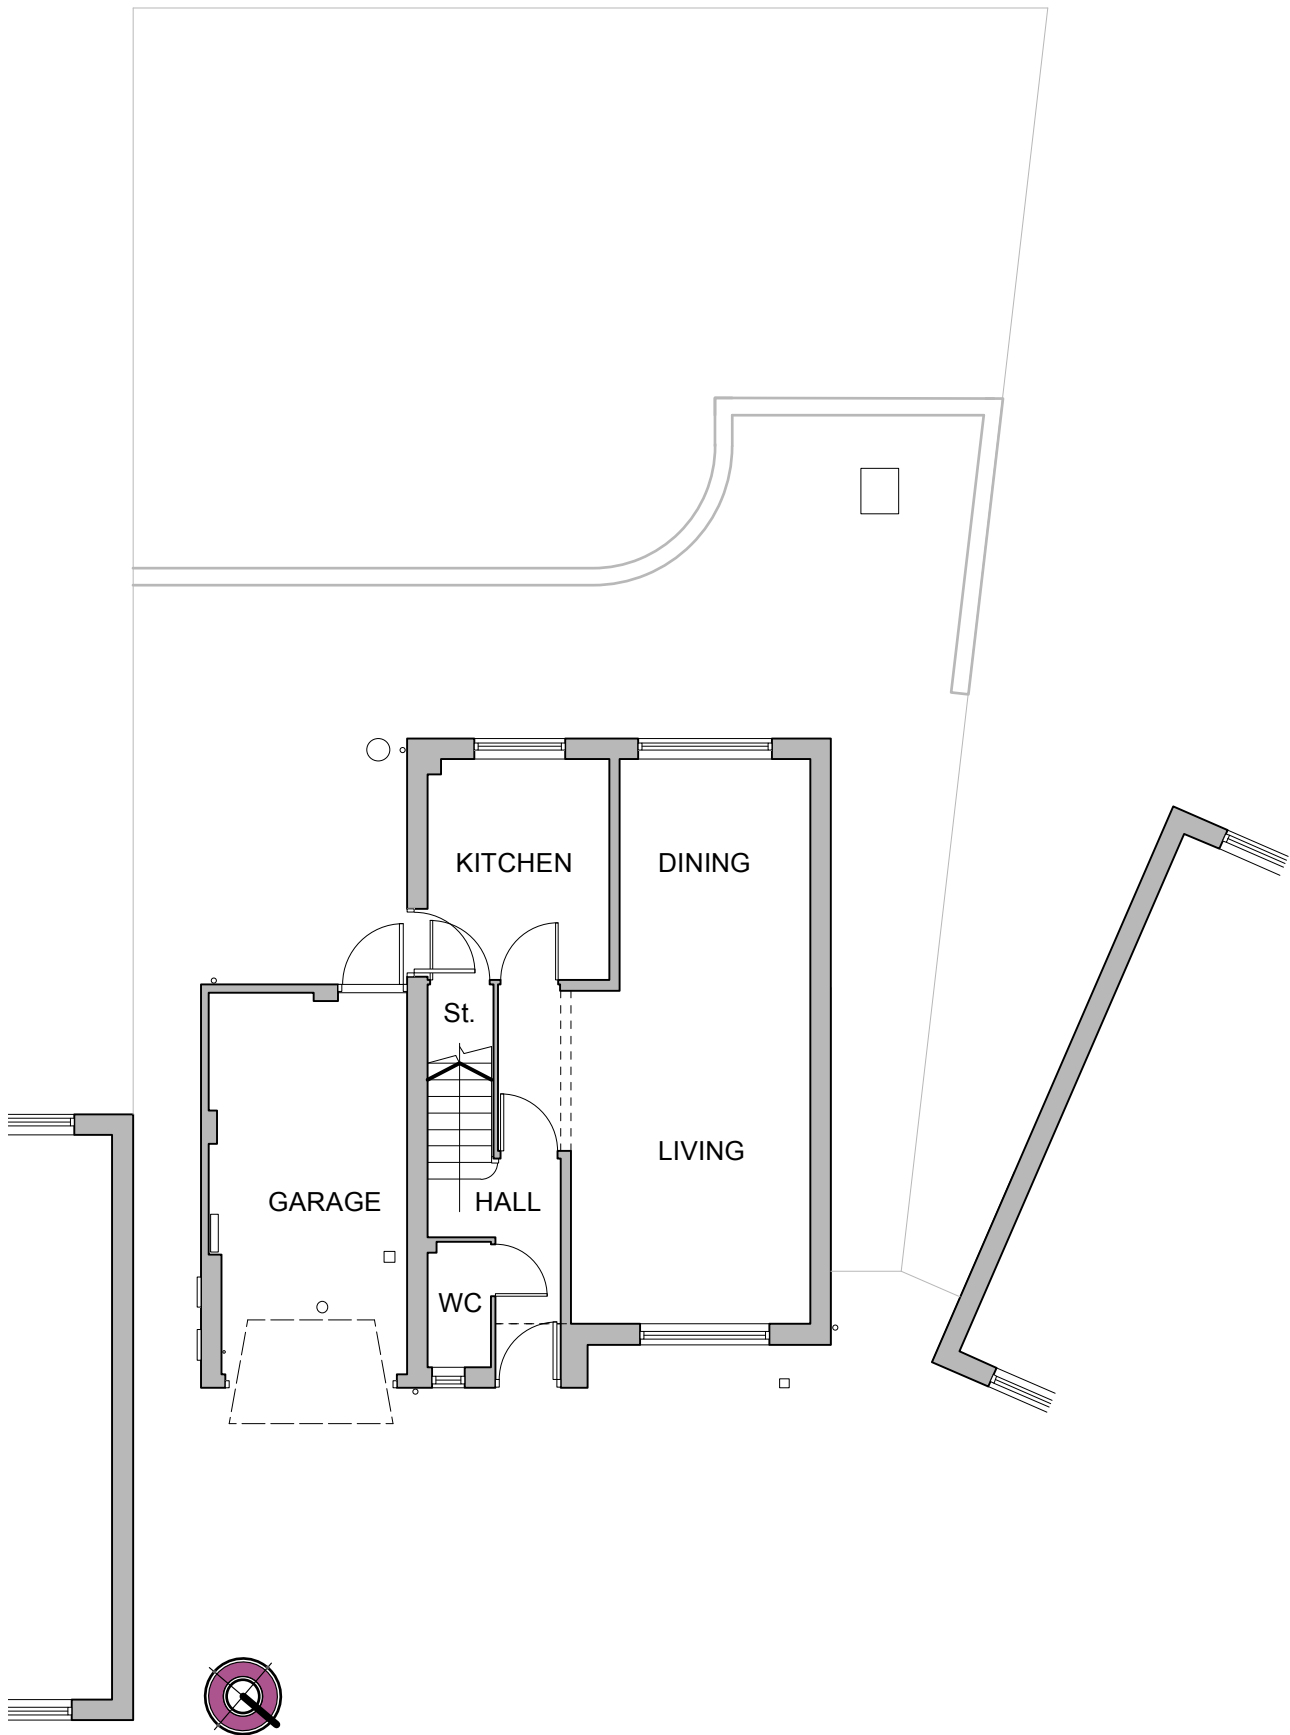

EXISTING GROUND FLOOR PLAN 1:100

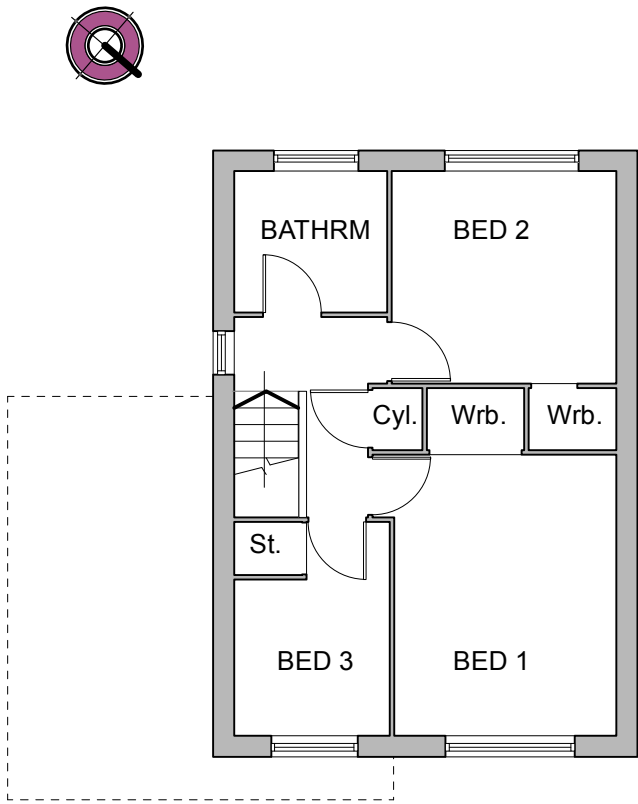

EXISTING FIRST FLOOR PLAN 1:100

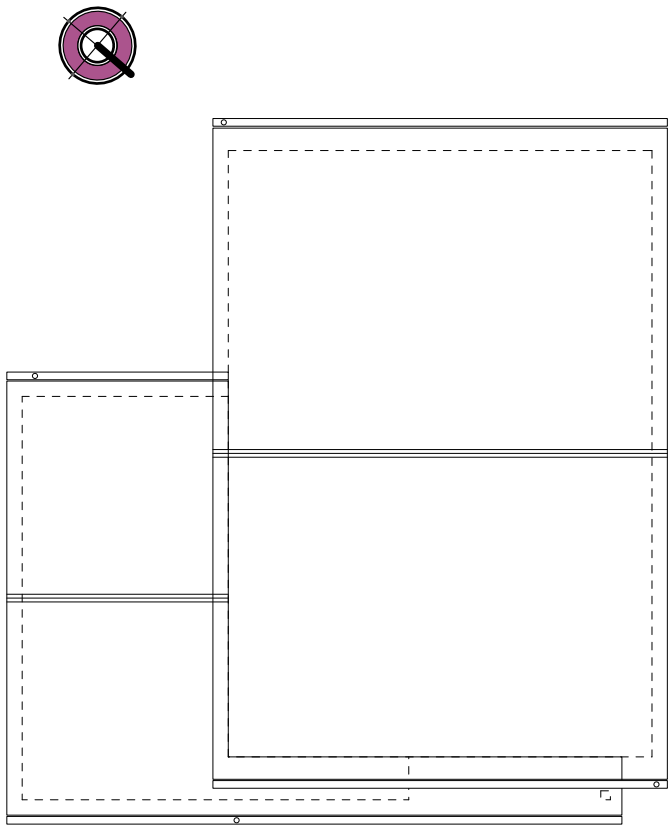

EXISTING ROOF PLAN 1:100



client
Dr Sahan Wijayaweera
9 Seaton Close
Southampton
Hampshire

project
9 Seaton Close
Southampton
Hampshire

drawing title
PLANNING APPLICATION
Existing Plans

scale @ A1
date
FEB 2023
drawing no.
550/02

scale @ A3
1:100 @ A3
status
PRELIMINARY
revision no.
P2