


Key Plan



Ordnance Survey, (c) Crown Copyright 2023. All rights reserved. Licence number 100022432




OS Plan
1:1250

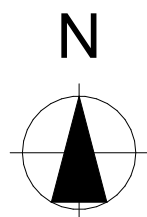

Site Plan
1:200

ACCOMMODATION SCHEDULE		
Plot No.	Bed no.	INTERNAL AREA
1	3 Bed	84m2 / 904ft2
2	3 Bed	84m2 / 904ft2
3	3 Bed	142m2 / 1528ft2
4	4 Bed	187m2 / 2012ft2
5	5 Bed	220m2 / 2374ft2

 

PLANNING APPROVAL

P8	Review of vehicle entrance	04.01.24	PR
P7	Review of vehicle entrance	19.10.23	PR
Revision	Description	Date	Drawn

Designer:



Project:
Brighstone, Botley Road
Proposed Residential development

Drawing:
Proposed Site Plan

Date: April 2023	Scale: 1:200, 1:1250 @ A1	Revision: P8
Drawing No.: 20 / 001 / 100	Status: PRELIMINARY	