





EXISTING FRONT ELEVATION
Scale 1:50

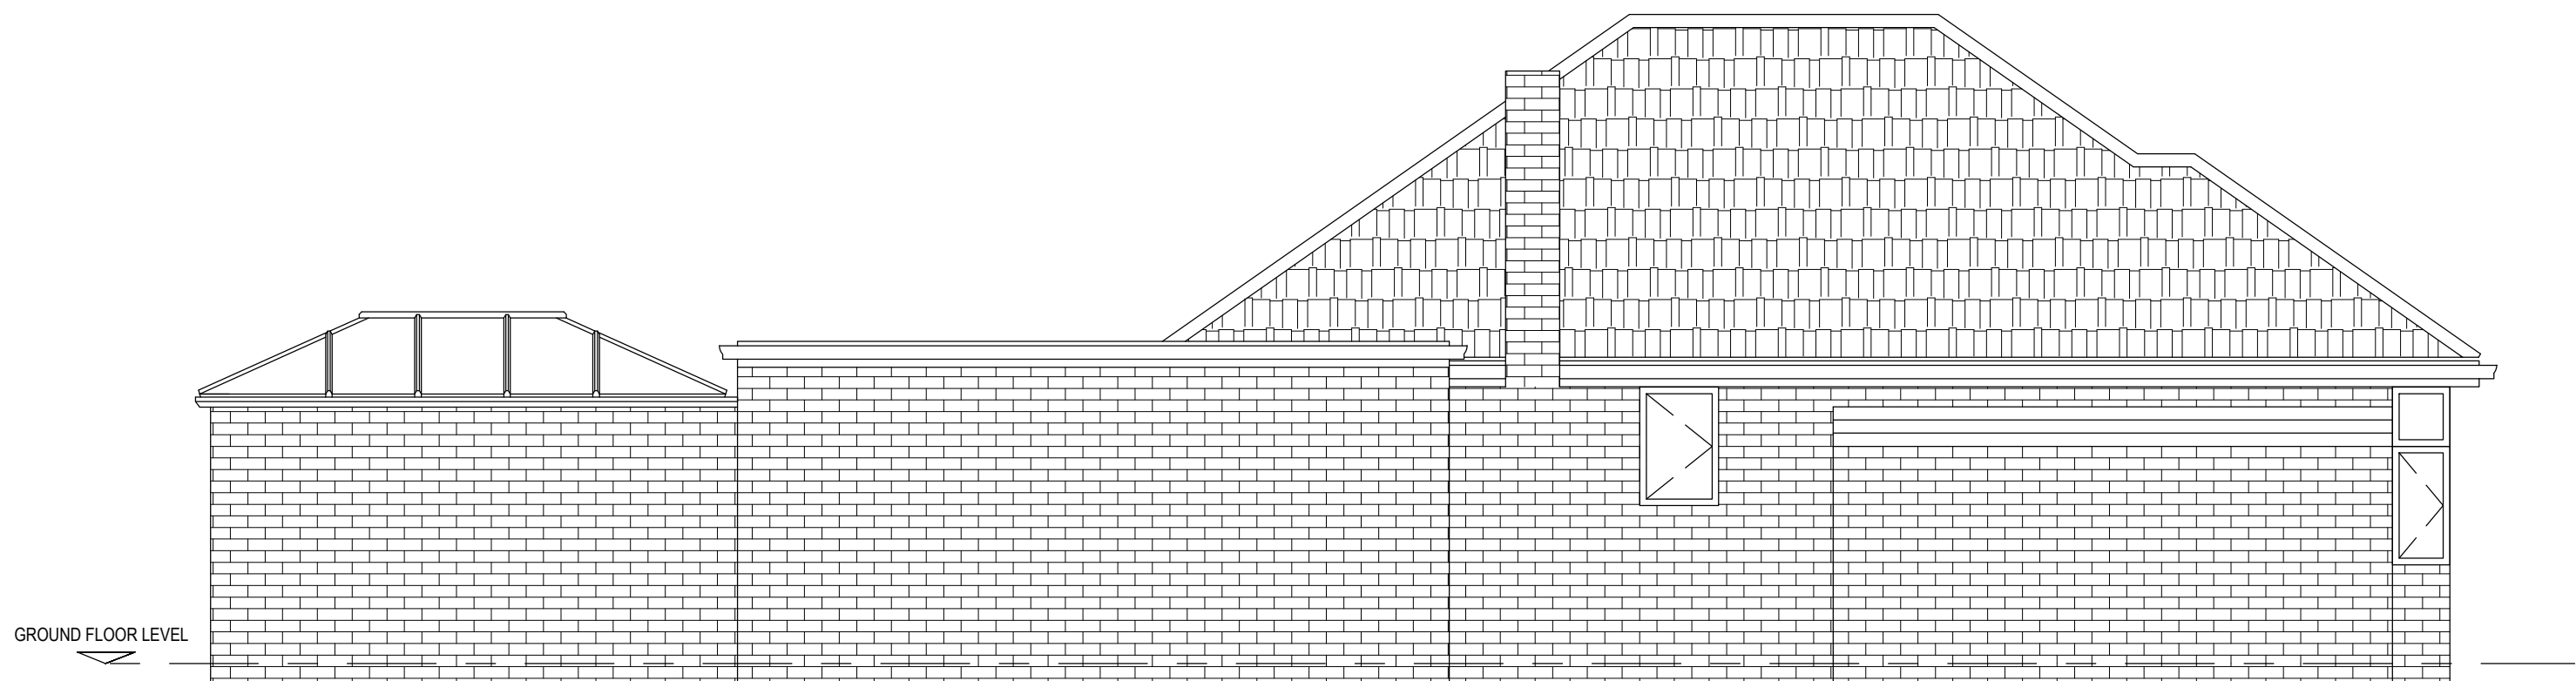


EXISTING SIDE ELEVATION
Scale 1:50

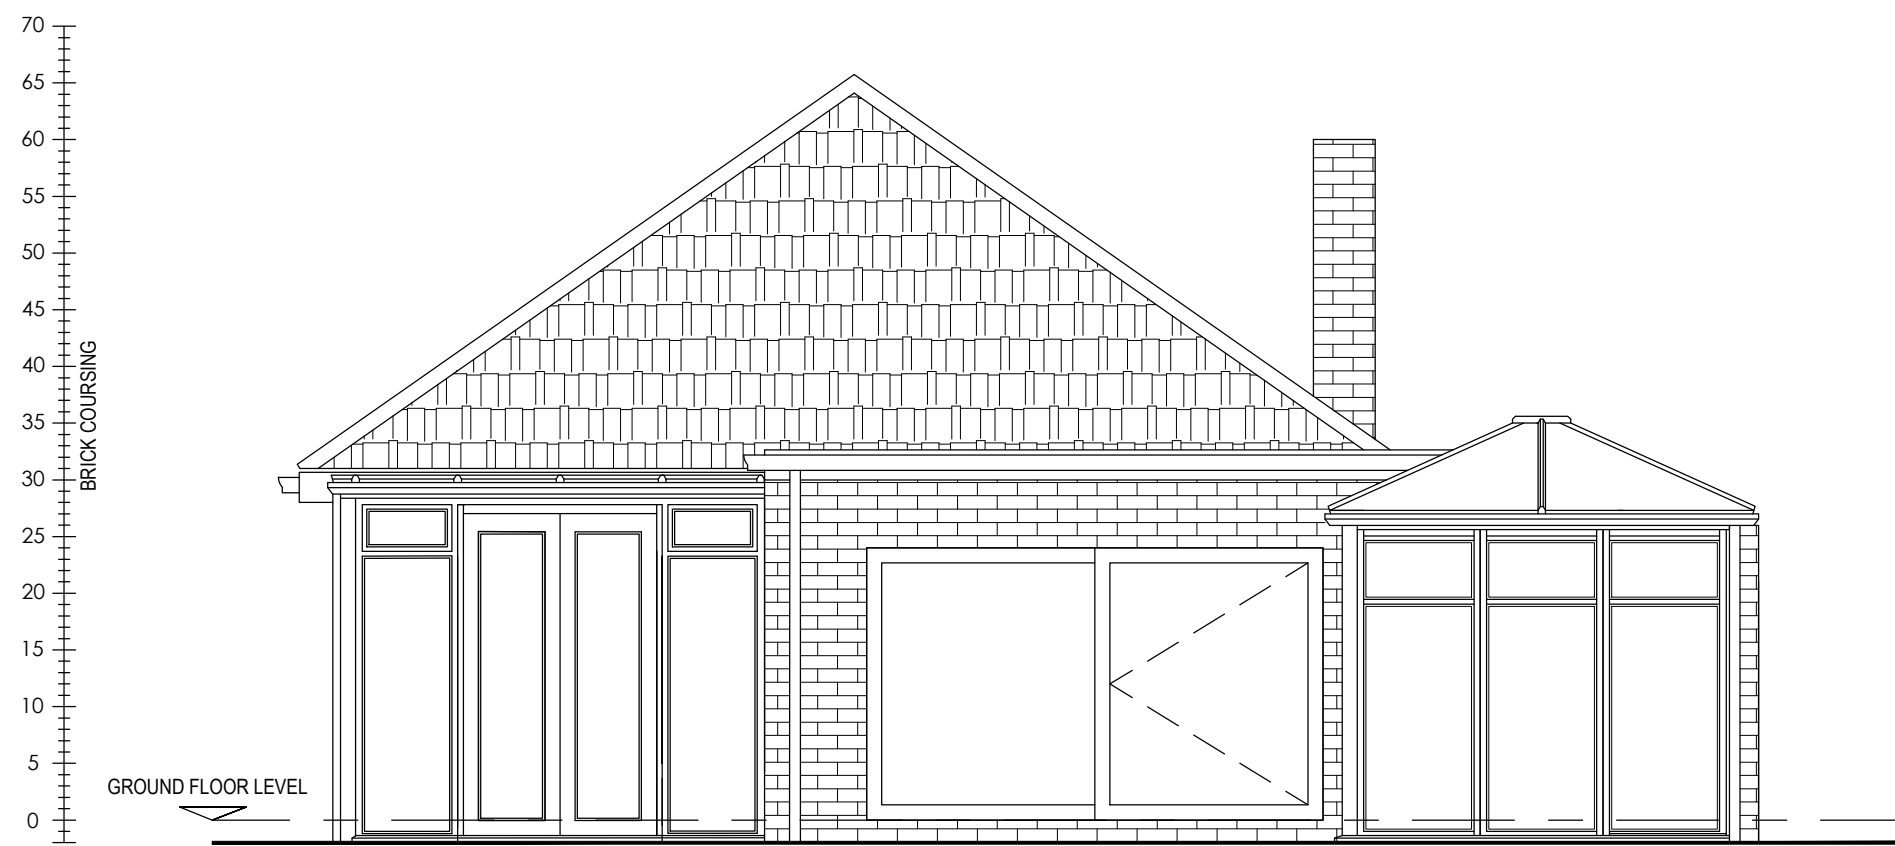

EXISTING REAR ELEVATION
Scale 1:50



EXISTING SIDE ELEVATION
Scale 1:50

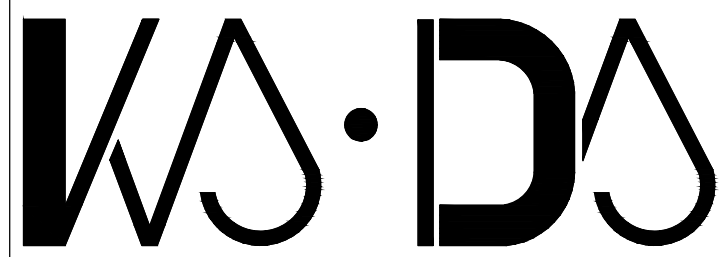

PROJECT

EXISTING DWELLING
ON
VILLA CERVINO
BOTLEY ROAD, FAIR OAK

CLIENT

Mr and Mrs. Hanley

DRAWN BY	KERA SOARES	DATE	20/07/2022
EMAIL	keira@ksdesignstudios.co.uk	TEL. NO.	07856 596520

EXISTING ELEVATIONS
Scale 1:50

DRAWING NO. LAY 002	REVISION 00
------------------------	----------------