


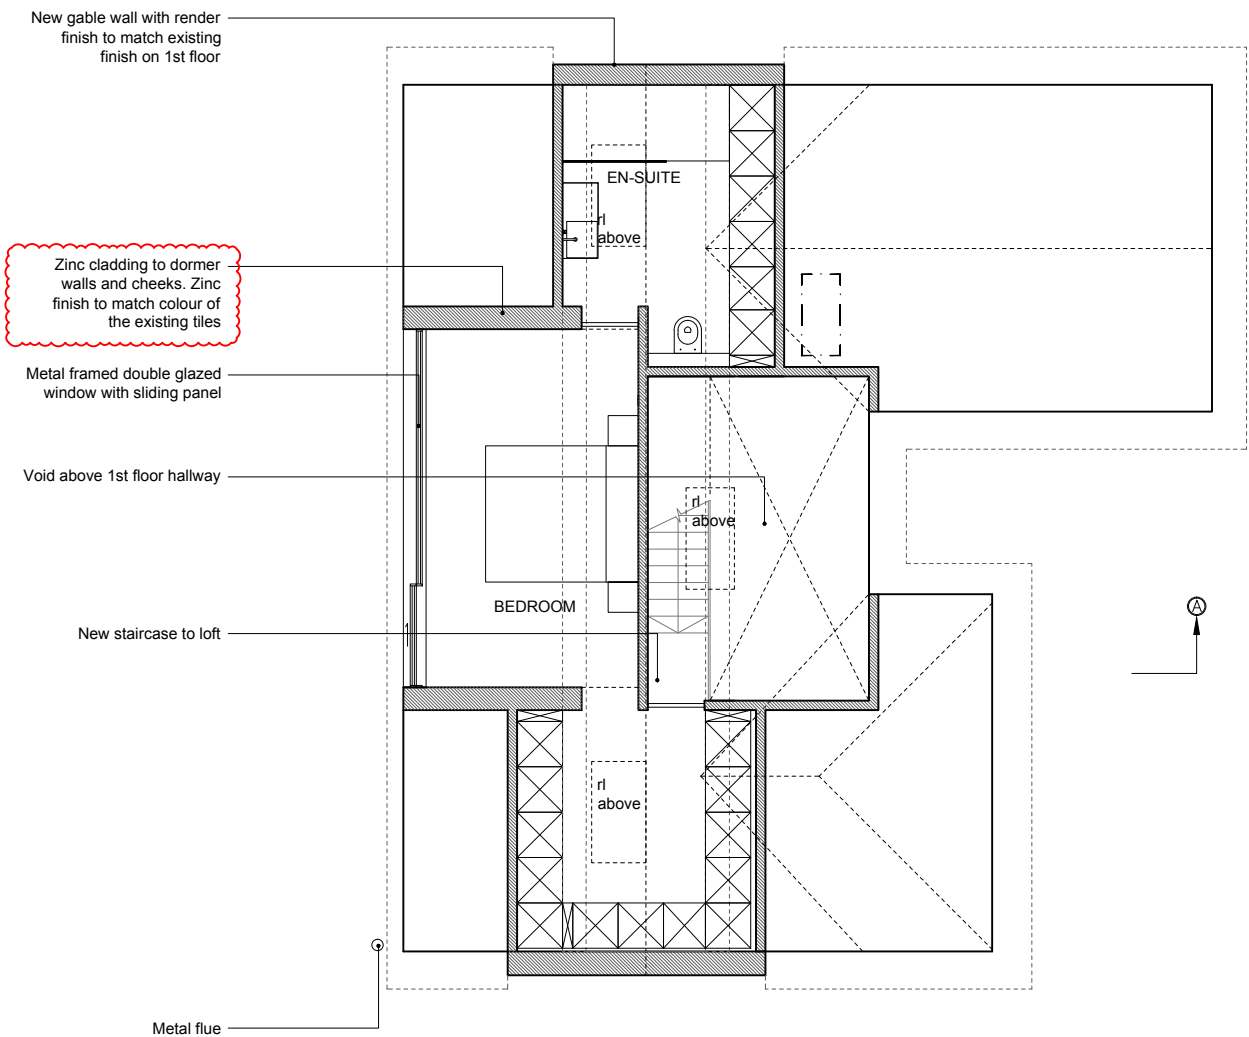

1 PROPOSED ATTIC FLOOR PLAN
Scale 1:100

Key

 New construction

Revision	Date	Description
-	16/11/23	ISSUED FOR PLANNING - NOT FOR CONSTRUCTION
A	27/11/23	Room labels added
B	09/01/24	Description of zinc finish colour added

Drawn	Checked
OR	SN
OR	SN
OR	SN



Project
73 Kingsway, SO53 1FH
Drawing Title
Proposed Loft Floor Plan

Drawing Number
102.112
Status
Planning

Rev.
B
Scale
1:100@A3