



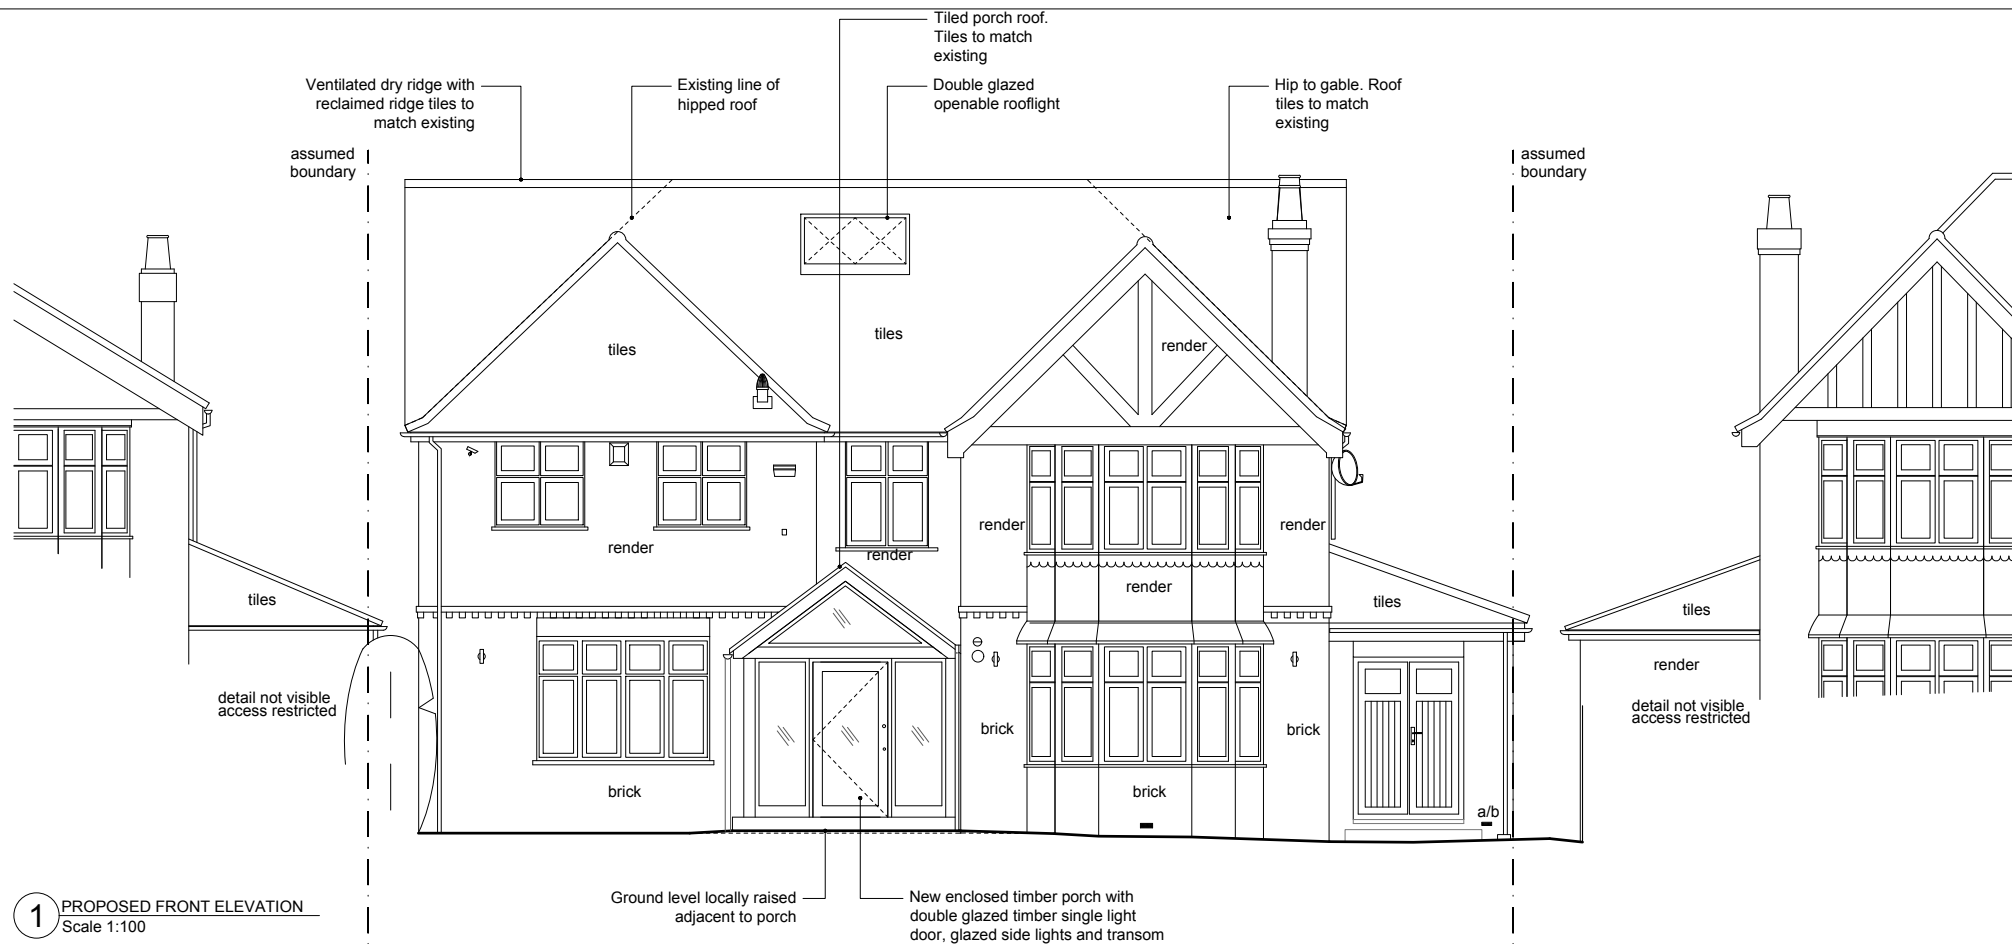

1 PROPOSED FRONT ELEVATION
Scale 1:100

Datum 98.00m

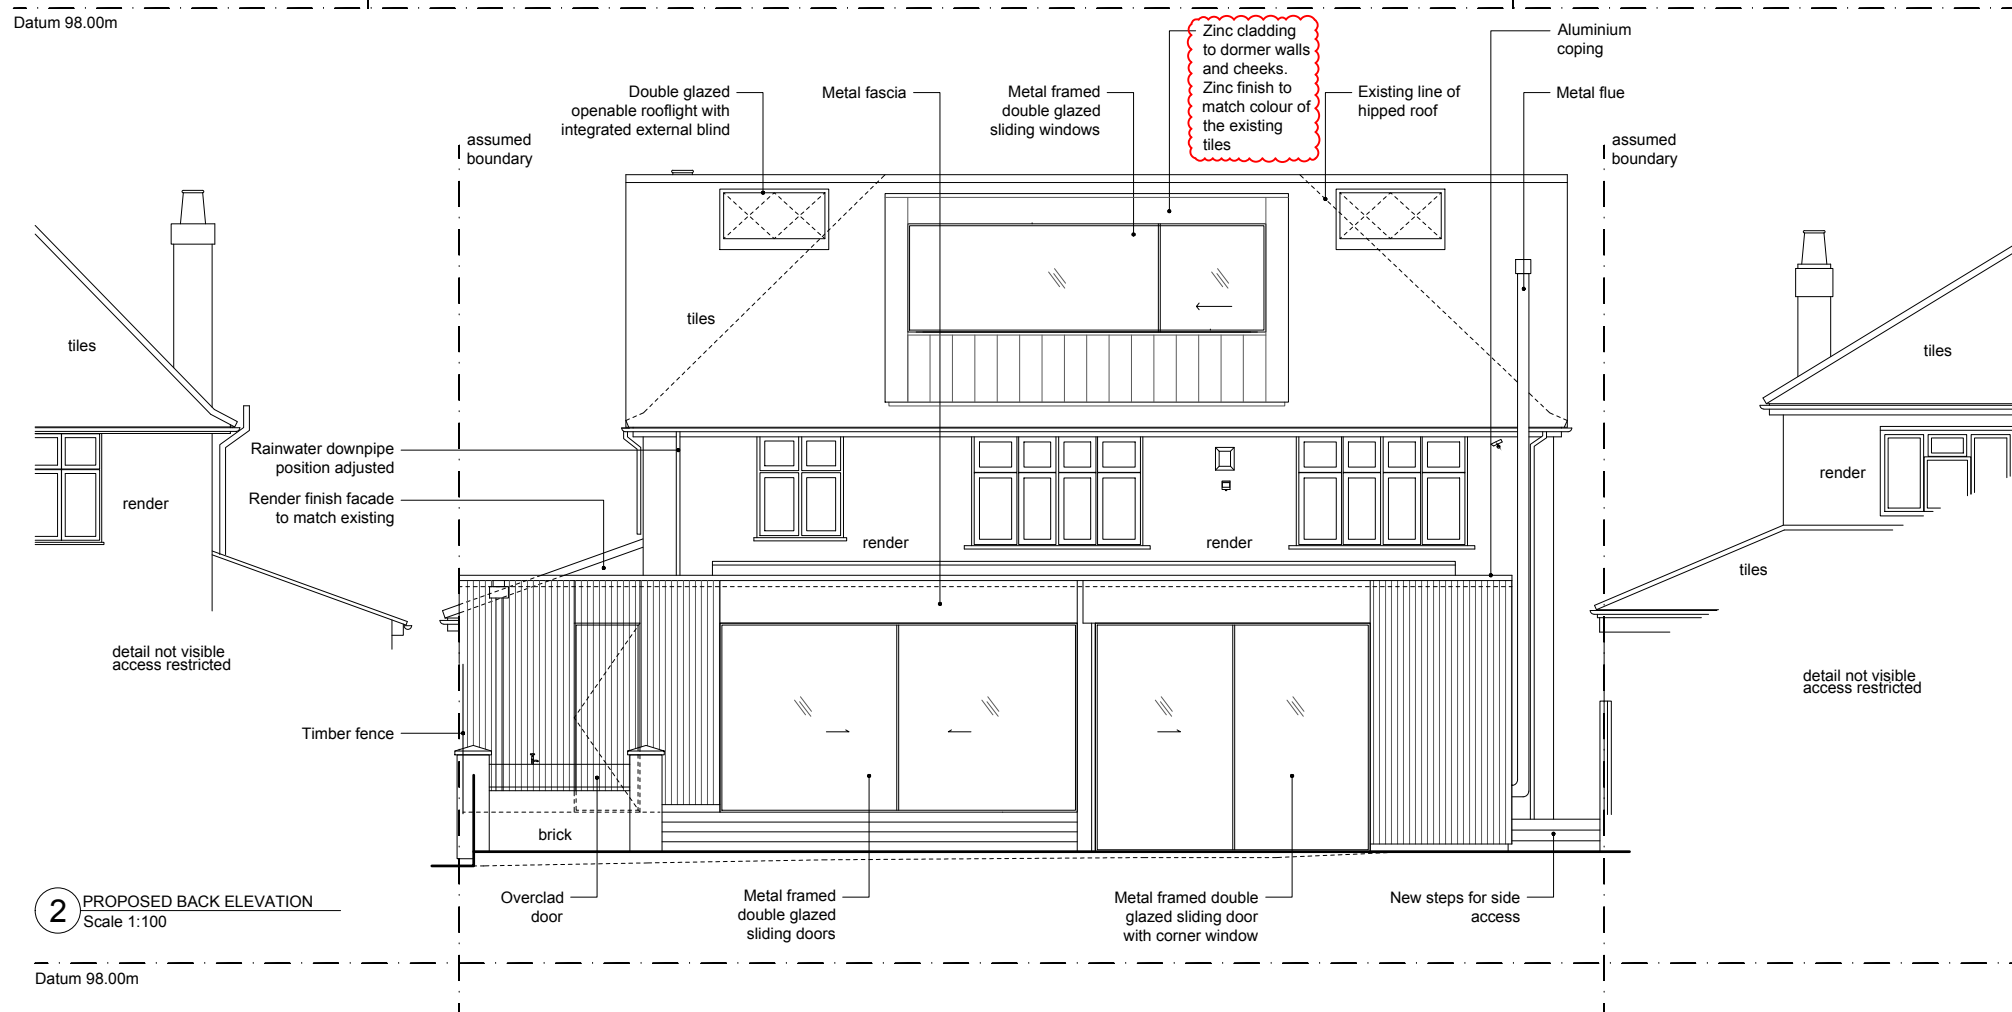

2 PROPOSED BACK ELEVATION
Scale 1:100

Datum 98.00m

TYPE

This drawing is prepared solely for design and planning submission purposes. It is not intended or suitable for either Building Regulations or Construction purposes and should not be used for such.

0 0.5 1 2 3 4 5
Scale 1:100

Revision	Date	Description
-	16/11/23	ISSUED FOR PLANNING - NOT FOR CONSTRUCTION
A	09/01/24	Description of zinc finish colour added

Drawn	Checked
OR	SN
OR	SN

Project
73 Kingsway, SO53 1FH

Drawing Title
Proposed Front & Back Elevations

Drawing Number
102.200

Status
Planning

Rev.
A

Scale
1:100@A3