



Soft Landscaping

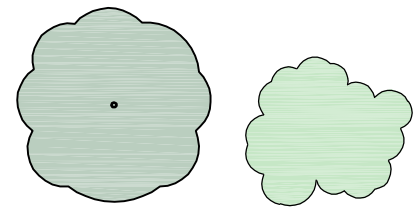

Indicates existing trees / shrubs.

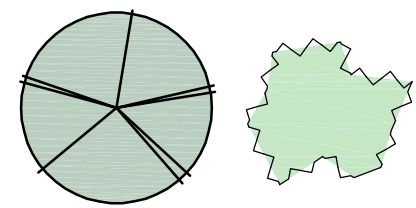


Indicates new trees / shrubs to LA approval.

Hard Landscaping





Porous Asphalt

 


Modal Priora - Mid Grey Granite

Boundary treatment details

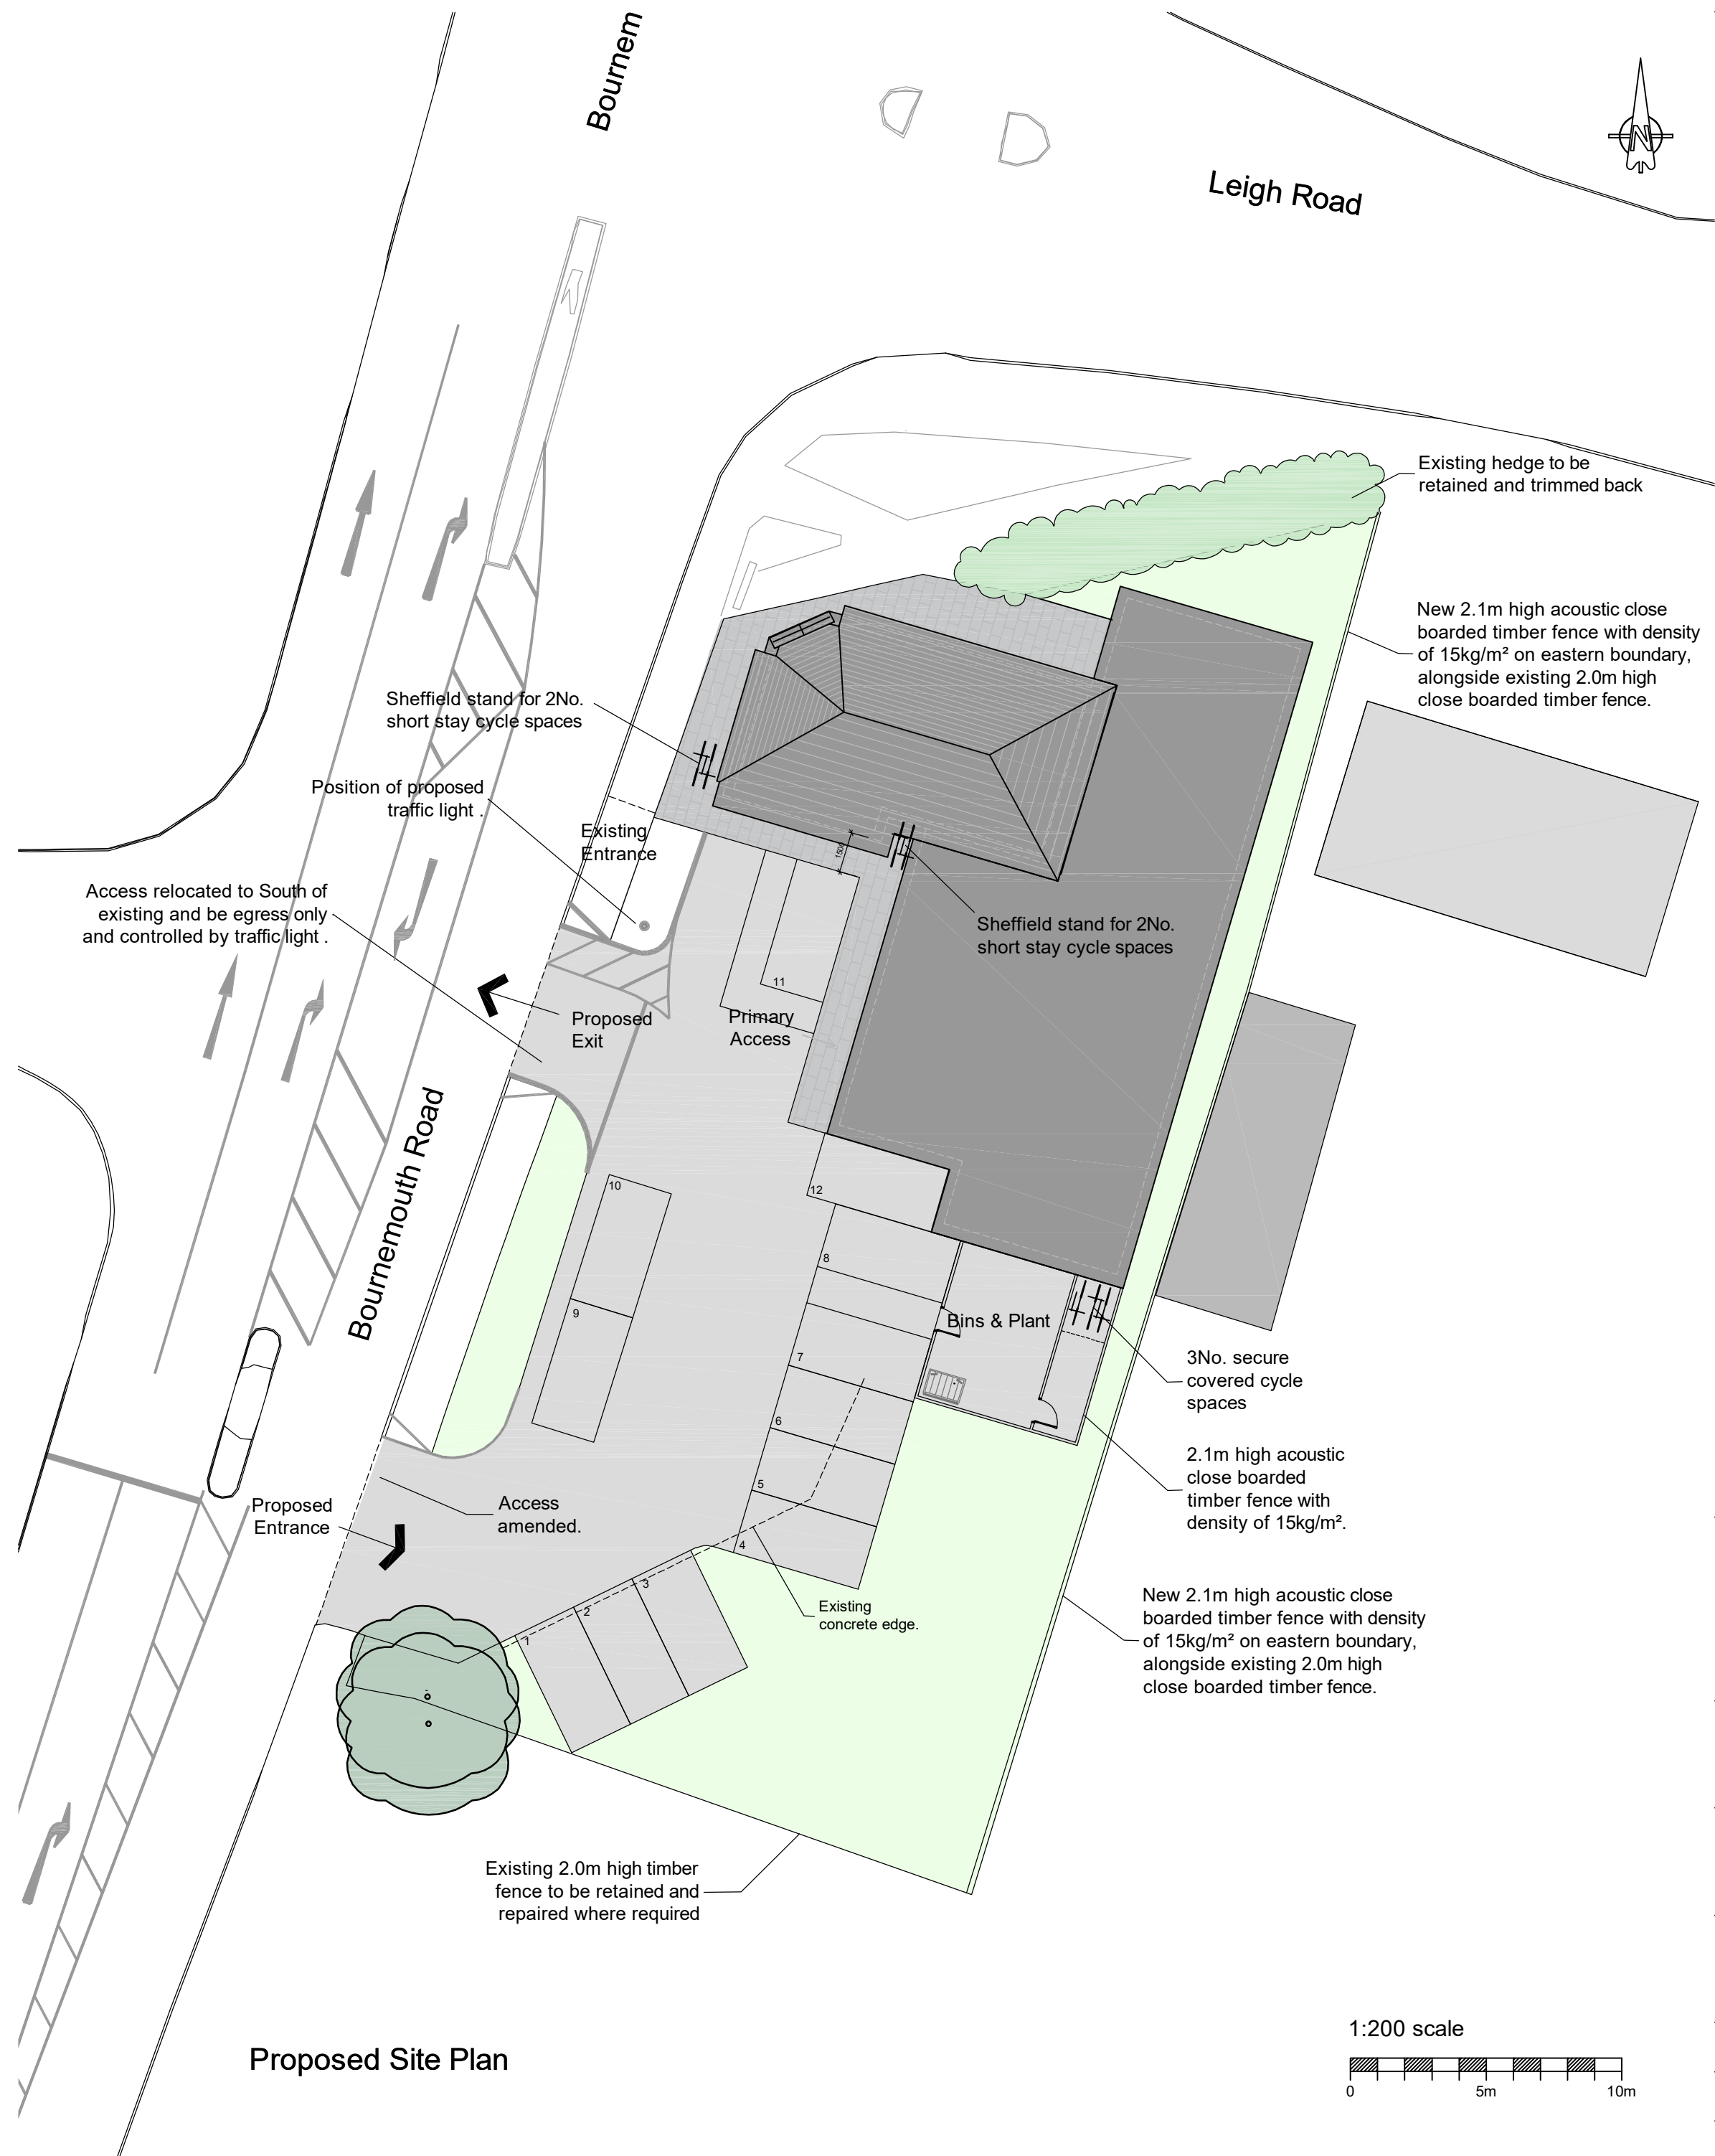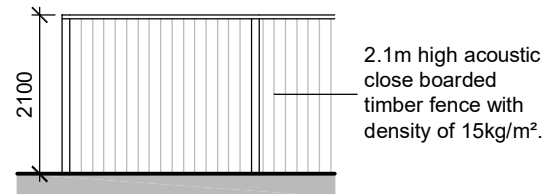

Proposed Site Plan

1:200 scale

 

NOTES

GENERAL NOTES:
1. THIS DRAWING IS TO BE READ IN CONJUNCTION WITH THE OTHER RELEVANT CONSULTANTS DRAWINGS.
2. ALL FINISHES ARE TO CONFORM TO THE CURRENT BUILDING REGULATIONS.
3. REFER TO A SEPARATE DOCUMENT FOR THE DESIGNERS RISK ASSESSMENT.
4. ALL WORKS OR MATERIALS INDICATED ON THIS DRAWING ARE TO BE TO THE LATEST RELEVANT BRITISH STANDARDS AND CARRIED OUT IN ACCORDANCE WITH THE BRITISH STANDARDS CODES OF PRACTICE OR RECOGNIZED INSTITUTE OR TRADE ASSOCIATION RECOMMENDATIONS AND PUBLICATIONS.

Revision	Date	Description	Dwn	Chkd
----------	------	-------------	-----	------

Lansdowne House
25-26 Hampshire Terrace
Portsmouth PO1 2QF
Hampshire England

Tel: (023) 92 755 333

E-Mail: admin@plcarchitects.com
Web: www.plcarchitects.com

Client:

Project:
103 Bournemouth Road
Southampton
SO53 3AJ

Drawing Title:
Proposed Site Plan
(excluding new soft landscaping)

Drawn By	Date	Checked By	Date	Approved By	Date
LW	Nov '23				
Drawing No.	Revision	Scale			
22.3377.109	P1	1:200@A2			

PLC ARCHITECTS © COPYRIGHT RESERVED 2023
NOT TO BE SCALED. DIMENSIONS TO BE CHECKED ON SITE
SCALING ONLY FOR LOCAL AUTHORITY PURPOSES