


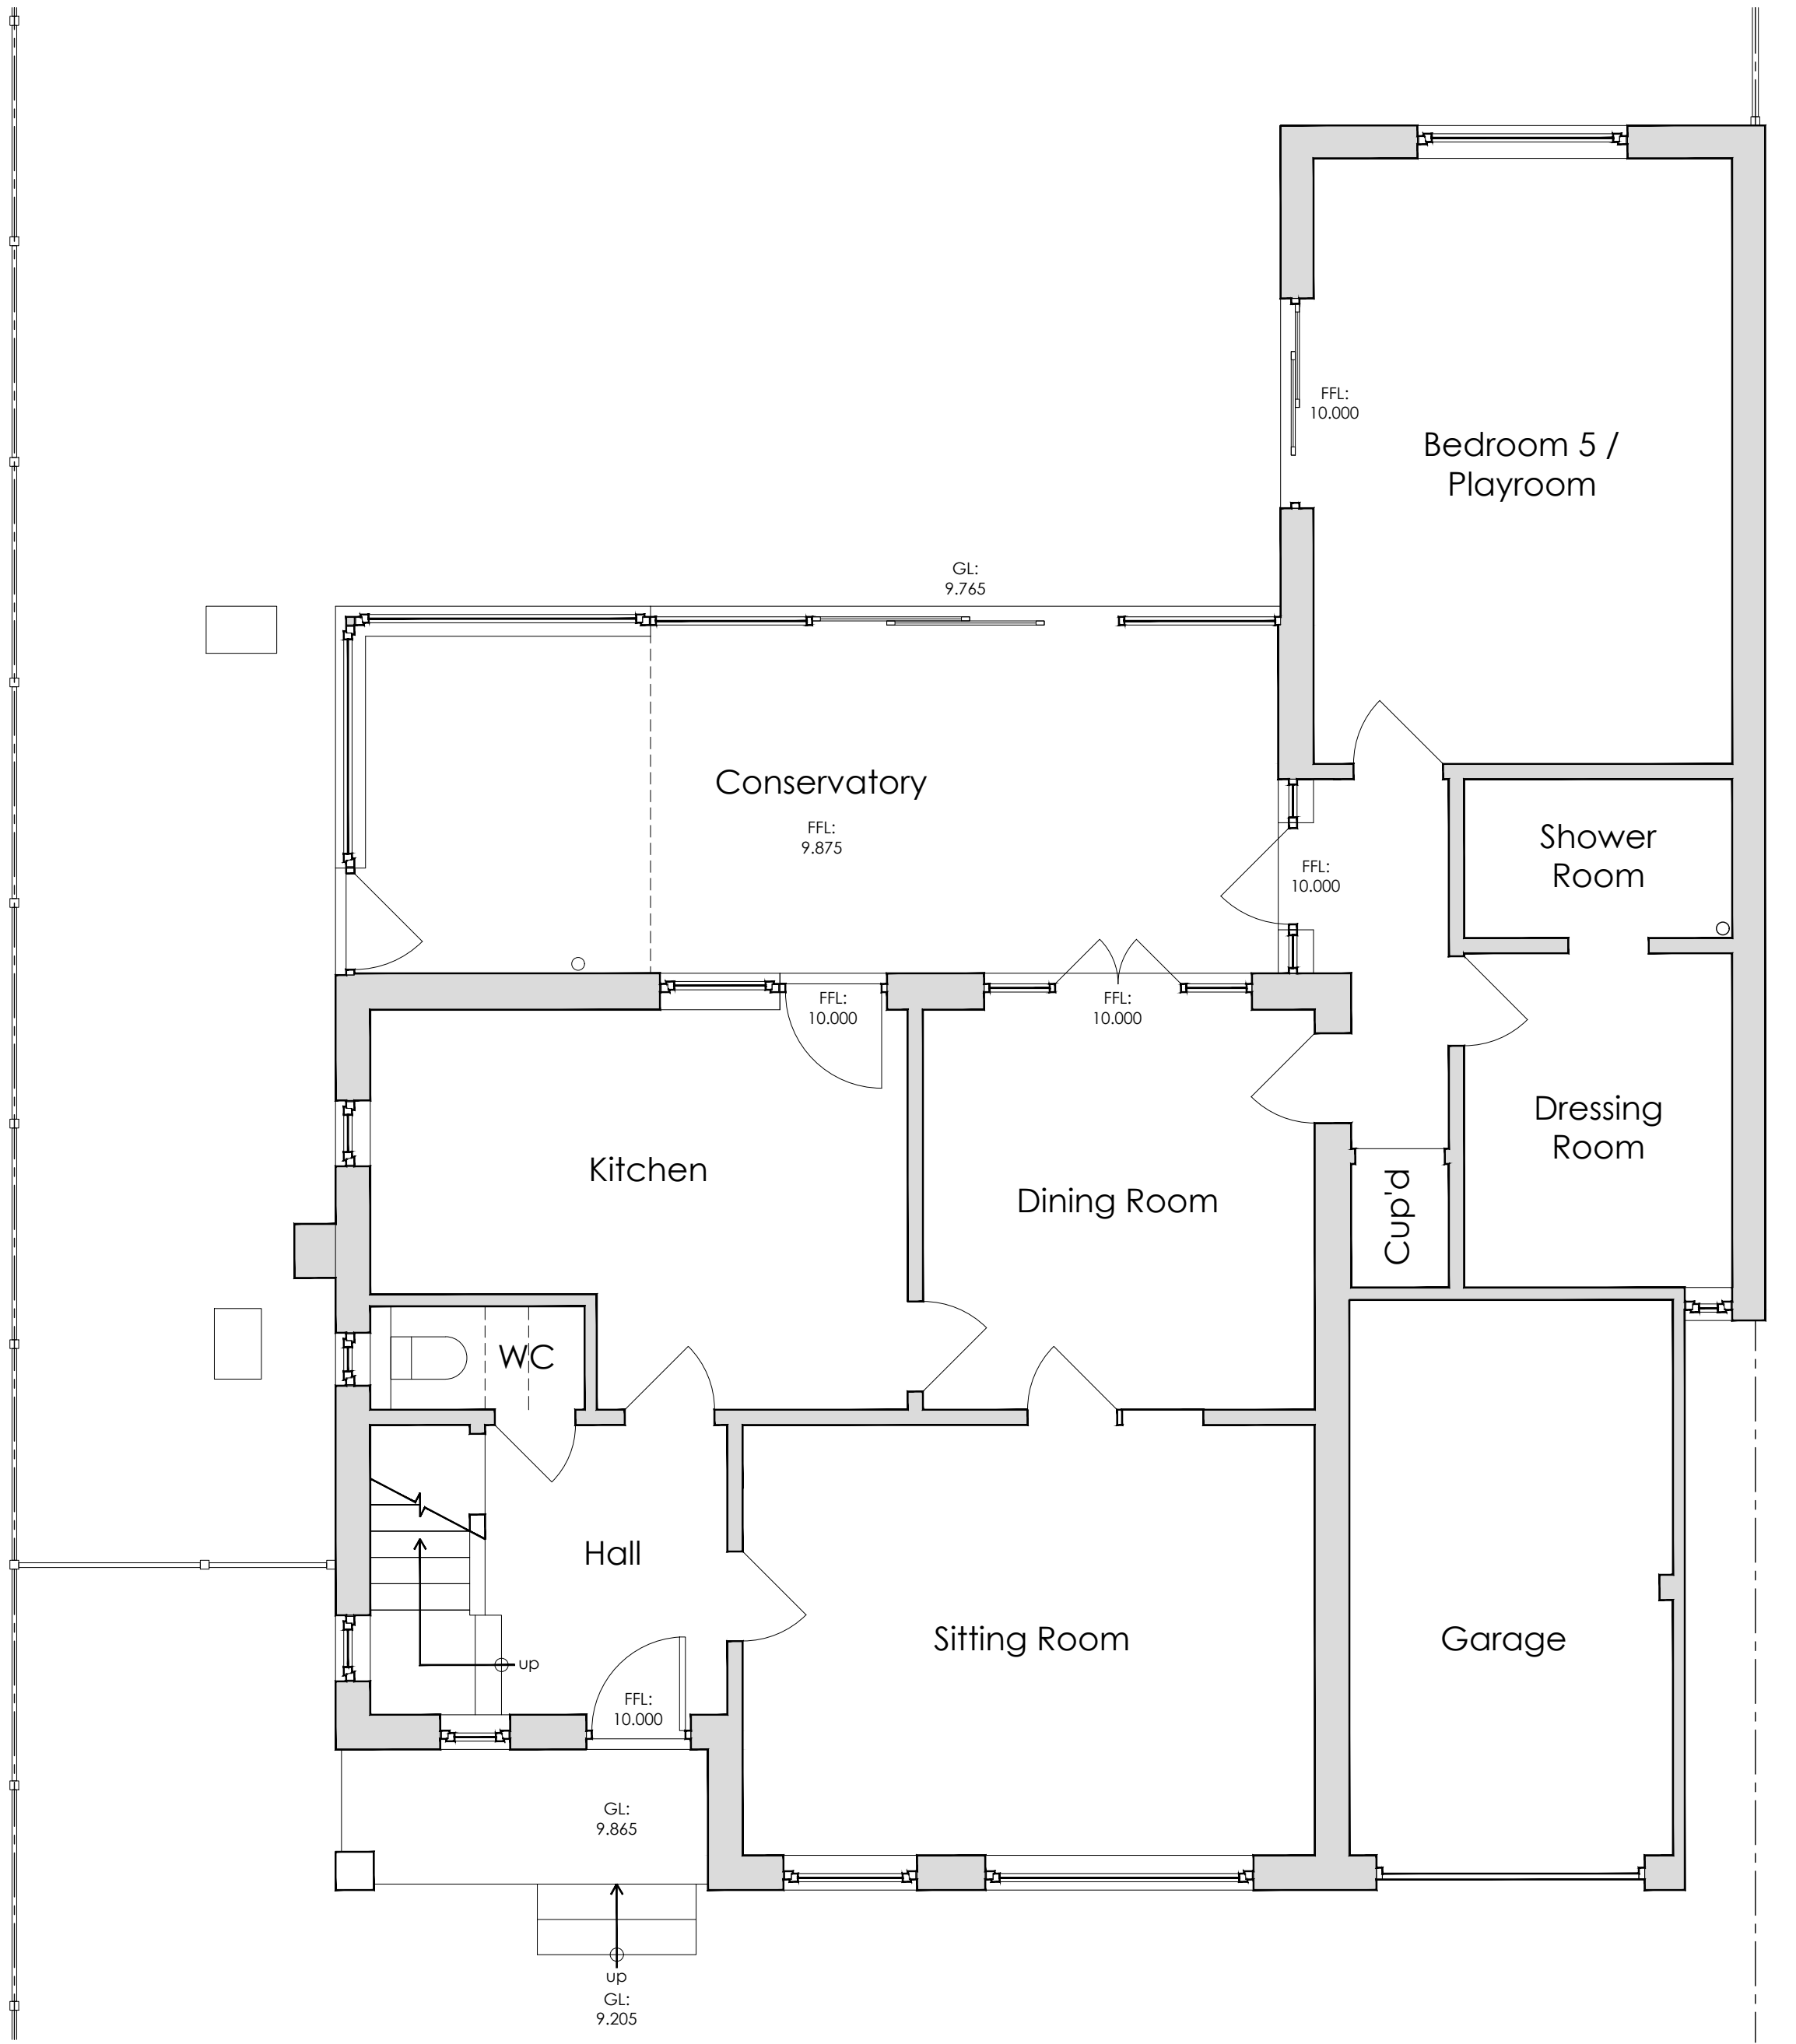
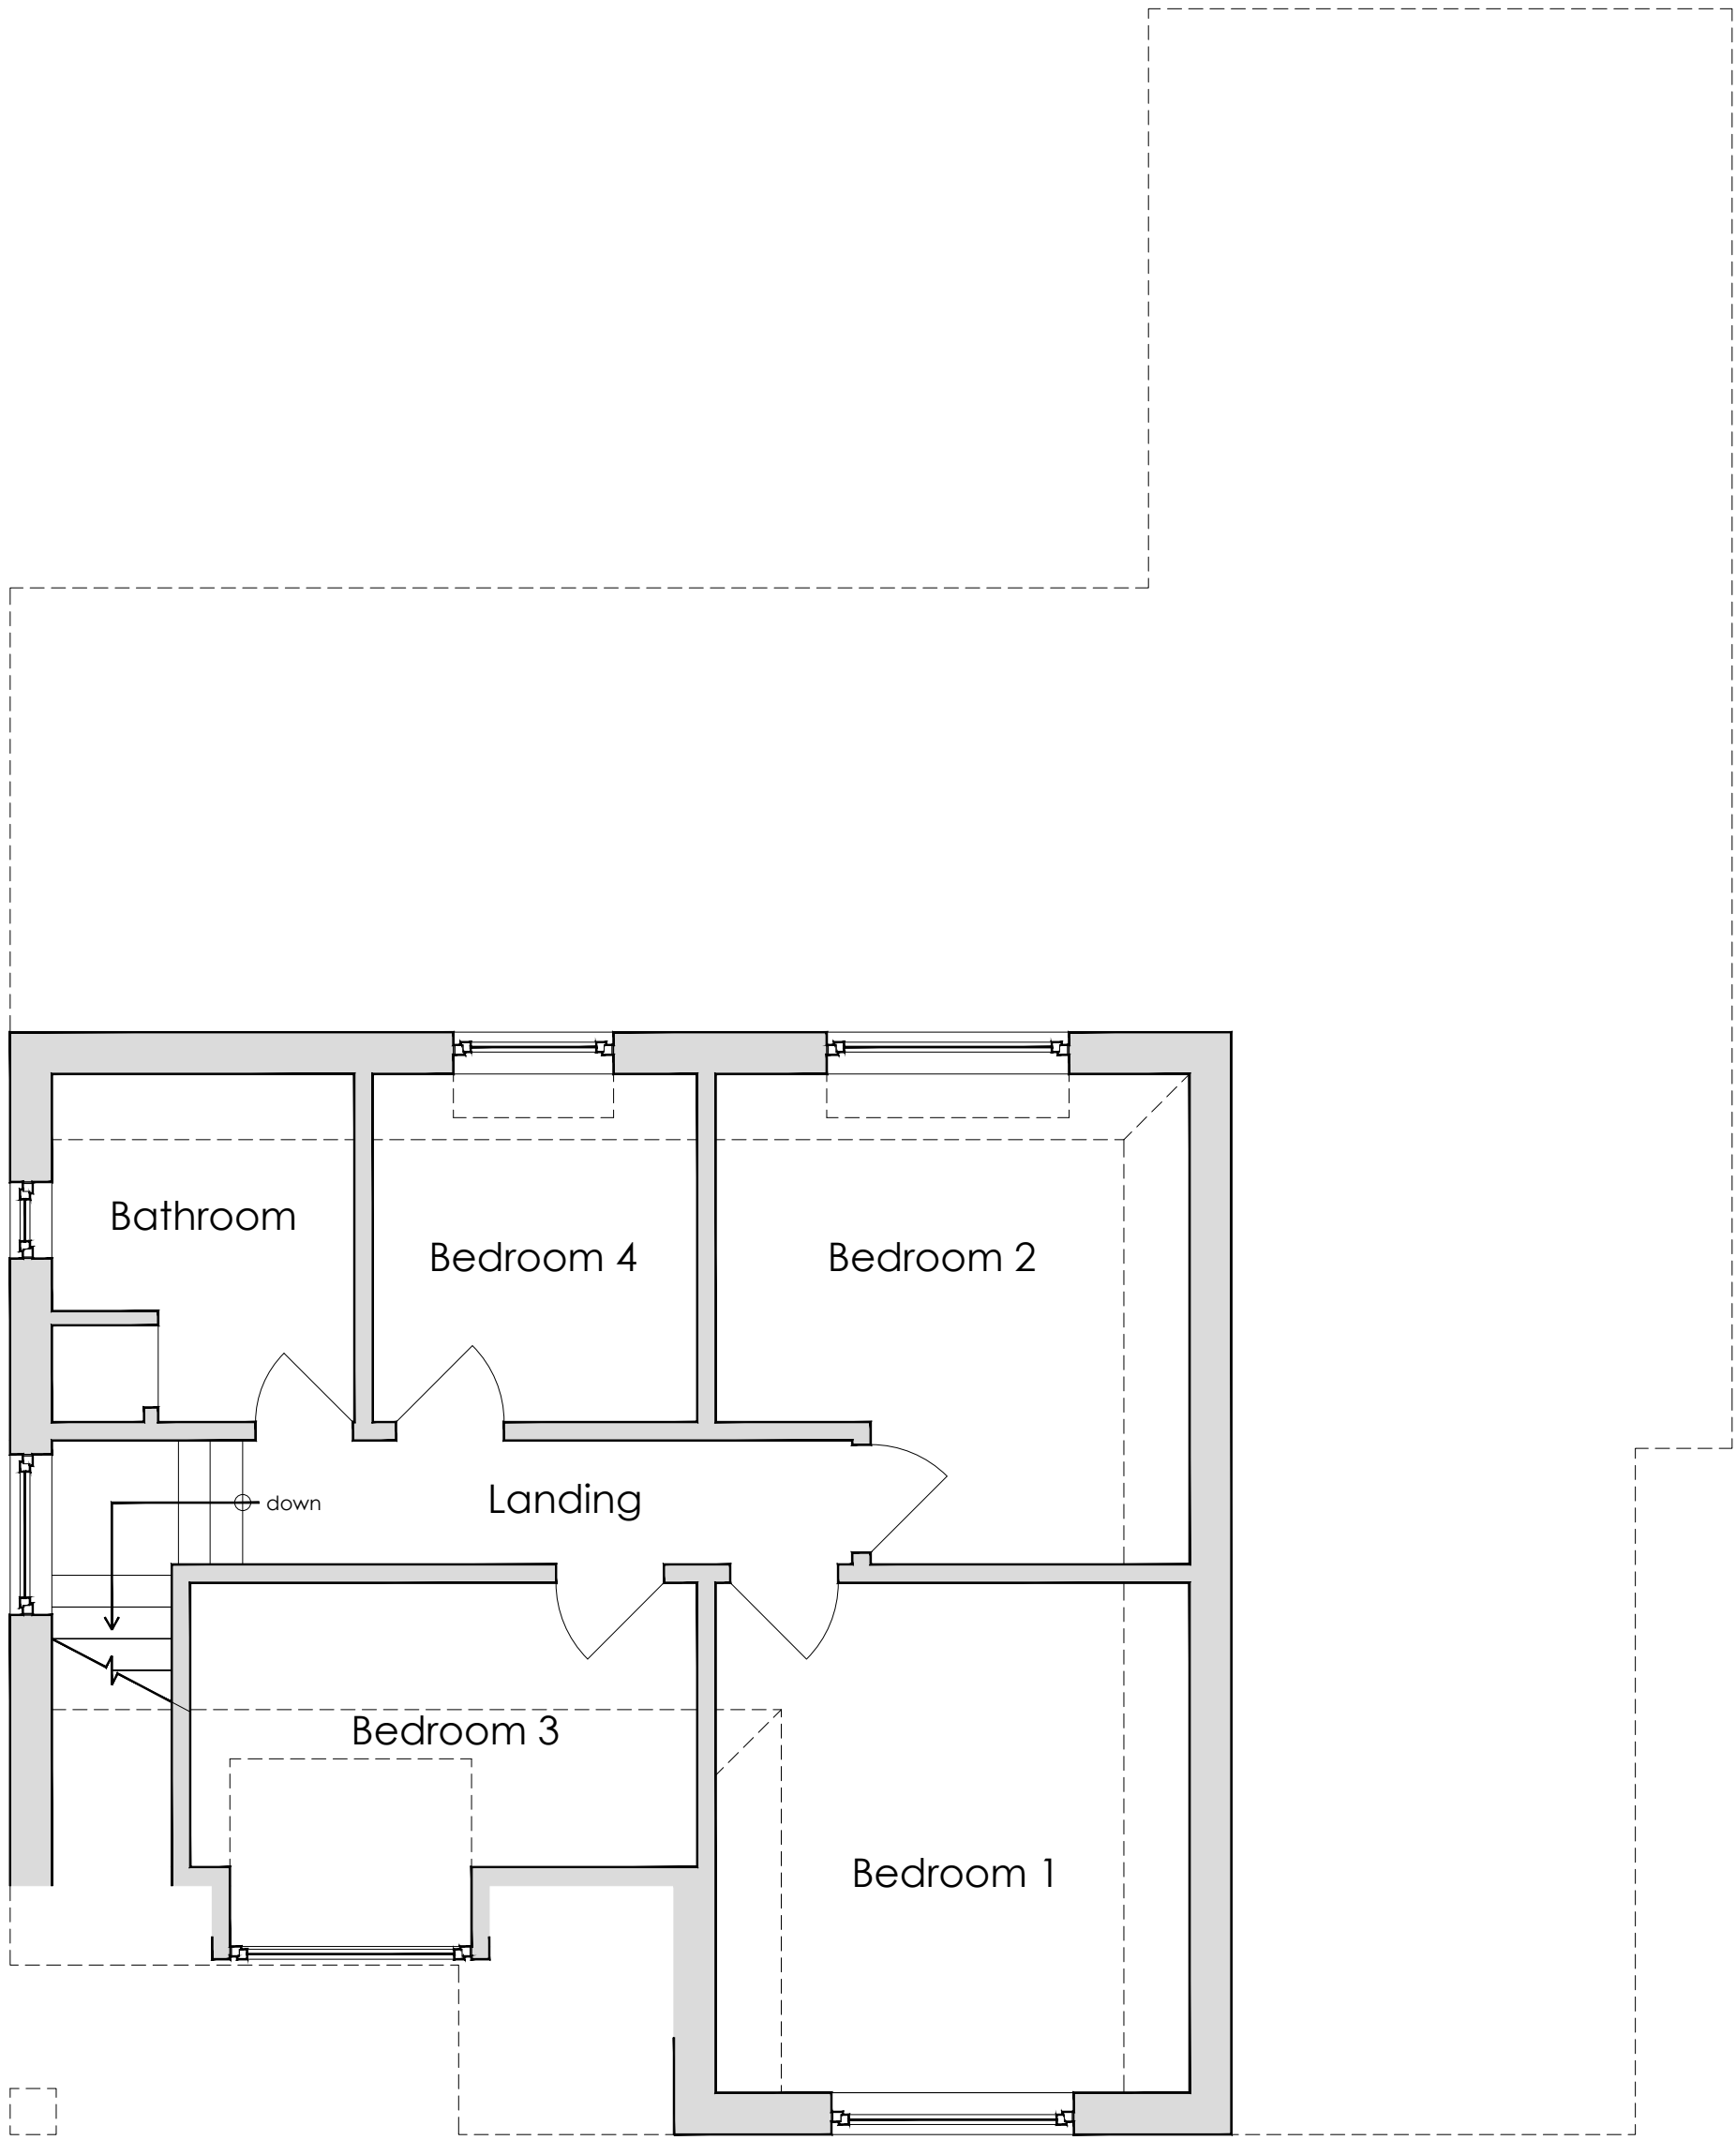


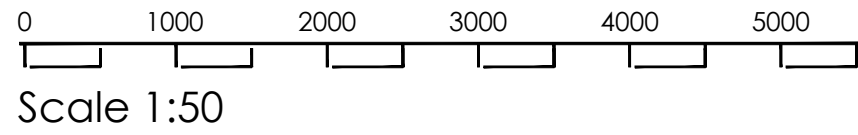


GROUND FLOOR PLAN - AS EXISTING

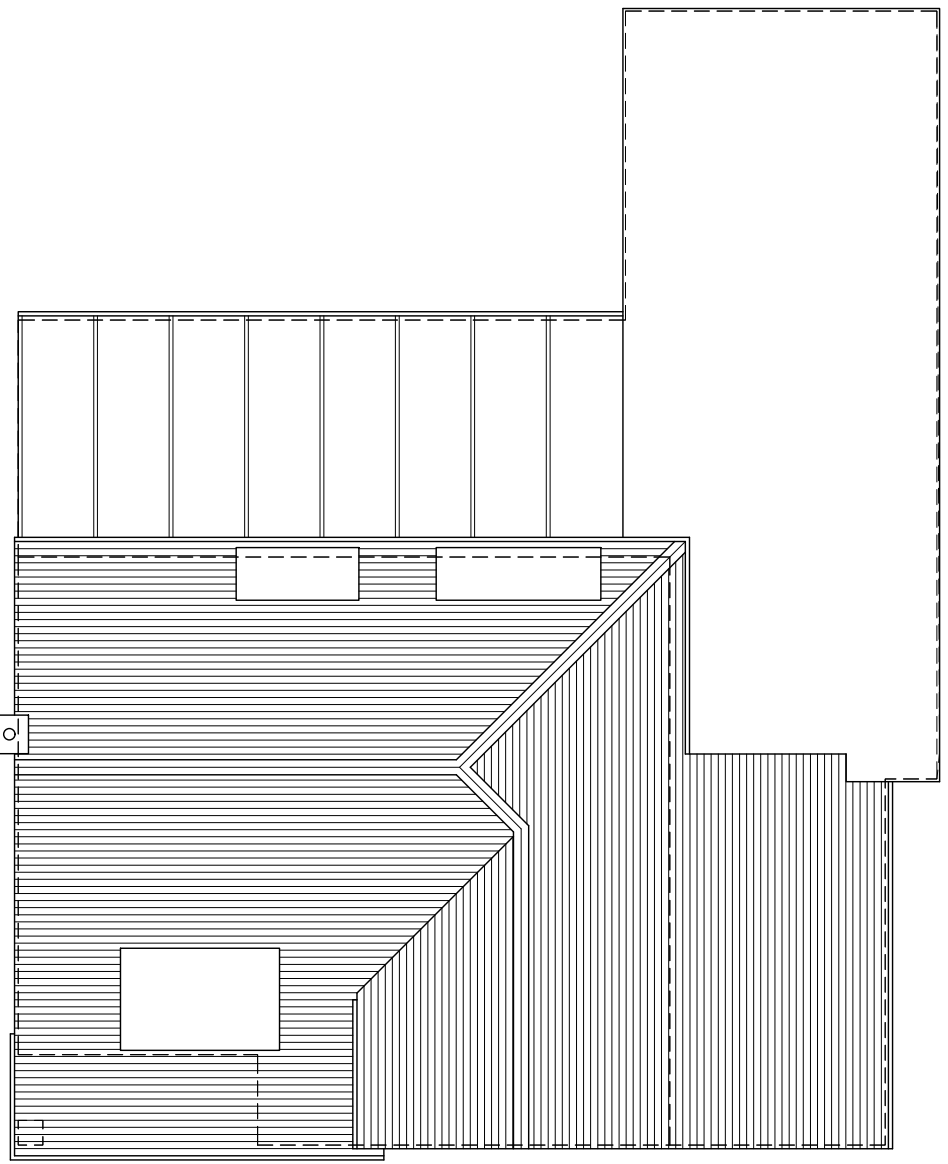

FIRST FLOOR PLAN - AS EXISTING

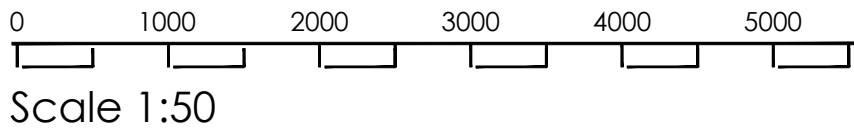

ROOF PLAN
AS EXISTING

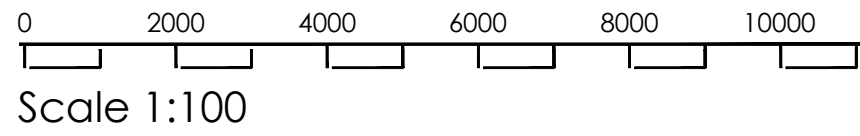

PLANNING
APPLICATION

PROJECT

39 RANDALL ROAD
CHANDLER'S FORD
SO53 5AJ

TITLE

AS EXISTING
FLOOR PLANS


SCALE

1:50 @ A1

DRAWING NO.

IBA33 - 01 - 03

REVISION

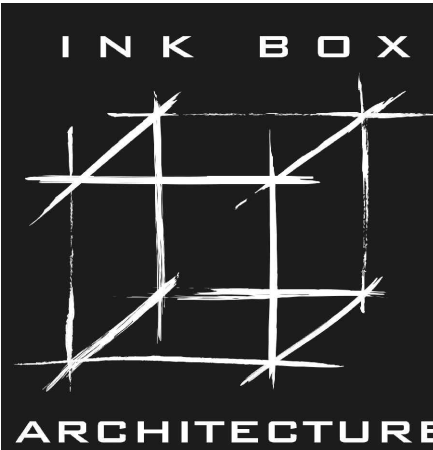

THIS DRAWING MAY NOT BE REPRODUCED WITHOUT PRIOR KNOWLEDGE AND CONSENT OF INK BOX ARCHITECTURE