


materials key:



1 dark colour framed doors and windows

 


2 white render to match existing



3 metal coping



4 timber front door

 


5 new roof window




6 photovoltaic cells

notes:

- 1. pergola in garden
- 2. solar cells
- 3. cladding here made good or replaced with similar non-timber cladding board to match existing

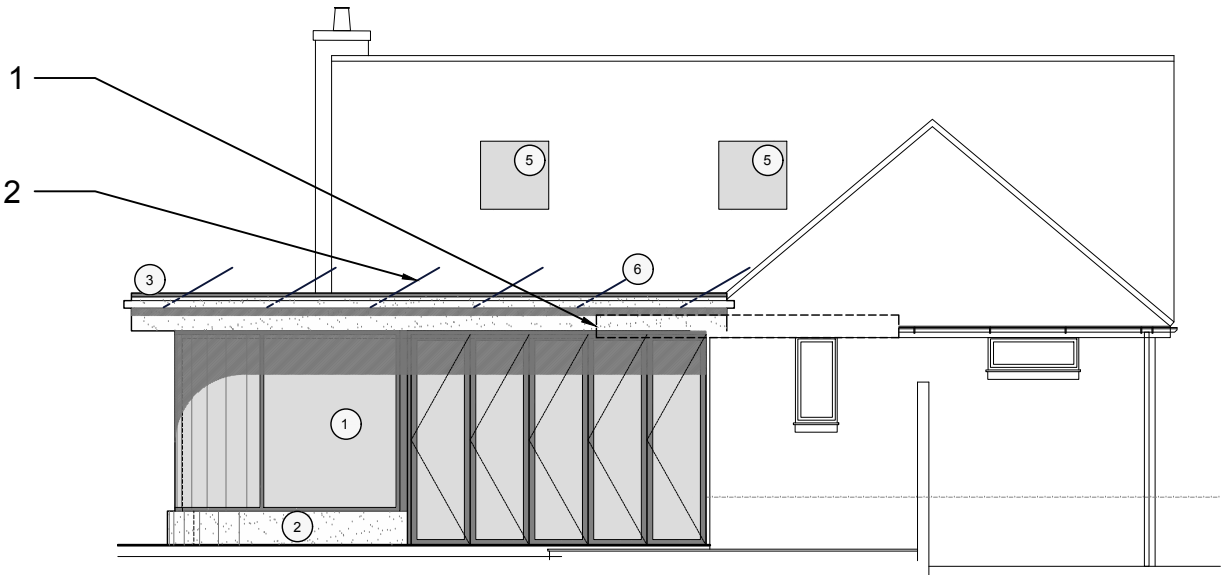


1 proposed east elevation
scale 1:100 @ A3

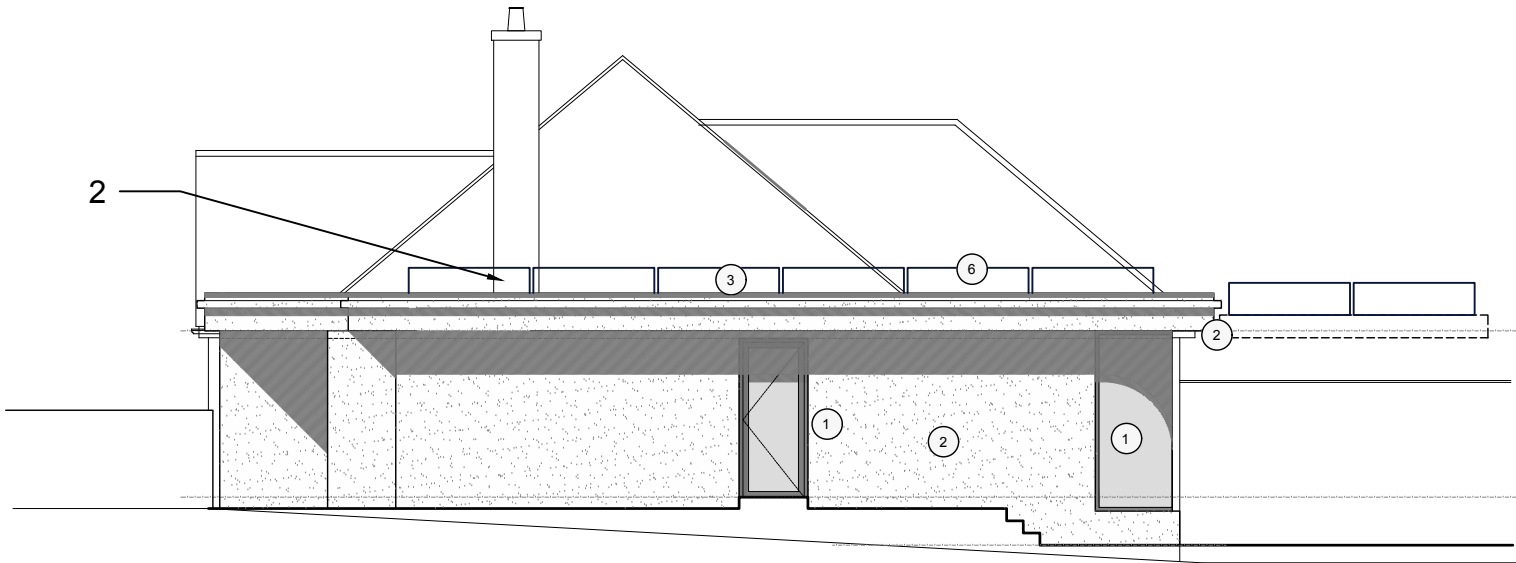

2 proposed south elevation
scale 1:100 @ A3



3 proposed north elevation
scale 1:100 @ A3

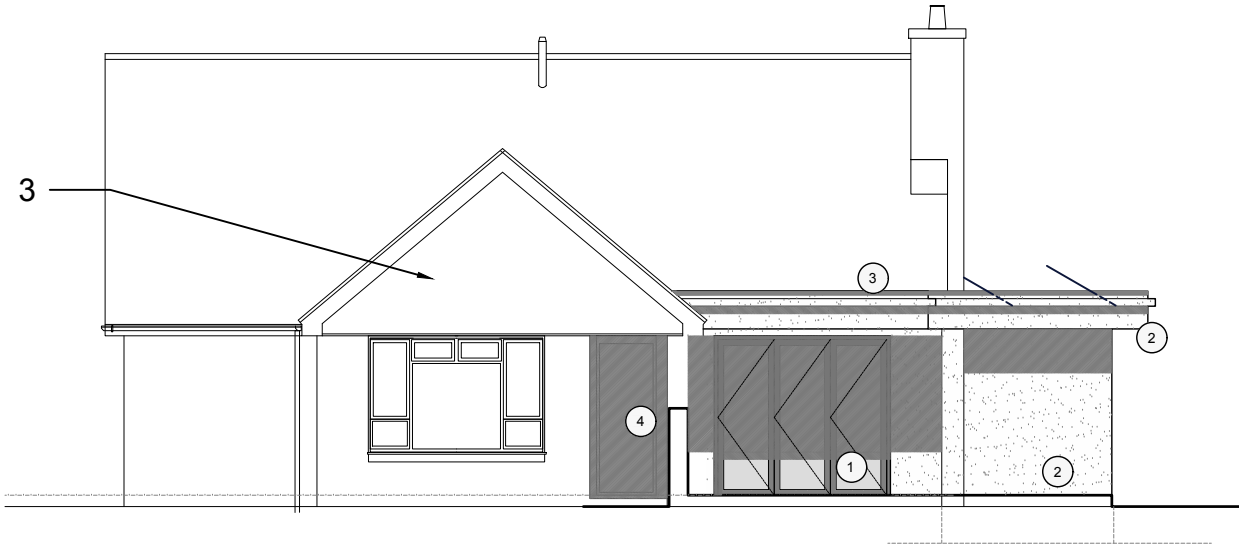


4 proposed west elevation
scale 1:100 @ A3

preliminary

this drawing is not for construction
this drawing is the property of:
dwell design

revisions
a/12.01.2024/labelling corrected

 

scale
1:100 @ A3

job name
46 satchell lane



date
august 2023

job number
23020

drawing number
(pl)07

drawing name
proposed elevations

status
preliminary

revision
a