



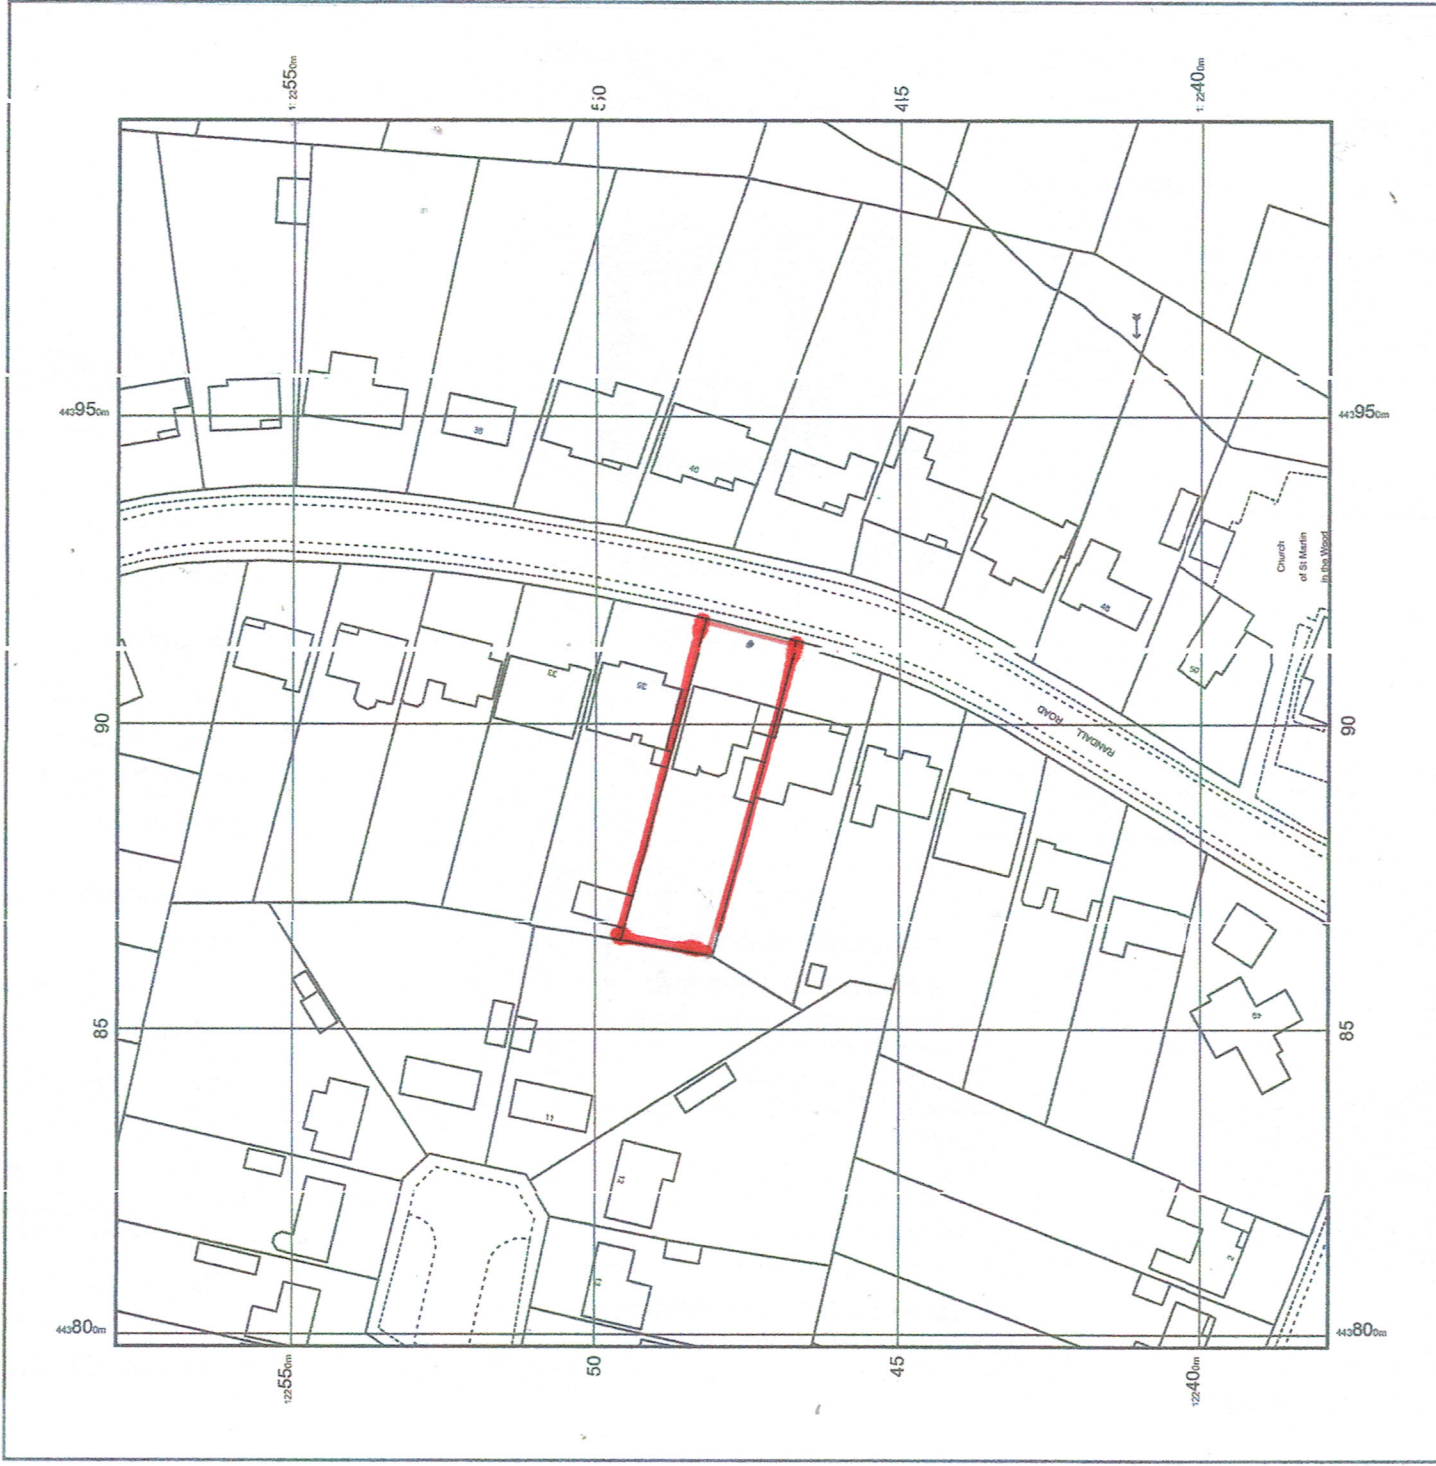

© Crown copyright and database rights 2023 Ordnance Survey 100048957. The representation of road, track or path is no evidence of a boundary or right of way. The representation of features as lines is no evidence of a property boundary.

## LOCATION PLAN

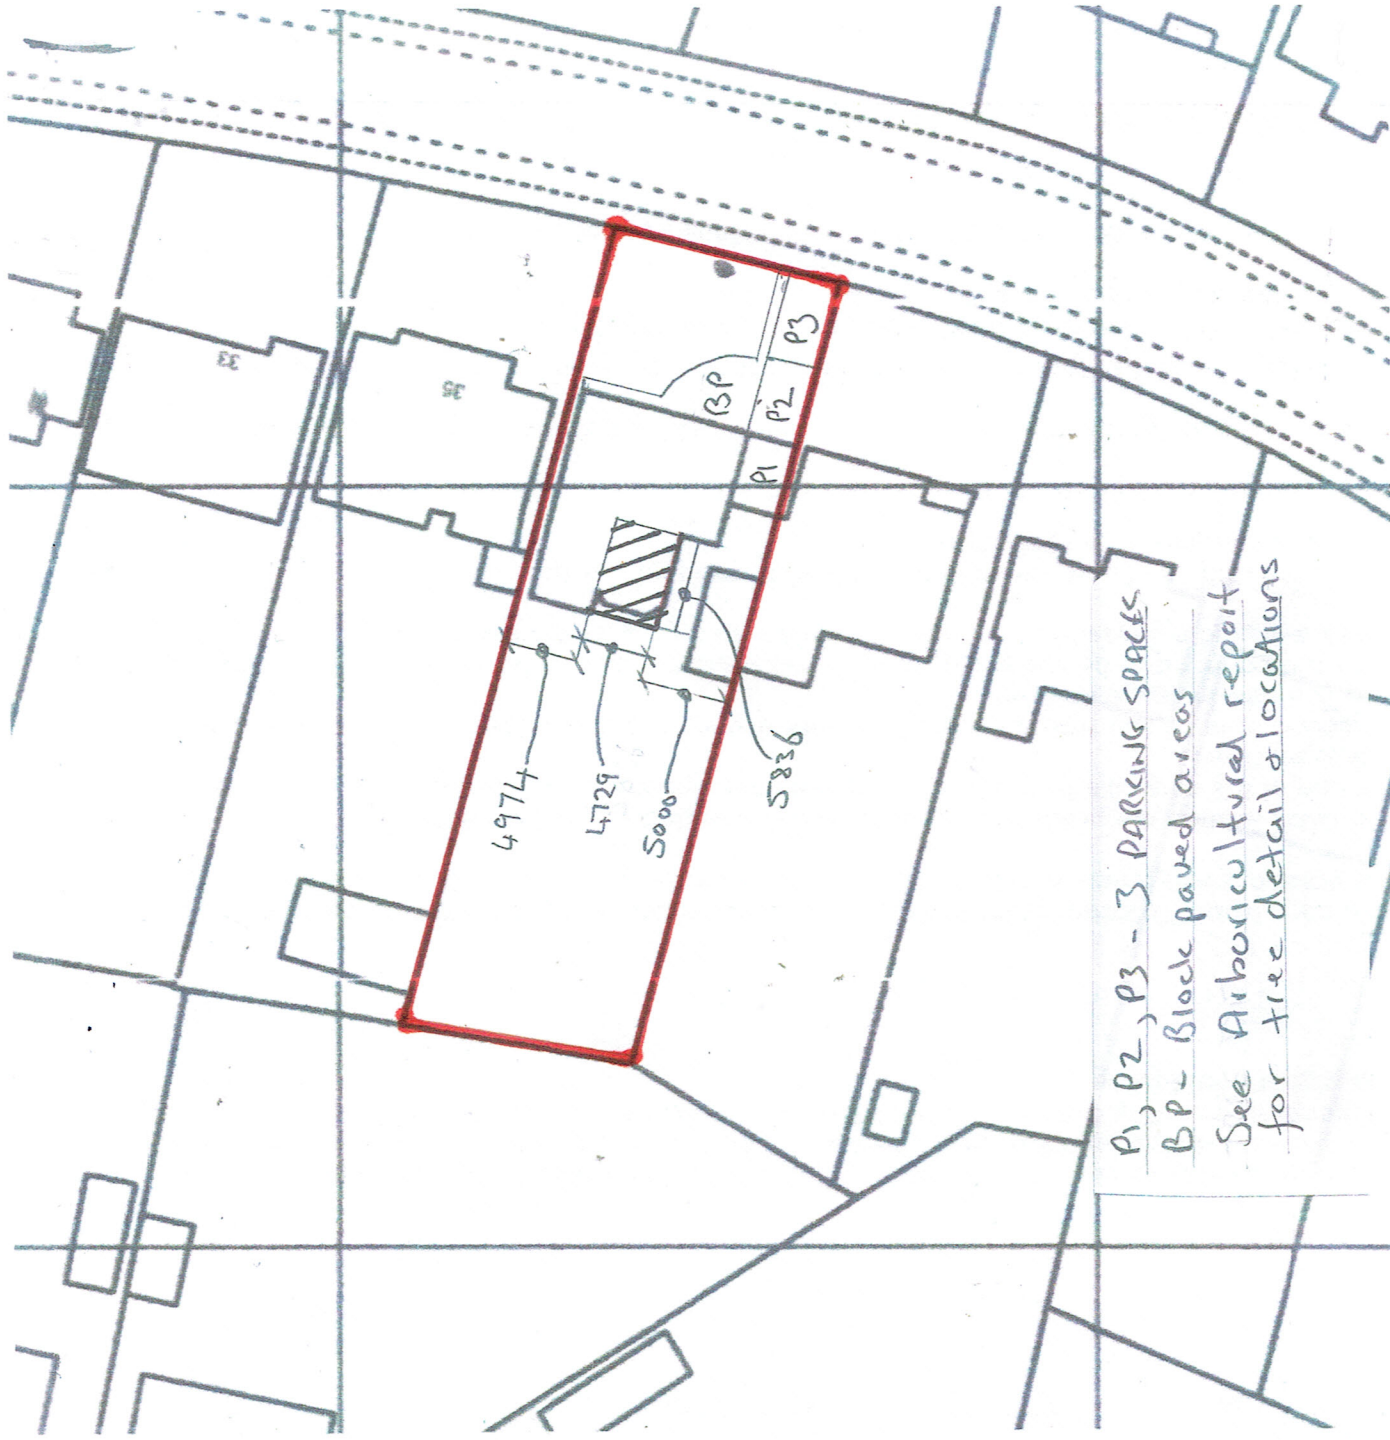

P1, P2, P3 - 3 PARKING SPACES  
BP - Block paved areas  
See Arboricultural report  
for tree detail & locations

## SITE PLAN

### ANDREW JOHNS DESIGN

94 Hittingbury Road  
Chandlers Ford  
Hampshire SO53 5NZ

T 023 8025 5529  
M 07759 061722  
E andrew@andrewjohnsdesign.co.uk  
W www.andrewjohnsdesign.co.uk

This drawing is the copyright of Andrew Johns Design  
& may not be copied, altered or reproduced  
in any way without written authority.

Client Mr T.J.Marchesi, Mrs P.C.Marchesi, Ms C.M.Marchesi.

Site address 37 Randall Road, Chandlers Ford, Hampshire

Project Single storey rear extension

Drawing title Location & Site plans

Revisions

Scale 1/1250 & 1/500 at A3 Drawing ref. E

Date 13/12/2023