


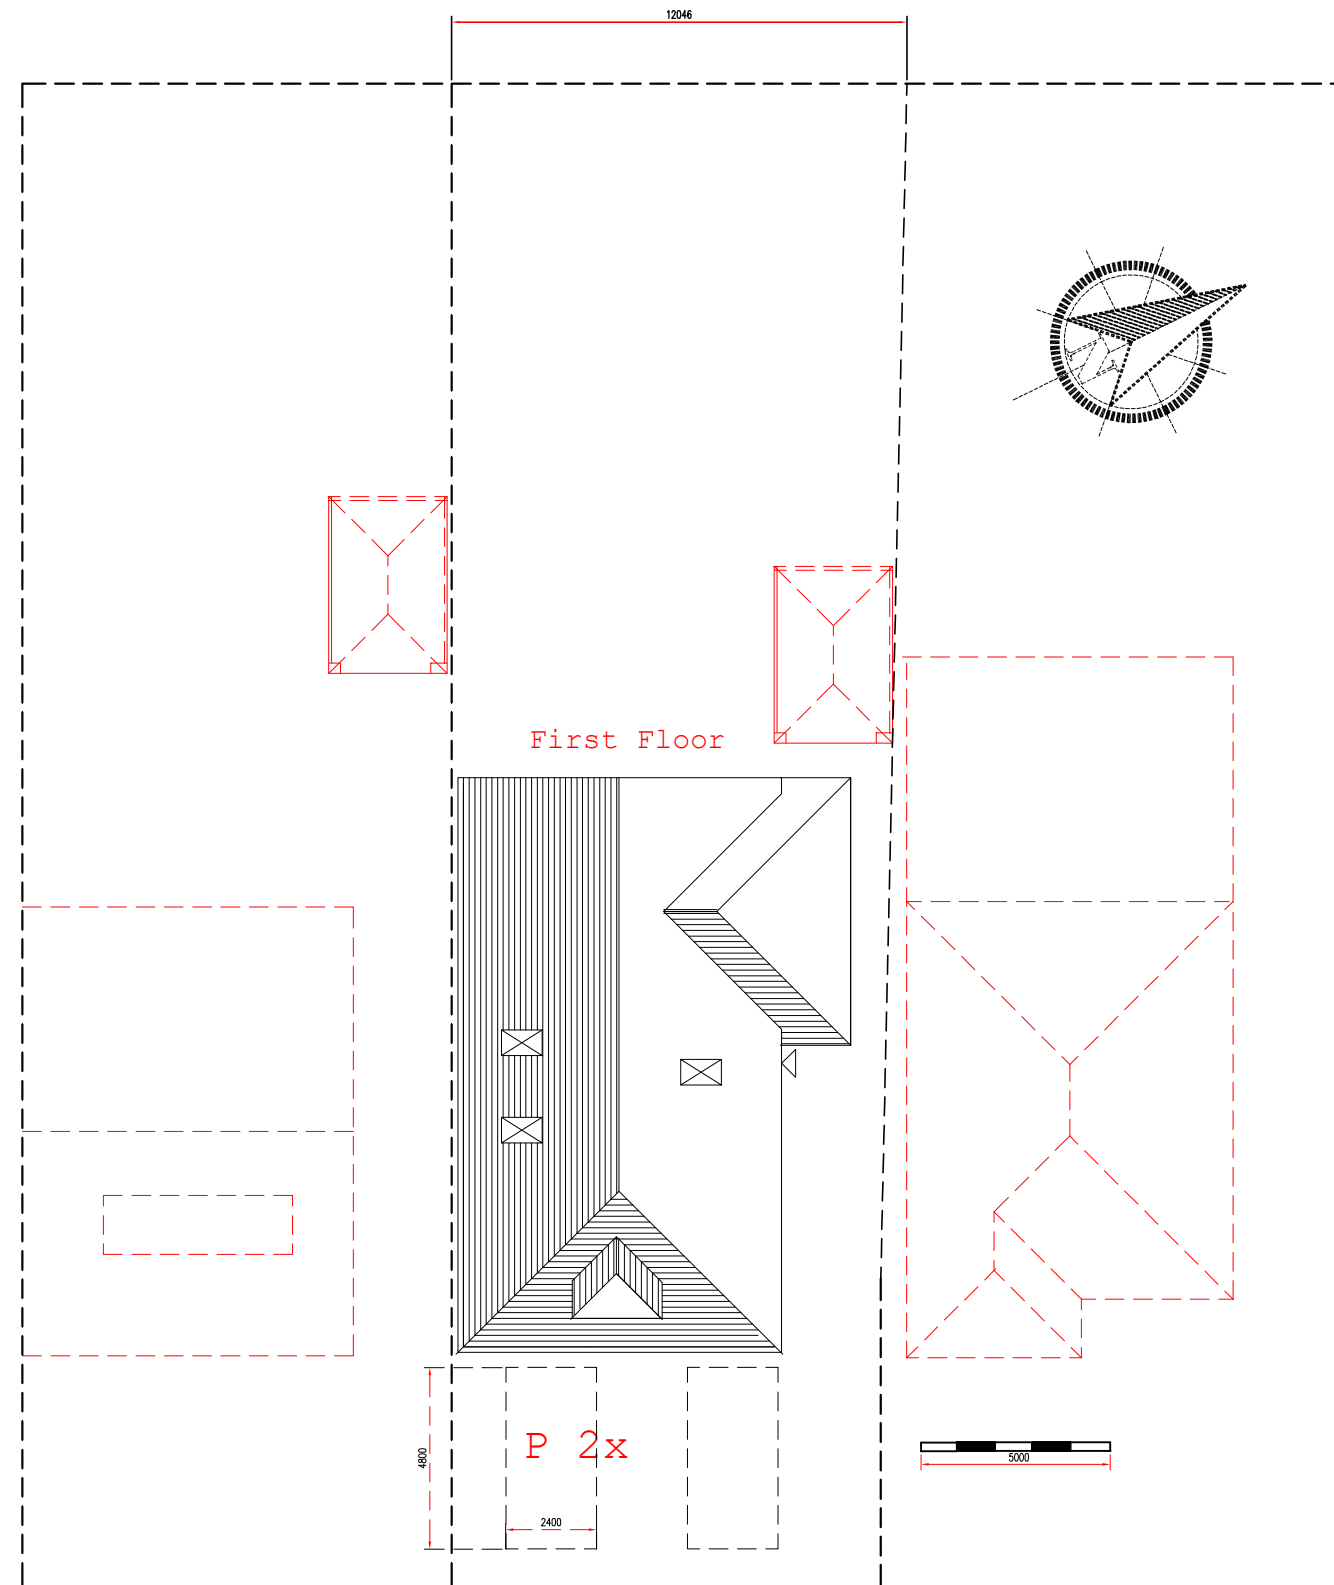

25 Clifton Gardens Proposed Roof Plan

Rev: Revised	Project: Construction of Additional Floor in Roof+ Dormer @ Front 25 Clifton Gardens,SO18 3DA	Drawing: Proposed Roof Plan	Dwg No: 25-22	Rev: 000	A3 Paper Size	Issued for: Mr A. Nazari 25 Clifton Gardens SO18 3DA Southampton mob:07532 718642
			Scale: 1/100	Drawn By: M O		