


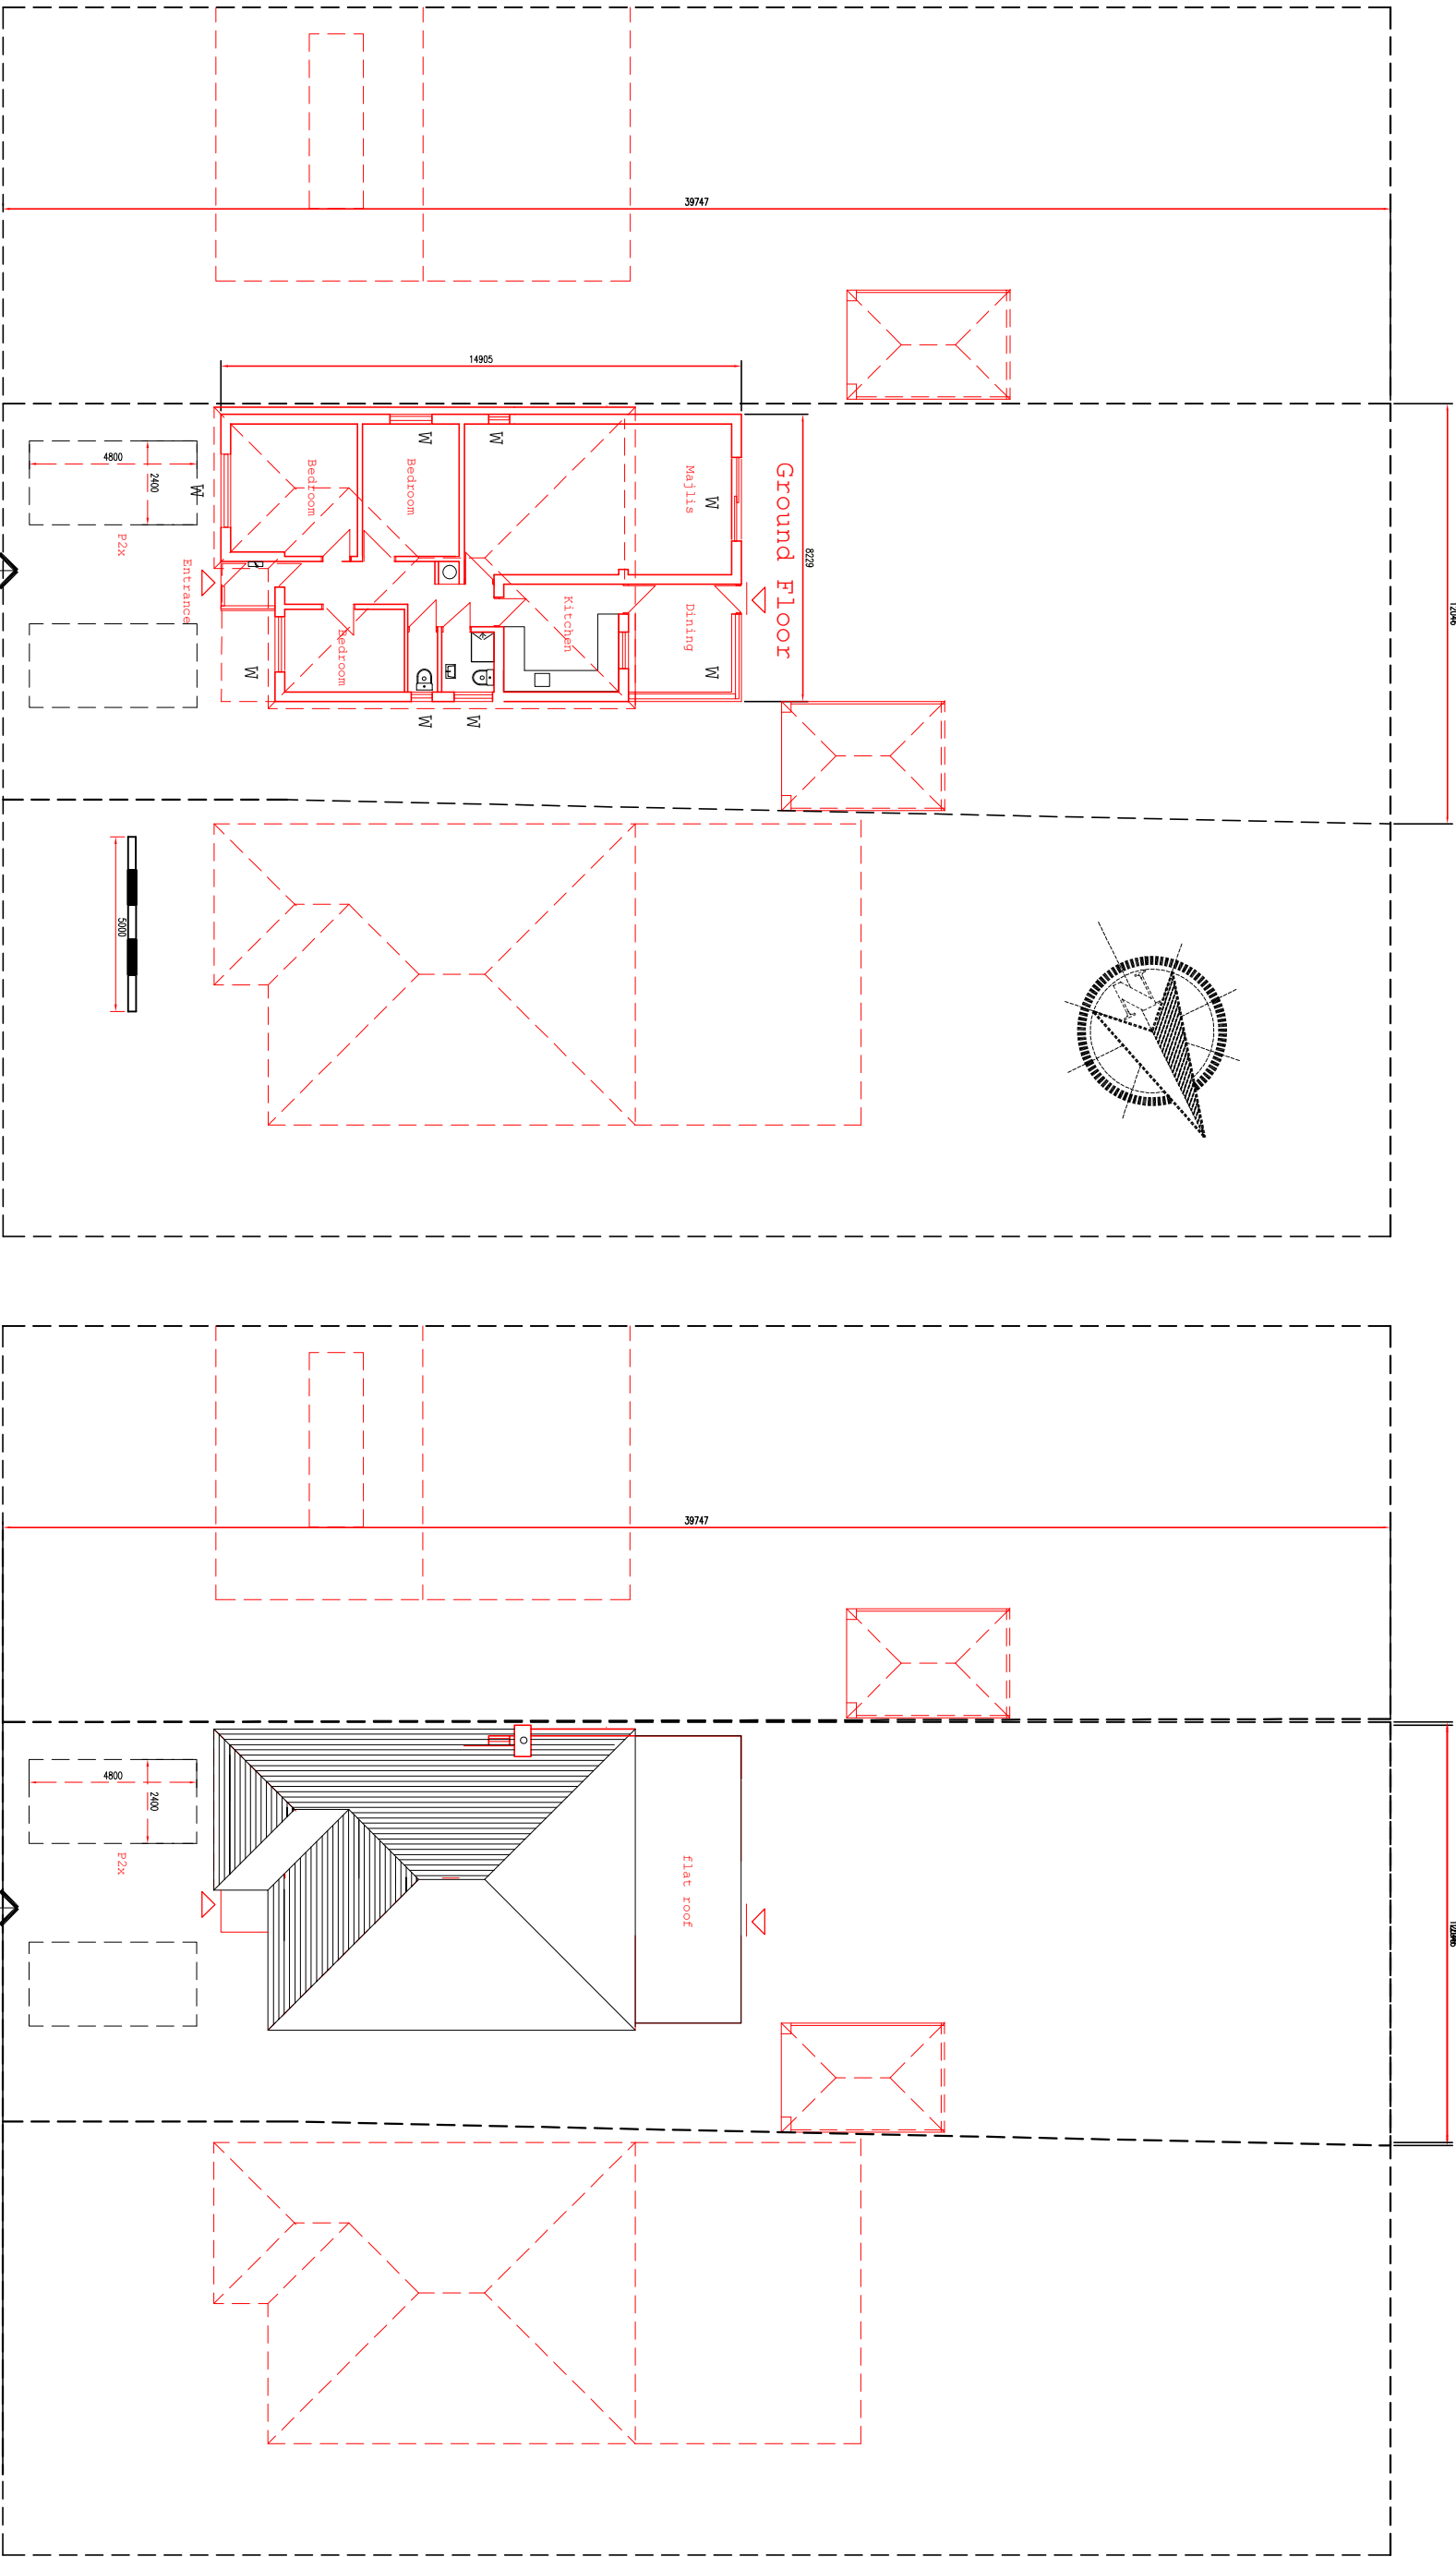

25 Clifton Gardens
Existing GF & Roof Plan

Rev: REVISED	Project: Construction of additional roof floor space + Dormer @ Front 25 Clifton Gardens, SO18 3DA		Drawing: Site Plan / Existing GF Plan + Roof		Rev: 000	A3 Paper Size		Issued for: Mr. A. Nazari 25 Clifton Gardens SO18 3DA Southampton mob:07532 718642	
			25-28	1/200		Drawn By: M O	Date:		