

materials key:



1 dark colour framed doors and windows




2 white render to match existing




3 metal coping




4 garage door

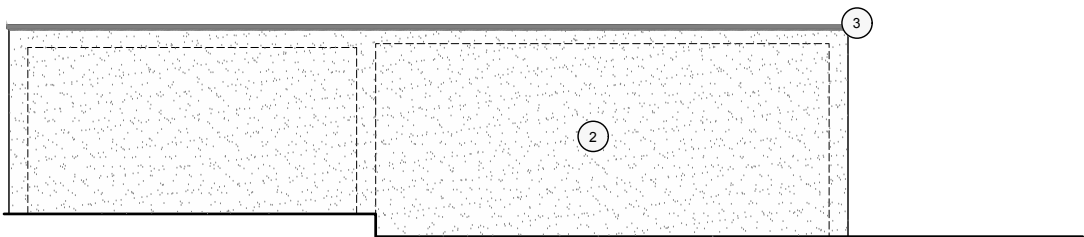


1 proposed garage east elevation
scale 1:100 @ A3

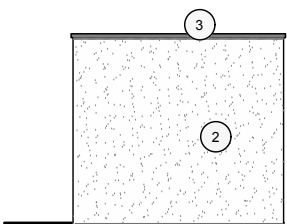

2 proposed garage south elevation
scale 1:100 @ A3

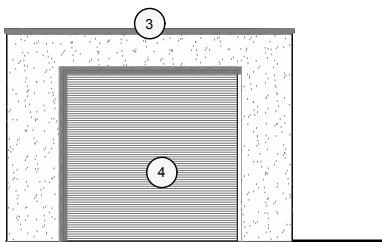

3 proposed garage north elevation
scale 1:100 @ A3

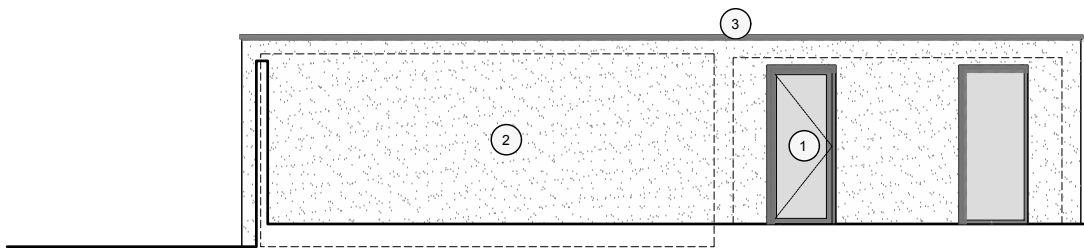


4 proposed garage west elevation
scale 1:100 @ A3

preliminary

this drawing is not for construction
this drawing is the property of:
dwell design

revisions
a/16.01.2024/labelling corrected

 

scale
1:100 @ A3

job name
46 satchell lane



date
august 2023

job number
23020

drawing number
(pl)08

drawing name
proposed garage elevations

status
preliminary

revision
a