


Existing Dormer roof plan - 75m²

Proposed Dormer roof plan - 91m²




The image displays two architectural drawings of a dormer roof plan. The left drawing, titled 'Existing Dormer roof plan - 75m²', shows a cross-shaped footprint with a cross-hatch pattern. The right drawing, titled 'Proposed Dormer roof plan - 91m²', shows the same footprint but with several rectangular areas highlighted in solid black, indicating proposed modifications or additions to the existing structure.

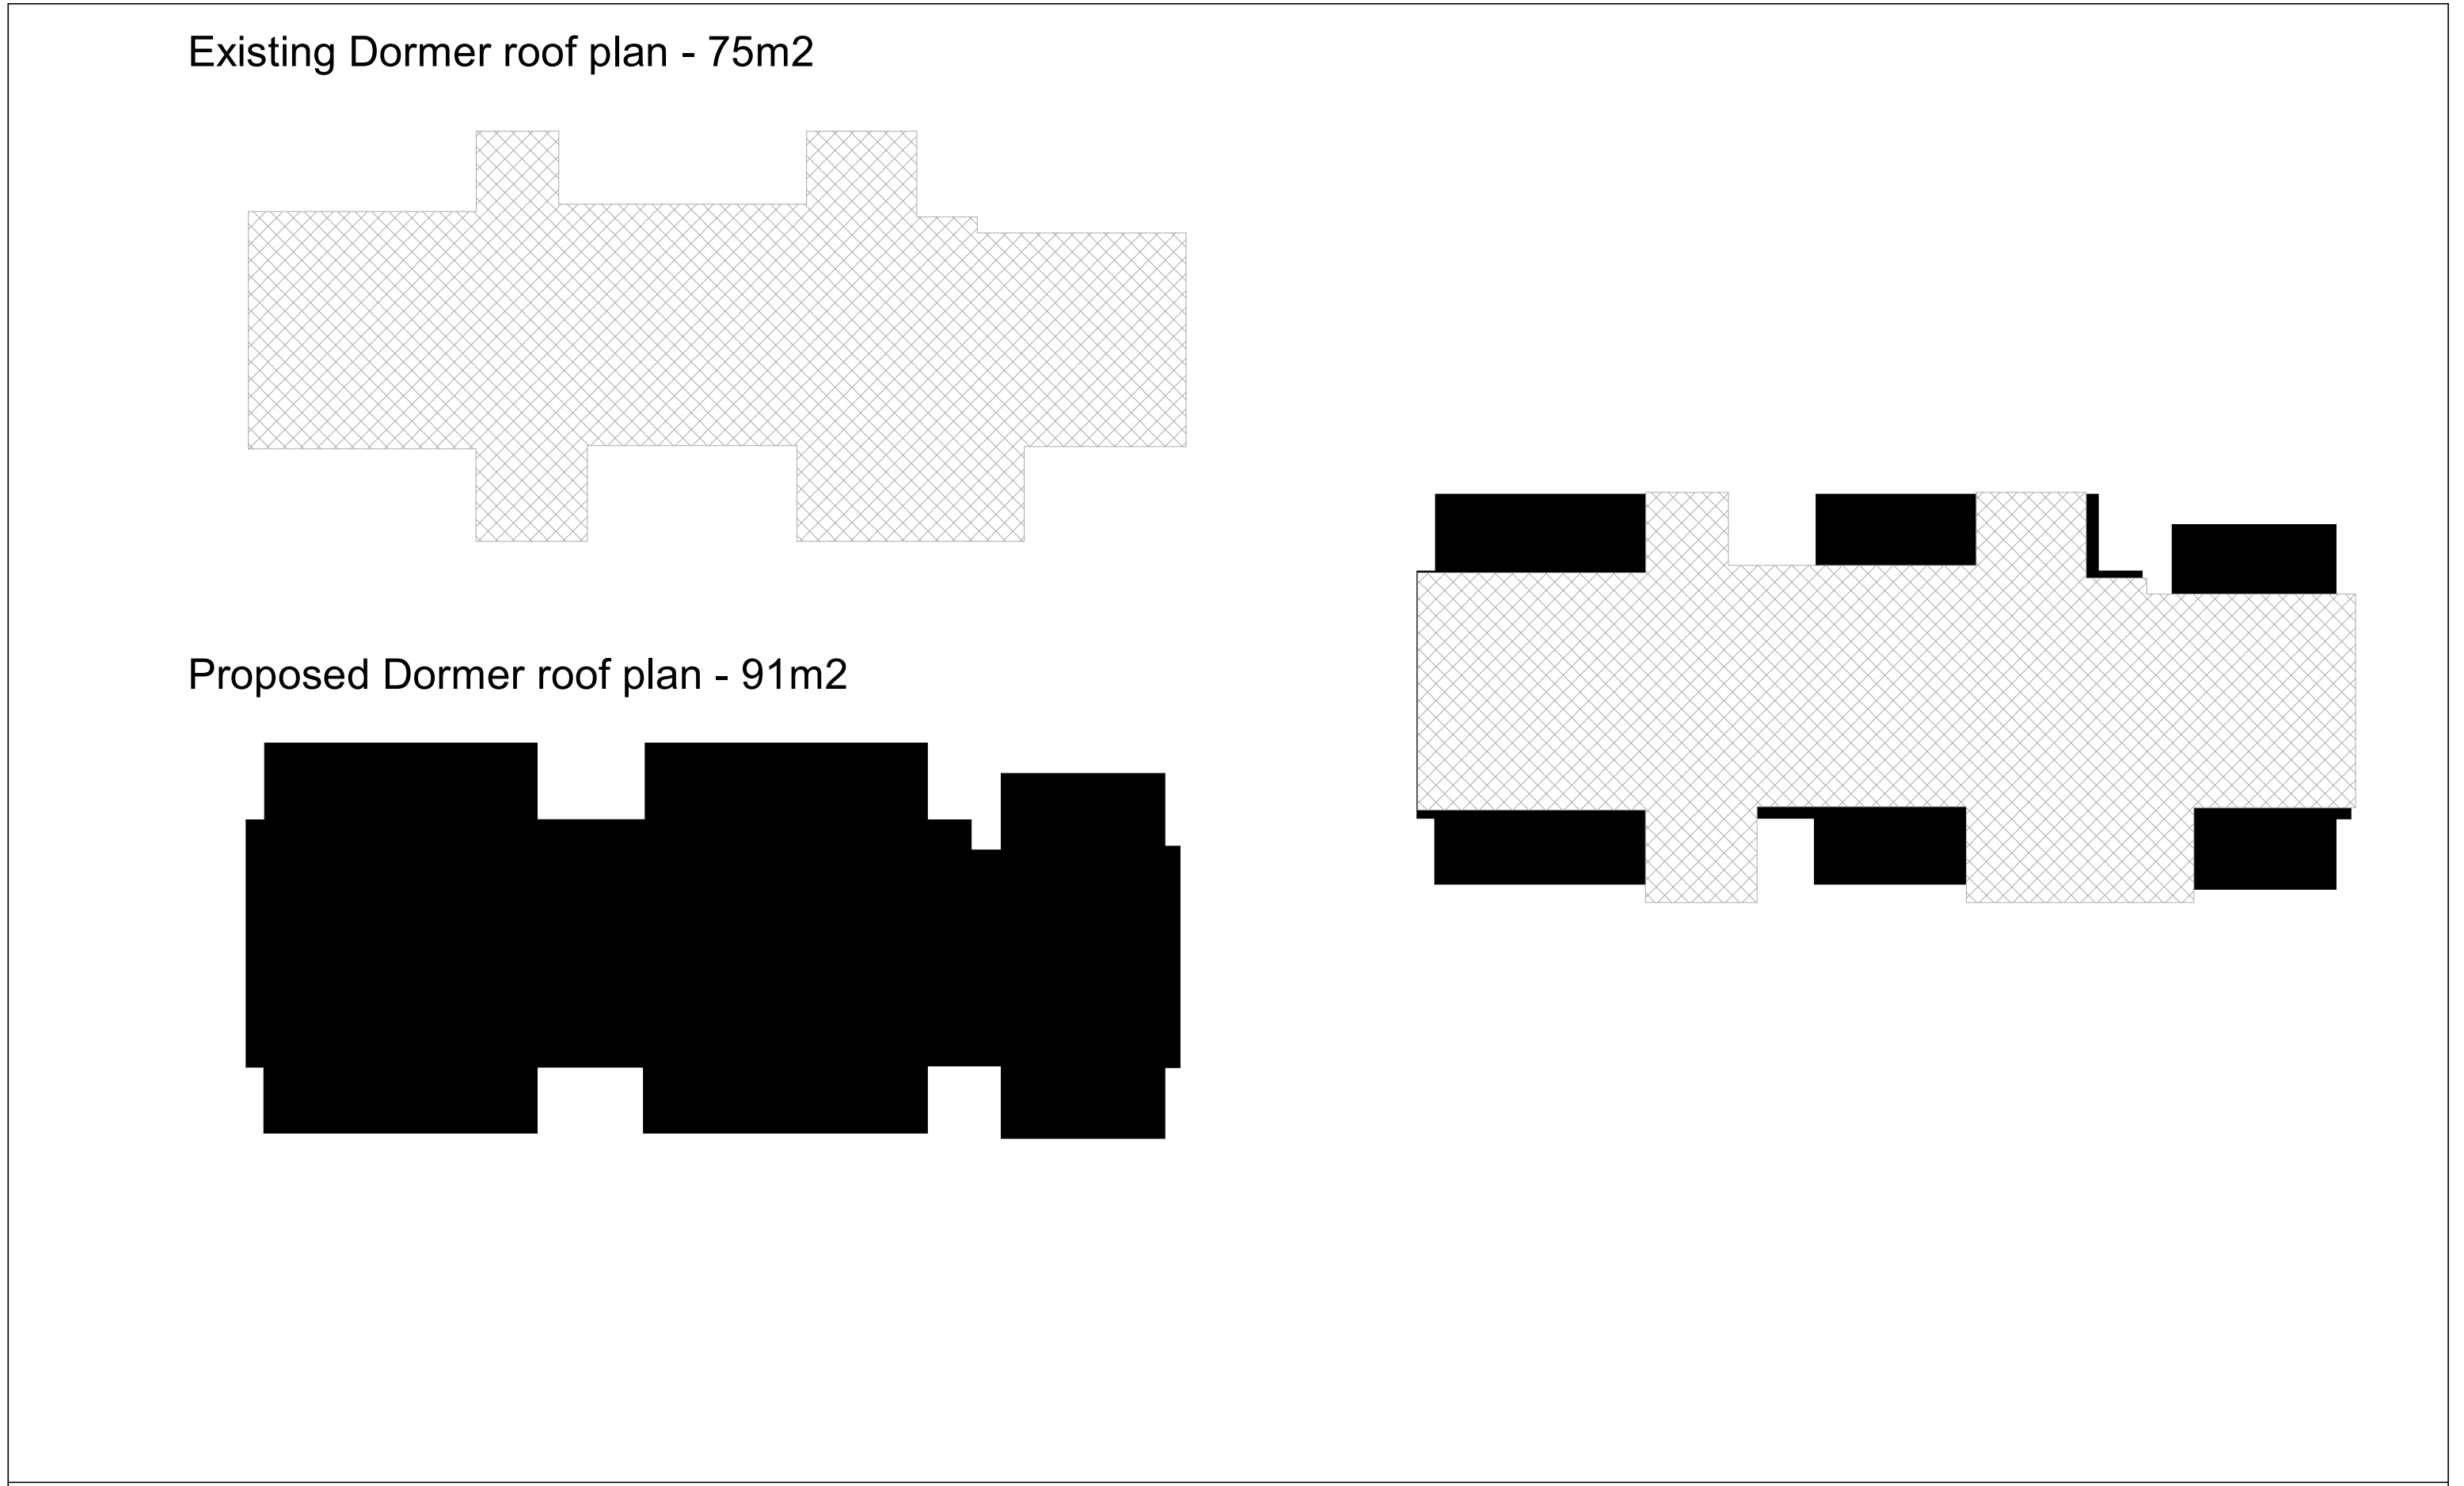

Existing Dormer roof plan - 75m²

Proposed Dormer roof plan - 91m²

The image displays two architectural drawings of a dormer roof plan. The left drawing, titled 'Existing Dormer roof plan - 75m²', shows a cross-shaped footprint with a cross-hatch pattern. The right drawing, titled 'Proposed Dormer roof plan - 91m²', shows the same footprint but with several rectangular areas highlighted in solid black, indicating proposed modifications or additions to the existing structure.

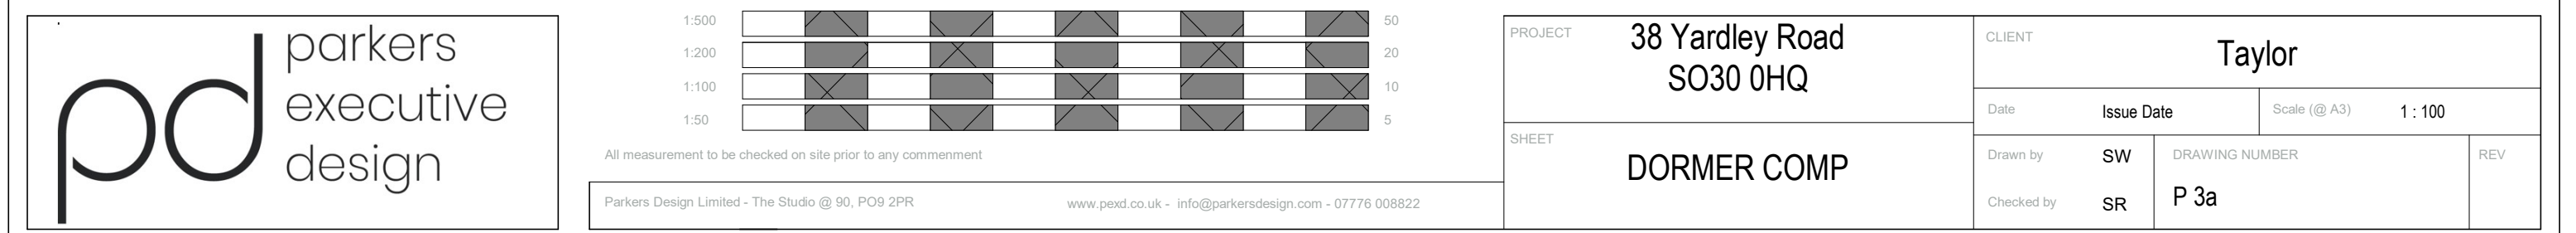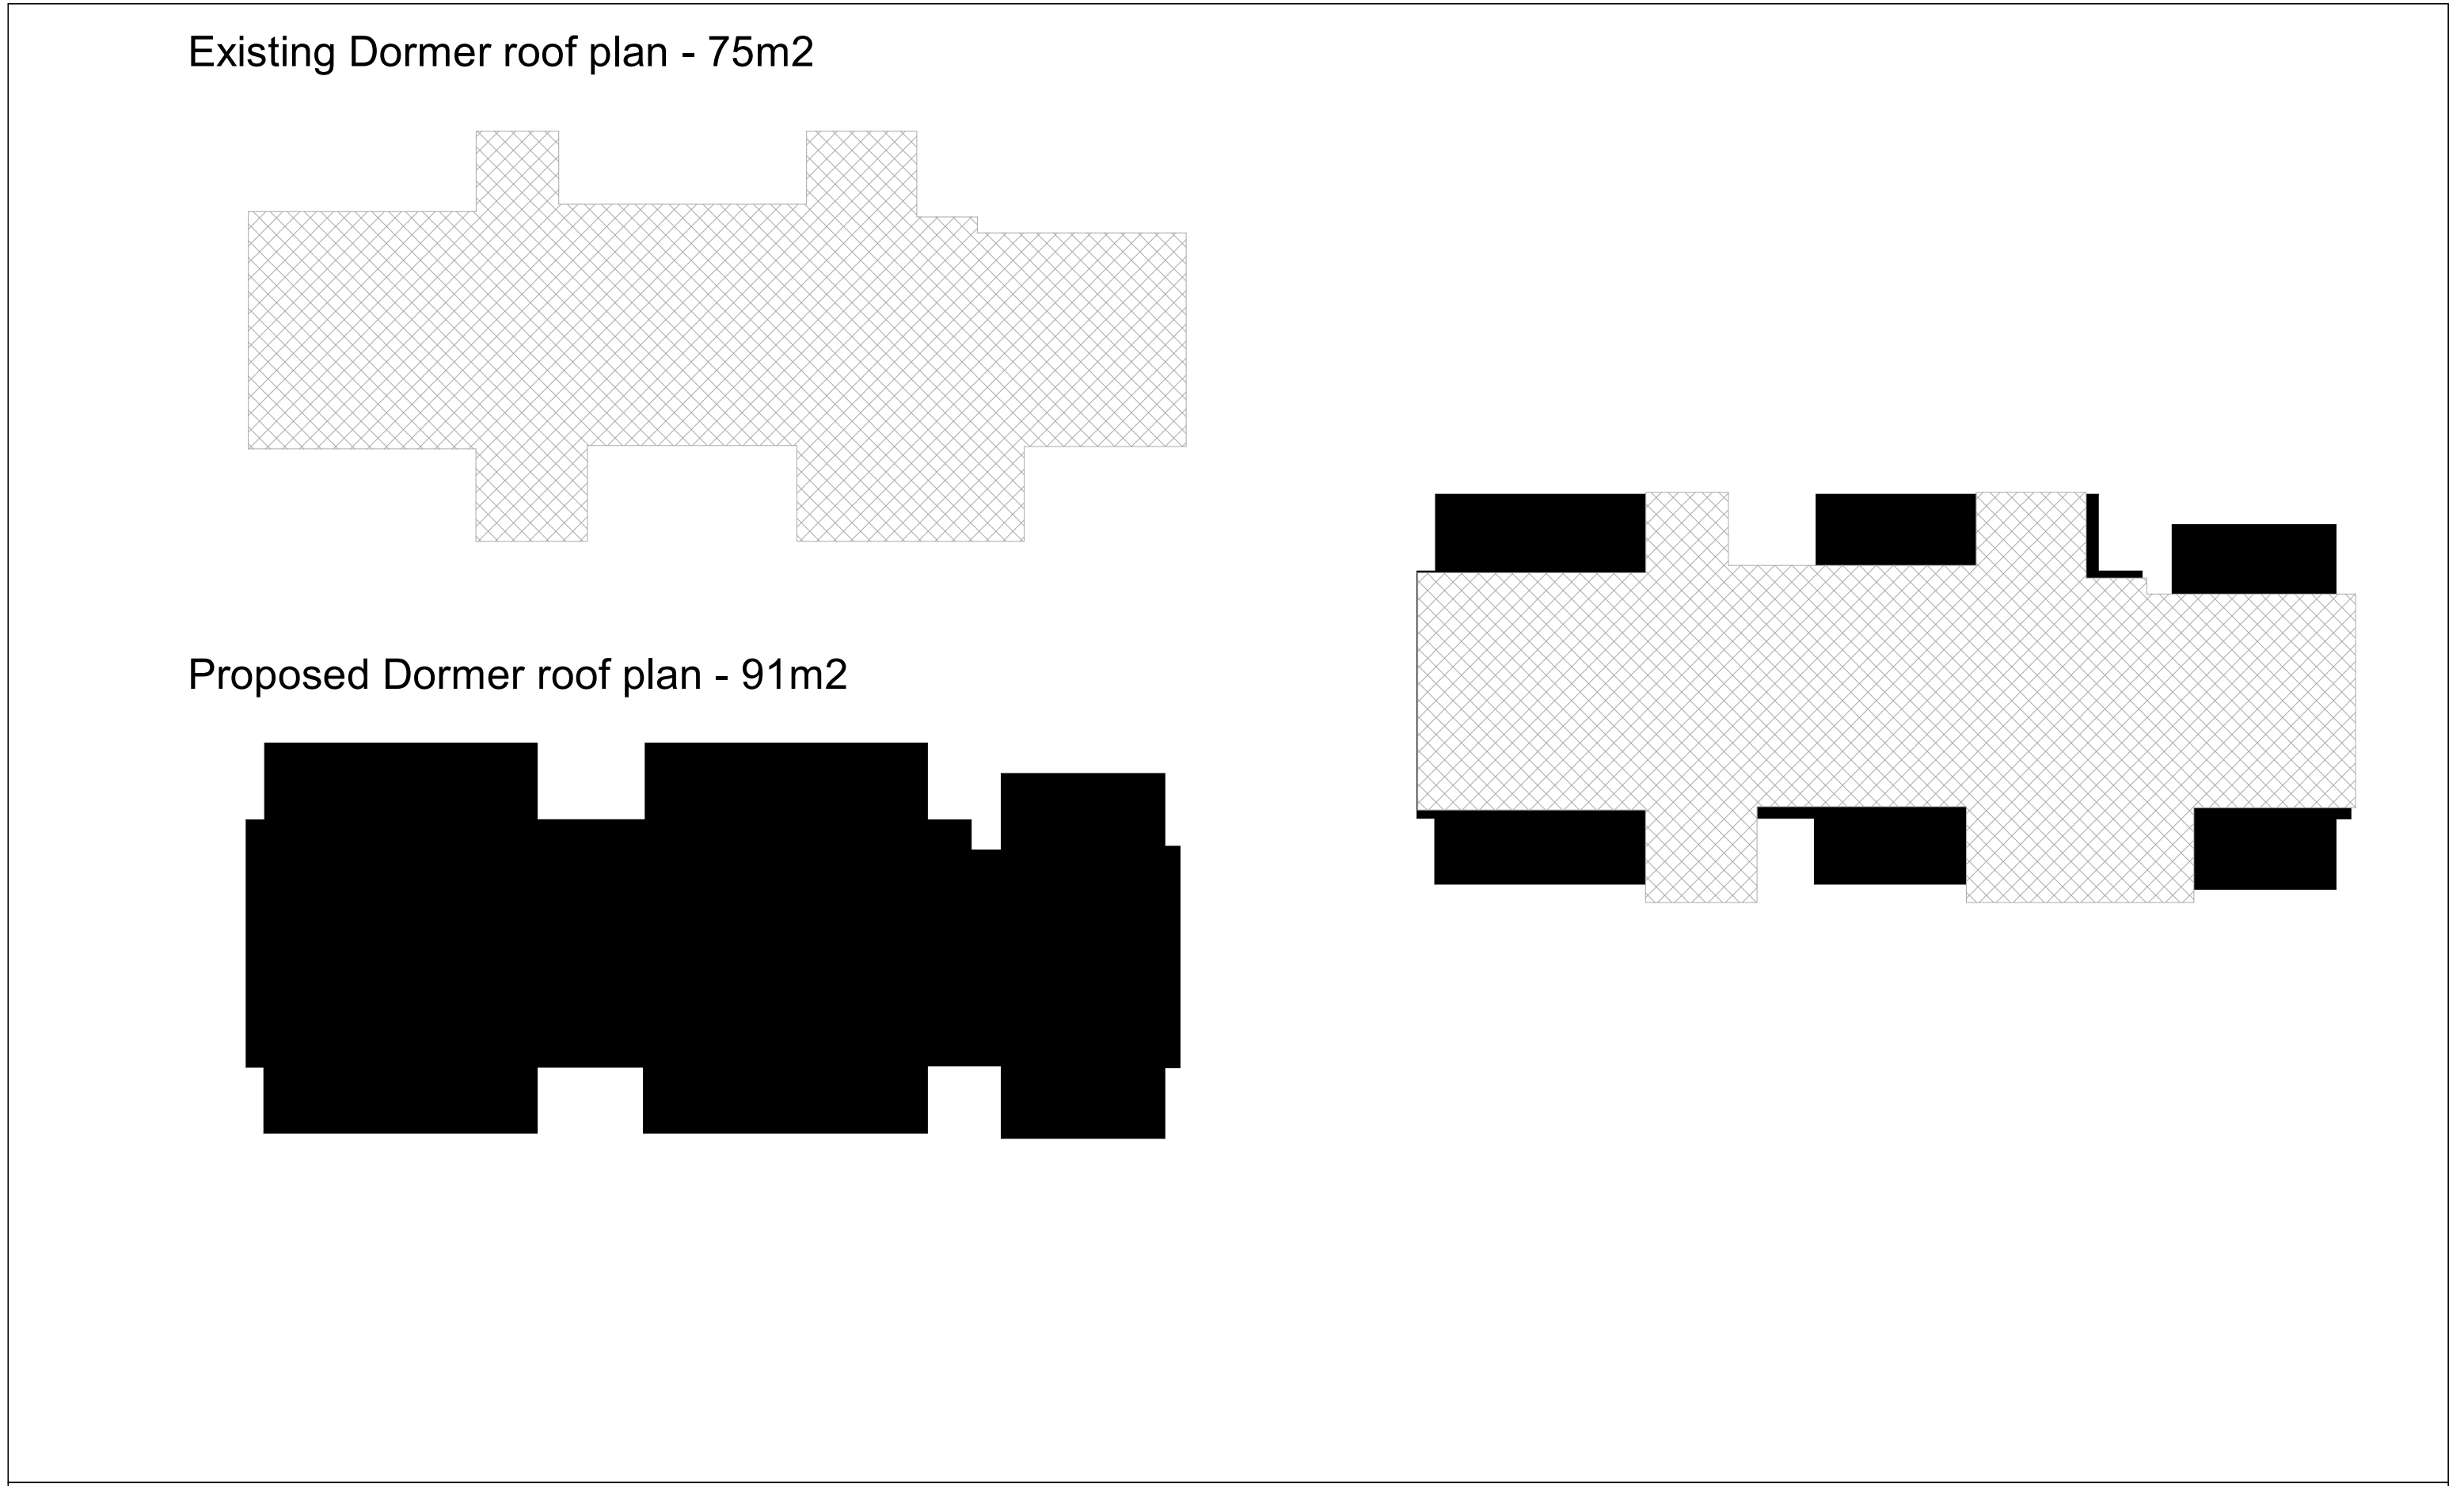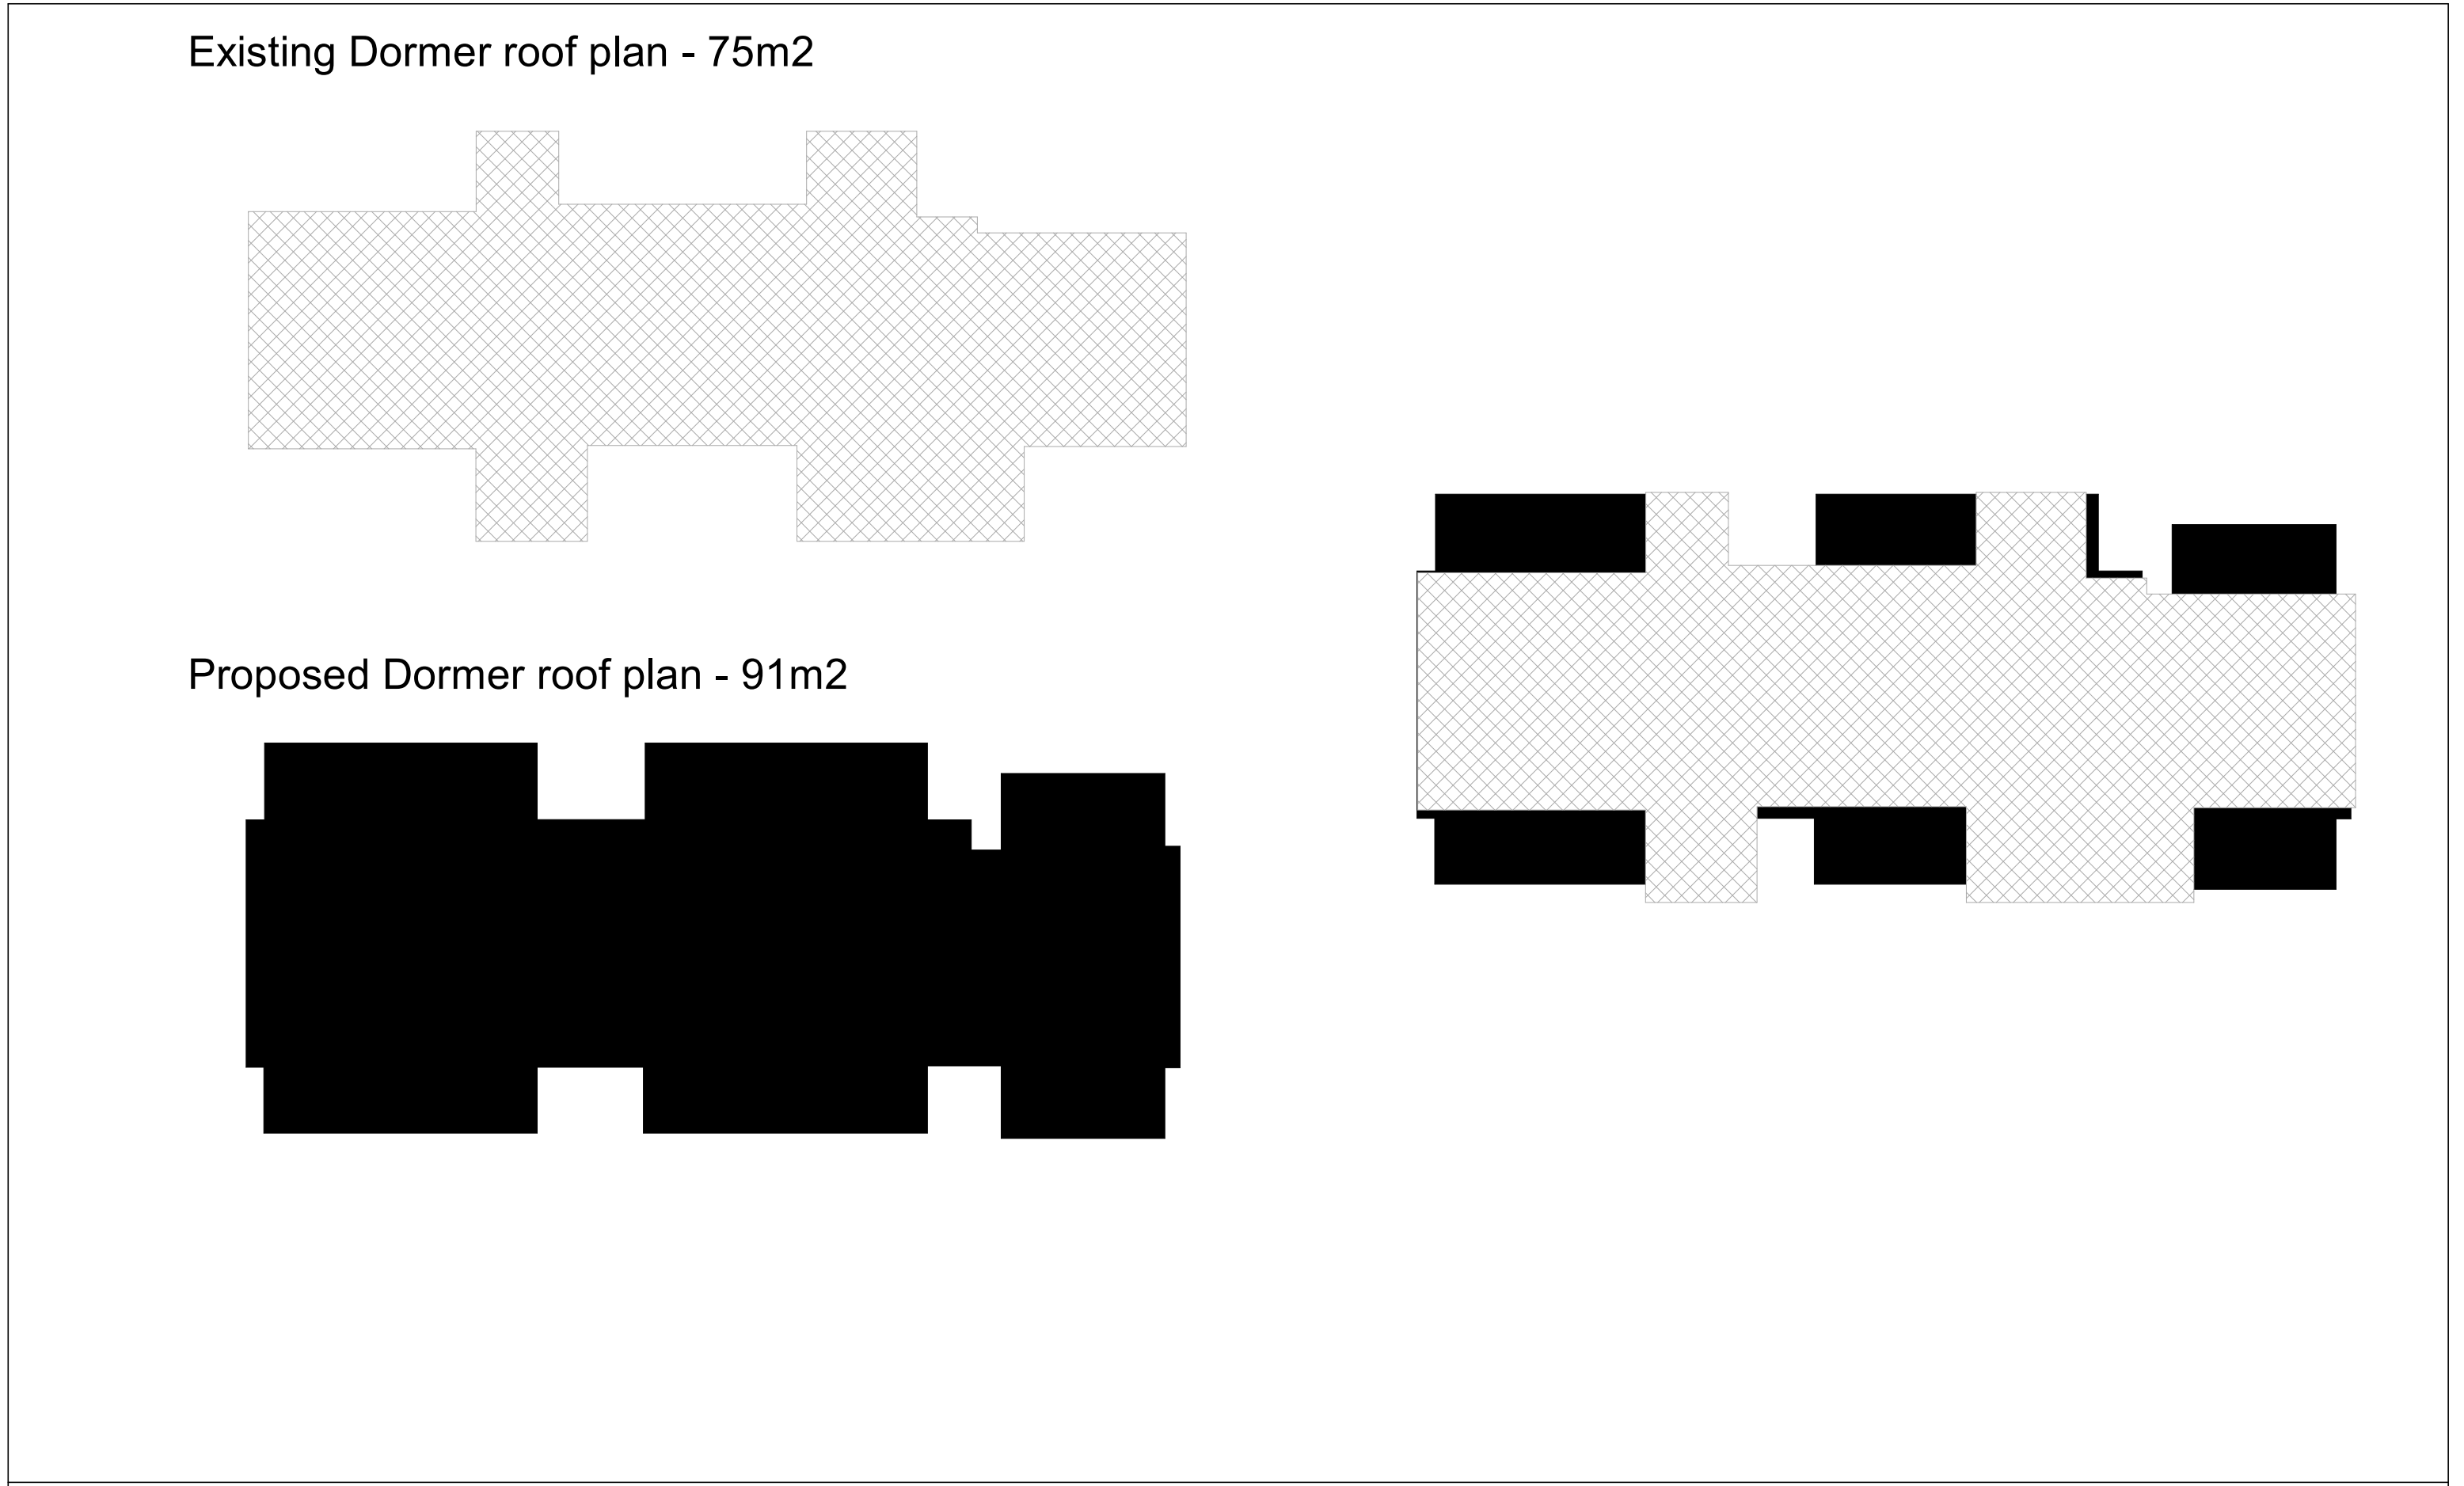

	1:500 1:200 1:100 1:50		50 20 10 5	<table border="1" style="width: 100%; border-collapse: collapse;"> <tr> <td style="width: 10%; text-align: center;">PROJECT</td> <td style="width: 80%;">38 Yardley Road SO30 0HQ</td> <td style="width: 10%; text-align: center;">CLIENT</td> <td colspan="2" style="text-align: center;">Taylor</td> </tr> <tr> <td style="text-align: center;">SHEET</td> <td style="text-align: center;">DORMER COMP</td> <td style="text-align: center;">Date</td> <td style="text-align: center;">Issue Date</td> <td style="text-align: center;">Scale (@ A3) 1 : 100</td> </tr> <tr> <td></td> <td></td> <td style="text-align: center;">Drawn by</td> <td style="text-align: center;">SW</td> <td style="text-align: center;">DRAWING NUMBER</td> </tr> <tr> <td></td> <td></td> <td style="text-align: center;">Checked by</td> <td style="text-align: center;">SR</td> <td style="text-align: center;">P 3a</td> </tr> <tr> <td colspan="2"></td> <td colspan="3" style="text-align: center;">REV</td> </tr> </table>	PROJECT	38 Yardley Road SO30 0HQ	CLIENT	Taylor		SHEET	DORMER COMP	Date	Issue Date	Scale (@ A3) 1 : 100			Drawn by	SW	DRAWING NUMBER			Checked by	SR	P 3a			REV		
	PROJECT	38 Yardley Road SO30 0HQ	CLIENT	Taylor																									
	SHEET	DORMER COMP	Date	Issue Date	Scale (@ A3) 1 : 100																								
			Drawn by	SW	DRAWING NUMBER																								
		Checked by	SR	P 3a																									
		REV																											
All measurement to be checked on site prior to any commenment																													
Parkers Design Limited - The Studio @ 90, PO9 2PR																													
www.pexd.co.uk - info@parkersdesign.com - 07776 008822																													

 parkers executive design		All measurement to be checked on site prior to any commenment	Parkers Design Limited - The Studio @ 90, PO9 2PR www.pexd.co.uk - info@parkersdesign.com - 07776 008822	<table border="1" style="width: 100%; border-collapse: collapse;"> <tr> <td style="width: 10%; font-weight: bold;">PROJECT</td> <td style="text-align: center;">38 Yardley Road SO30 0HQ</td> <td style="width: 10%; font-weight: bold;">CLIENT</td> <td colspan="2" style="text-align: center; font-size: large;">Taylor</td> </tr> <tr> <td style="font-weight: bold;">SHEET</td> <td style="text-align: center; font-size: large;">DORMER COMP</td> <td style="font-weight: bold;">Date</td> <td style="font-weight: bold;">Issue Date</td> <td style="font-weight: bold;">Scale (@ A3) 1 : 100</td> </tr> <tr> <td></td> <td></td> <td style="font-weight: bold;">Drawn by</td> <td style="font-weight: bold;">SW</td> <td style="font-weight: bold;">DRAWING NUMBER</td> </tr> <tr> <td></td> <td></td> <td style="font-weight: bold;">Checked by</td> <td style="font-weight: bold;">SR</td> <td style="font-weight: bold;">P 3a</td> </tr> <tr> <td></td> <td></td> <td></td> <td></td> <td style="font-weight: bold;">REV</td> </tr> </table>	PROJECT	38 Yardley Road SO30 0HQ	CLIENT	Taylor		SHEET	DORMER COMP	Date	Issue Date	Scale (@ A3) 1 : 100			Drawn by	SW	DRAWING NUMBER			Checked by	SR	P 3a					REV
	PROJECT	38 Yardley Road SO30 0HQ	CLIENT	Taylor																									
	SHEET	DORMER COMP	Date	Issue Date	Scale (@ A3) 1 : 100																								
		Drawn by	SW	DRAWING NUMBER																									
		Checked by	SR	P 3a																									
				REV																									

	 All measurement to be checked on site prior to any commenment	<table border="1" style="width: 100%; border-collapse: collapse;"> <tr> <td style="width: 15%; font-weight: bold;">PROJECT</td> <td style="width: 40%;">38 Yardley Road SO30 0HQ</td> <td colspan="2" style="width: 45%; font-weight: bold;">CLIENT Taylor</td> </tr> <tr> <td rowspan="2" style="font-weight: bold;">SHEET</td> <td rowspan="2" style="text-align: center; vertical-align: middle;">DORMER COMP</td> <td style="width: 20%;">Date</td> <td style="width: 25%;">Issue Date</td> <td style="width: 20%;">Scale (@ A3)</td> <td style="width: 15%; text-align: right;">1 : 100</td> </tr> <tr> <td>Drawn by</td> <td>SW</td> <td colspan="2" style="font-weight: bold;">DRAWING NUMBER</td> <td rowspan="2" style="vertical-align: top; font-weight: bold;">REV</td> </tr> <tr> <td>Checked by</td> <td>SR</td> <td colspan="2" style="font-size: large; font-weight: bold;">P 3a</td> </tr> </table>	PROJECT	38 Yardley Road SO30 0HQ	CLIENT Taylor		SHEET	DORMER COMP	Date	Issue Date	Scale (@ A3)	1 : 100	Drawn by	SW	DRAWING NUMBER		REV	Checked by	SR	P 3a	
	PROJECT	38 Yardley Road SO30 0HQ	CLIENT Taylor																		
	SHEET	DORMER COMP	Date	Issue Date	Scale (@ A3)	1 : 100															
Drawn by			SW	DRAWING NUMBER		REV															
Checked by	SR	P 3a																			
Parkers Design Limited - The Studio @ 90, PO9 2PR www.pexd.co.uk - info@parkersdesign.com - 07776 008822																					

	 All measurement to be checked on site prior to any commenment	<table border="1" style="width: 100%; border-collapse: collapse;"> <tr> <th style="width: 10%;">PROJECT</th> <td colspan="2" style="text-align: center;">38 Yardley Road SO30 0HQ</td> </tr> <tr> <th>SHEET</th> <td colspan="2" style="text-align: center;">DORMER COMP</td> </tr> </table>	PROJECT	38 Yardley Road SO30 0HQ		SHEET	DORMER COMP		<table border="1" style="width: 100%; border-collapse: collapse;"> <tr> <th colspan="4" style="text-align: right;">CLIENT</th> <td colspan="2" style="text-align: center;">Taylor</td> </tr> <tr> <td style="width: 15%;">Date</td> <td style="width: 15%;">Issue Date</td> <td style="width: 15%;">Scale (@ A3)</td> <td colspan="3" style="text-align: center;">1 : 100</td> </tr> <tr> <td>Drawn by</td> <td style="text-align: center;">SW</td> <td colspan="3" style="text-align: center;">DRAWING NUMBER</td> <td rowspan="2" style="text-align: center;">REV</td> </tr> <tr> <td>Checked by</td> <td style="text-align: center;">SR</td> <td colspan="3" style="text-align: center;">P 3a</td> </tr> </table>	CLIENT				Taylor		Date	Issue Date	Scale (@ A3)	1 : 100			Drawn by	SW	DRAWING NUMBER			REV	Checked by	SR	P 3a		
	PROJECT	38 Yardley Road SO30 0HQ																														
	SHEET	DORMER COMP																														
CLIENT				Taylor																												
Date	Issue Date	Scale (@ A3)	1 : 100																													
Drawn by	SW	DRAWING NUMBER			REV																											
Checked by	SR	P 3a																														
Parkers Design Limited - The Studio @ 90, PO9 2PR		www.pexd.co.uk - info@parkersdesign.com - 07776 008822																														

[illegible]

	 All measurement to be checked on site prior to any commenment	<table border="1" style="width: 100%; border-collapse: collapse;"> <tr> <th style="width: 10%;">PROJECT</th> <td colspan="2" style="text-align: center;">38 Yardley Road SO30 0HQ</td> </tr> <tr> <th>SHEET</th> <td colspan="2" style="text-align: center;">DORMER COMP</td> </tr> </table>	PROJECT	38 Yardley Road SO30 0HQ		SHEET	DORMER COMP		<table border="1" style="width: 100%; border-collapse: collapse;"> <tr> <th colspan="4" style="text-align: right;">CLIENT</th> <td colspan="2" style="text-align: center;">Taylor</td> </tr> <tr> <td style="width: 15%;">Date</td> <td style="width: 15%;">Issue Date</td> <td style="width: 15%;">Scale (@ A3)</td> <td colspan="3" style="text-align: center;">1 : 100</td> </tr> <tr> <td>Drawn by</td> <td style="text-align: center;">SW</td> <td colspan="3" style="text-align: center;">DRAWING NUMBER</td> <td rowspan="2" style="text-align: center;">REV</td> </tr> <tr> <td>Checked by</td> <td style="text-align: center;">SR</td> <td colspan="3" style="text-align: center;">P 3a</td> </tr> </table>	CLIENT				Taylor		Date	Issue Date	Scale (@ A3)	1 : 100			Drawn by	SW	DRAWING NUMBER			REV	Checked by	SR	P 3a		
	PROJECT	38 Yardley Road SO30 0HQ																														
	SHEET	DORMER COMP																														
CLIENT				Taylor																												
Date	Issue Date	Scale (@ A3)	1 : 100																													
Drawn by	SW	DRAWING NUMBER			REV																											
Checked by	SR	P 3a																														
Parkers Design Limited - The Studio @ 90, PO9 2PR		www.pexd.co.uk - info@parkersdesign.com - 07776 008822																														

	1:500 1:200 1:100 1:50		50 20 10 5	<table border="1" style="width: 100%; border-collapse: collapse;"> <tr> <td style="width: 20%;">PROJECT</td> <td style="width: 40%; text-align: center;"> 38 Yardley Road SO30 0HQ </td> <td style="width: 40%;">CLIENT</td> <td colspan="2" style="text-align: center; font-size: 1.2em;">Taylor</td> </tr> <tr> <td rowspan="2" style="vertical-align: top;">SHEET</td> <td rowspan="2" style="text-align: center; vertical-align: middle; font-size: 1.5em;">DORMER COMP</td> <td colspan="2" style="padding: 5px;"> <table border="1" style="width: 100%; border-collapse: collapse;"> <tr> <td style="width: 20%;">Date</td> <td style="width: 20%;">Issue Date</td> <td style="width: 20%;">Scale (@ A3)</td> <td style="width: 40%; text-align: center;">1 : 100</td> </tr> <tr> <td colspan="2" style="padding: 5px;"> <table border="1" style="width: 100%; border-collapse: collapse;"> <tr> <td style="width: 20%;">Drawn by</td> <td style="width: 20%;">SW</td> <td style="width: 40%;">DRAWING NUMBER</td> <td style="width: 20%;">REV</td> </tr> <tr> <td colspan="2" style="padding: 5px;">Checked by</td> <td colspan="2" style="padding: 5px;">SR P 3a</td> </tr> </table> </td> </tr> </table> </td> </tr> </table>		PROJECT	38 Yardley Road SO30 0HQ	CLIENT	Taylor		SHEET	DORMER COMP	<table border="1" style="width: 100%; border-collapse: collapse;"> <tr> <td style="width: 20%;">Date</td> <td style="width: 20%;">Issue Date</td> <td style="width: 20%;">Scale (@ A3)</td> <td style="width: 40%; text-align: center;">1 : 100</td> </tr> <tr> <td colspan="2" style="padding: 5px;"> <table border="1" style="width: 100%; border-collapse: collapse;"> <tr> <td style="width: 20%;">Drawn by</td> <td style="width: 20%;">SW</td> <td style="width: 40%;">DRAWING NUMBER</td> <td style="width: 20%;">REV</td> </tr> <tr> <td colspan="2" style="padding: 5px;">Checked by</td> <td colspan="2" style="padding: 5px;">SR P 3a</td> </tr> </table> </td> </tr> </table>		Date	Issue Date	Scale (@ A3)	1 : 100	<table border="1" style="width: 100%; border-collapse: collapse;"> <tr> <td style="width: 20%;">Drawn by</td> <td style="width: 20%;">SW</td> <td style="width: 40%;">DRAWING NUMBER</td> <td style="width: 20%;">REV</td> </tr> <tr> <td colspan="2" style="padding: 5px;">Checked by</td> <td colspan="2" style="padding: 5px;">SR P 3a</td> </tr> </table>		Drawn by	SW	DRAWING NUMBER	REV	Checked by		SR P 3a	
	PROJECT	38 Yardley Road SO30 0HQ	CLIENT	Taylor																								
	SHEET	DORMER COMP	<table border="1" style="width: 100%; border-collapse: collapse;"> <tr> <td style="width: 20%;">Date</td> <td style="width: 20%;">Issue Date</td> <td style="width: 20%;">Scale (@ A3)</td> <td style="width: 40%; text-align: center;">1 : 100</td> </tr> <tr> <td colspan="2" style="padding: 5px;"> <table border="1" style="width: 100%; border-collapse: collapse;"> <tr> <td style="width: 20%;">Drawn by</td> <td style="width: 20%;">SW</td> <td style="width: 40%;">DRAWING NUMBER</td> <td style="width: 20%;">REV</td> </tr> <tr> <td colspan="2" style="padding: 5px;">Checked by</td> <td colspan="2" style="padding: 5px;">SR P 3a</td> </tr> </table> </td> </tr> </table>		Date	Issue Date	Scale (@ A3)	1 : 100	<table border="1" style="width: 100%; border-collapse: collapse;"> <tr> <td style="width: 20%;">Drawn by</td> <td style="width: 20%;">SW</td> <td style="width: 40%;">DRAWING NUMBER</td> <td style="width: 20%;">REV</td> </tr> <tr> <td colspan="2" style="padding: 5px;">Checked by</td> <td colspan="2" style="padding: 5px;">SR P 3a</td> </tr> </table>		Drawn by	SW	DRAWING NUMBER	REV	Checked by		SR P 3a											
Date			Issue Date	Scale (@ A3)	1 : 100																							
<table border="1" style="width: 100%; border-collapse: collapse;"> <tr> <td style="width: 20%;">Drawn by</td> <td style="width: 20%;">SW</td> <td style="width: 40%;">DRAWING NUMBER</td> <td style="width: 20%;">REV</td> </tr> <tr> <td colspan="2" style="padding: 5px;">Checked by</td> <td colspan="2" style="padding: 5px;">SR P 3a</td> </tr> </table>		Drawn by	SW	DRAWING NUMBER	REV	Checked by		SR P 3a																				
Drawn by	SW	DRAWING NUMBER	REV																									
Checked by		SR P 3a																										

	 All measurement to be checked on site prior to any commenment	<table border="1" style="width: 100%; border-collapse: collapse;"> <tr> <td style="width: 15%; font-weight: bold;">PROJECT</td> <td style="text-align: center;">38 Yardley Road SO30 0HQ</td> <td colspan="2" style="width: 70%; font-weight: bold;">CLIENT Taylor</td> </tr> <tr> <td style="font-weight: bold;">SHEET</td> <td style="text-align: center;">DORMER COMP</td> <td style="width: 15%;">Date</td> <td style="width: 15%;">Issue Date</td> </tr> <tr> <td colspan="2"></td> <td style="width: 15%;">Scale (@ A3)</td> <td style="width: 15%;">1 : 100</td> </tr> <tr> <td colspan="2"></td> <td style="width: 15%;">Drawn by</td> <td style="width: 15%;">SW</td> </tr> <tr> <td colspan="2"></td> <td style="width: 15%;">Checked by</td> <td style="width: 15%;">SR</td> </tr> <tr> <td colspan="2"></td> <td colspan="2" style="text-align: center;">DRAWING NUMBER P 3a</td> </tr> <tr> <td colspan="2"></td> <td colspan="2" style="text-align: right;">REV</td> </tr> </table>	PROJECT	38 Yardley Road SO30 0HQ	CLIENT Taylor		SHEET	DORMER COMP	Date	Issue Date			Scale (@ A3)	1 : 100			Drawn by	SW			Checked by	SR			DRAWING NUMBER P 3a				REV	
	PROJECT	38 Yardley Road SO30 0HQ	CLIENT Taylor																											
	SHEET	DORMER COMP	Date	Issue Date																										
		Scale (@ A3)	1 : 100																											
		Drawn by	SW																											
		Checked by	SR																											
		DRAWING NUMBER P 3a																												
		REV																												
Parkers Design Limited - The Studio @ 90, PO9 2PR																														
www.pexd.co.uk - info@parkersdesign.com - 07776 008822																														