



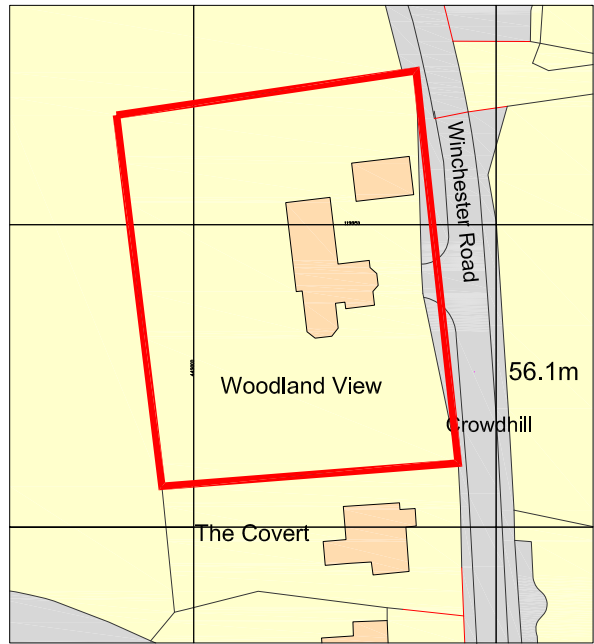

Ordnance Survey, (c) Crown Copyright 2023. All rights reserved. Licence number 100022432



Site Location Plan

Scale 1:1250

 

Existing Block Plan

Scale 1:500

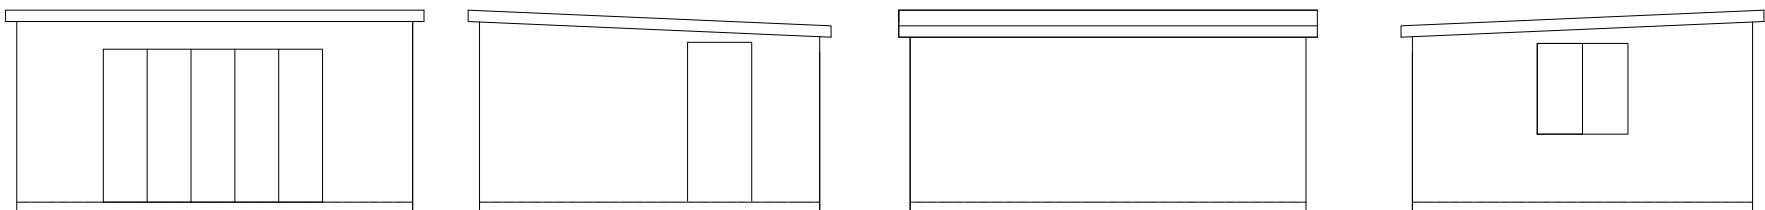 

Front View

Scale 1:100

Side View


Scale 1:100

Rear View

Scale 1:100

Side View

Scale 1:100

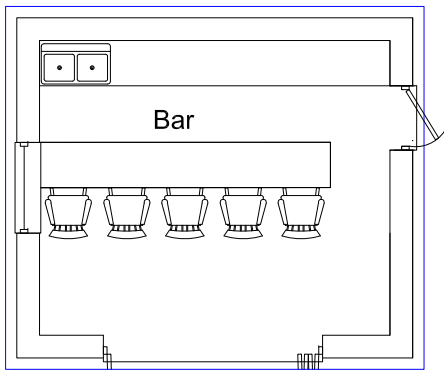

Bar/Garden Room
Ground Floor Plan


Scale 1:100



Roof Plan

Scale 1:100

Notes
All dimensions and details to be checked on site by builder prior to commencement of works.
This plan must not be acted upon Until it has been approved by the Local Authority.
Client to conform to party wall act of 1996 if required.

 

B		
A		
	Date	Revisions
Drawing Title. Maps		

SITE ADDRESS Woodland View Winchester Road Fair Oak Eastleigh SO50 7HD	CLIENT ADDRESS
---	----------------

as noted	PAPER SIZE A2
Scale.	Drawn by. R.N.S.
January 2024	Date.

Sanders Design Services Ltd
95 Cedar Road
Hythe
Southampton
SO45 3PX
www.sandersdesignservices.co.uk
info@sandersdesignservices.co.uk
023 8020 7195

Drawing No	Revision
col sht 3	x