


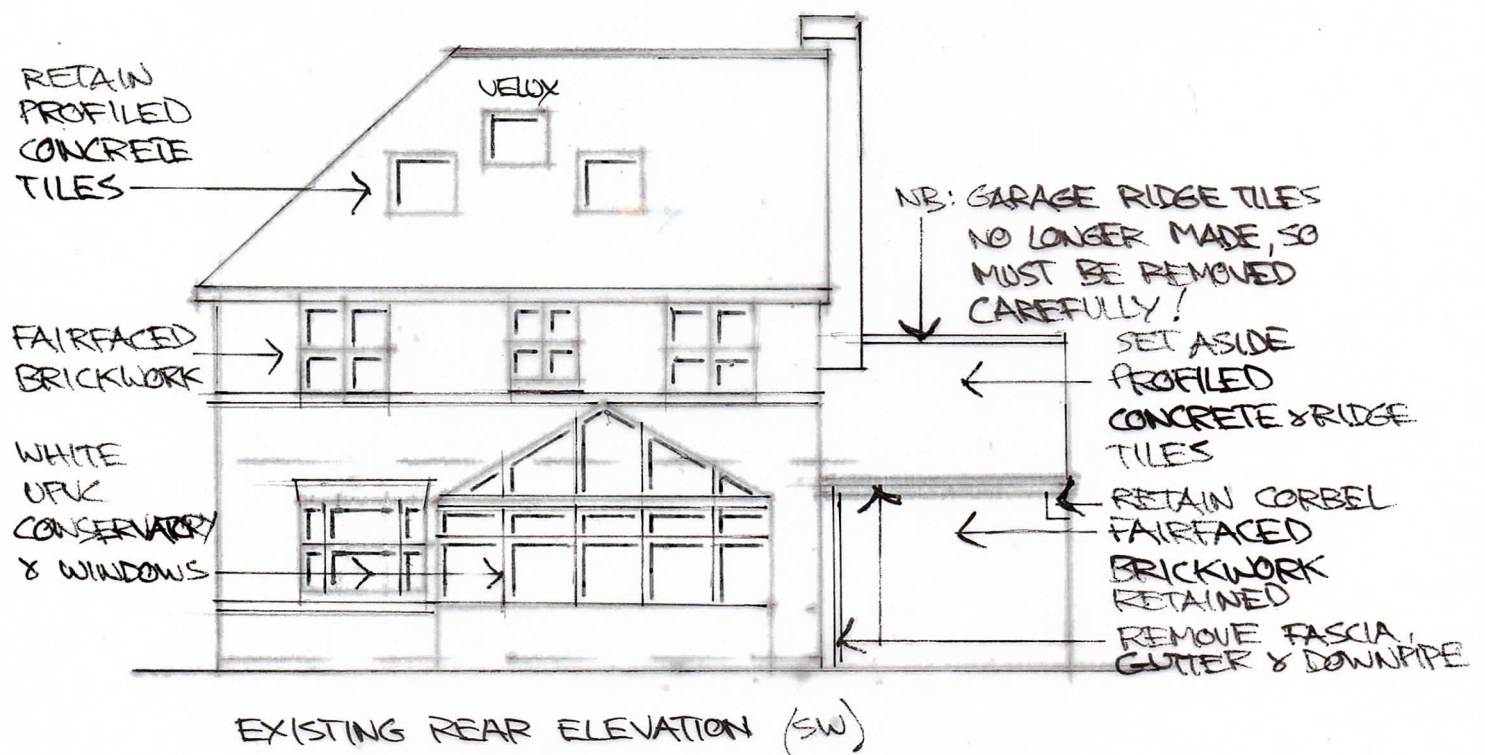

11 Octavia Gardens, Chandlers Ford, Hampshire SO53 2PX

Proposed extension over garage

Existing front & rear elevations 1:100 @ A4 Jan 2023

Drawing No OG/26 Revision.T1