
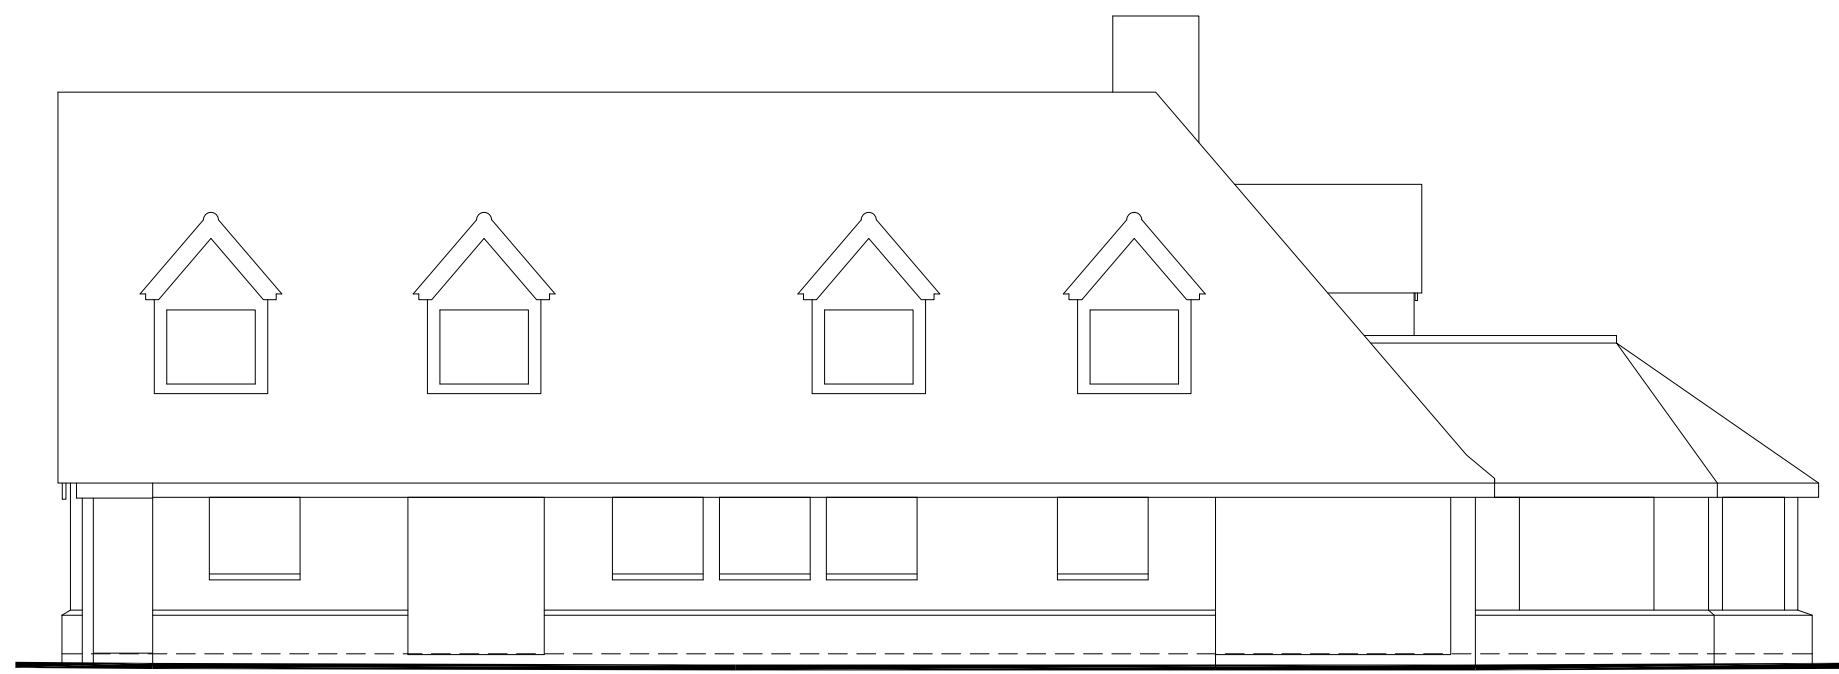


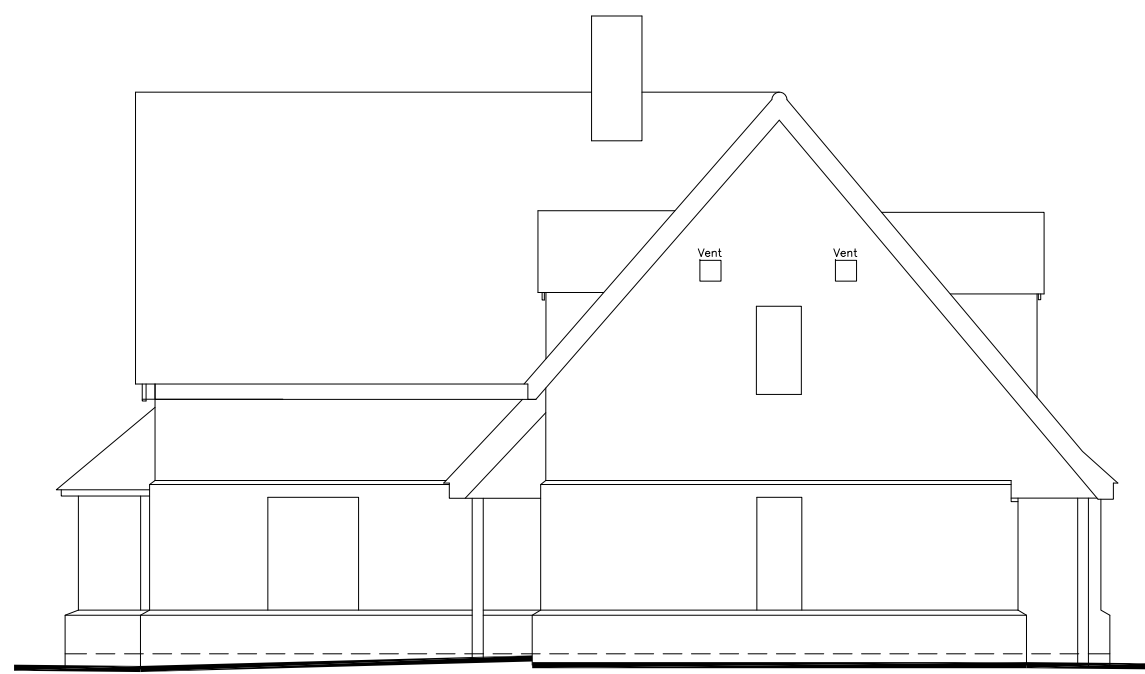


Datum 9.00m


Front View
Scale 1:100

Side View
Scale 1:100


Rear View
Scale 1:100

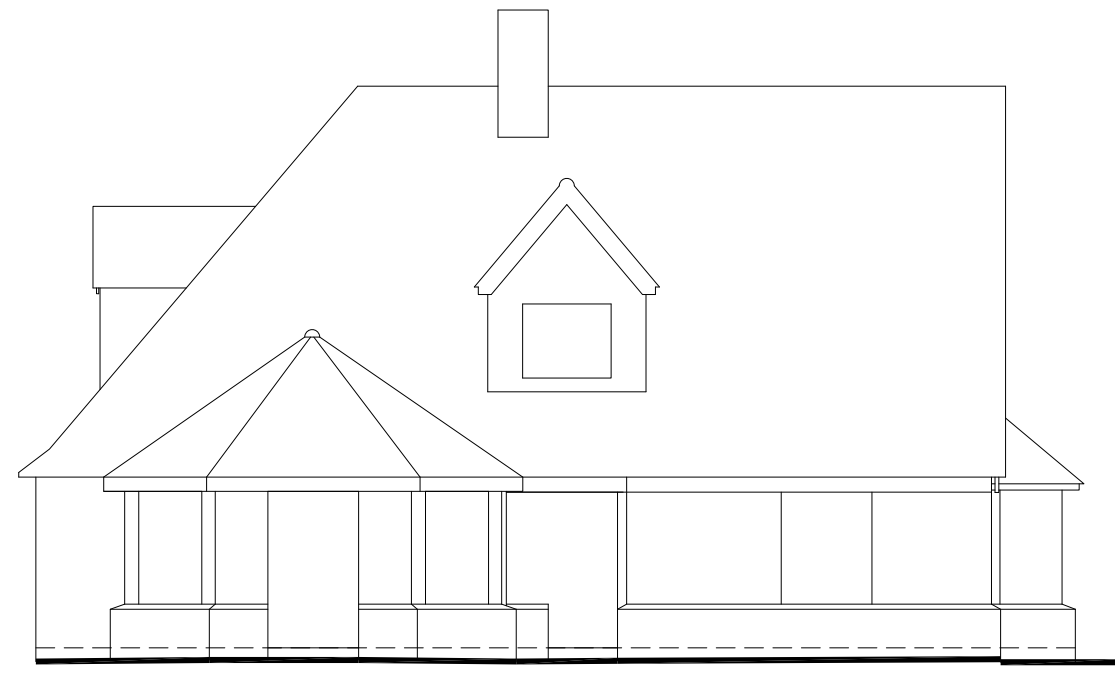


Side View
Scale 1:100

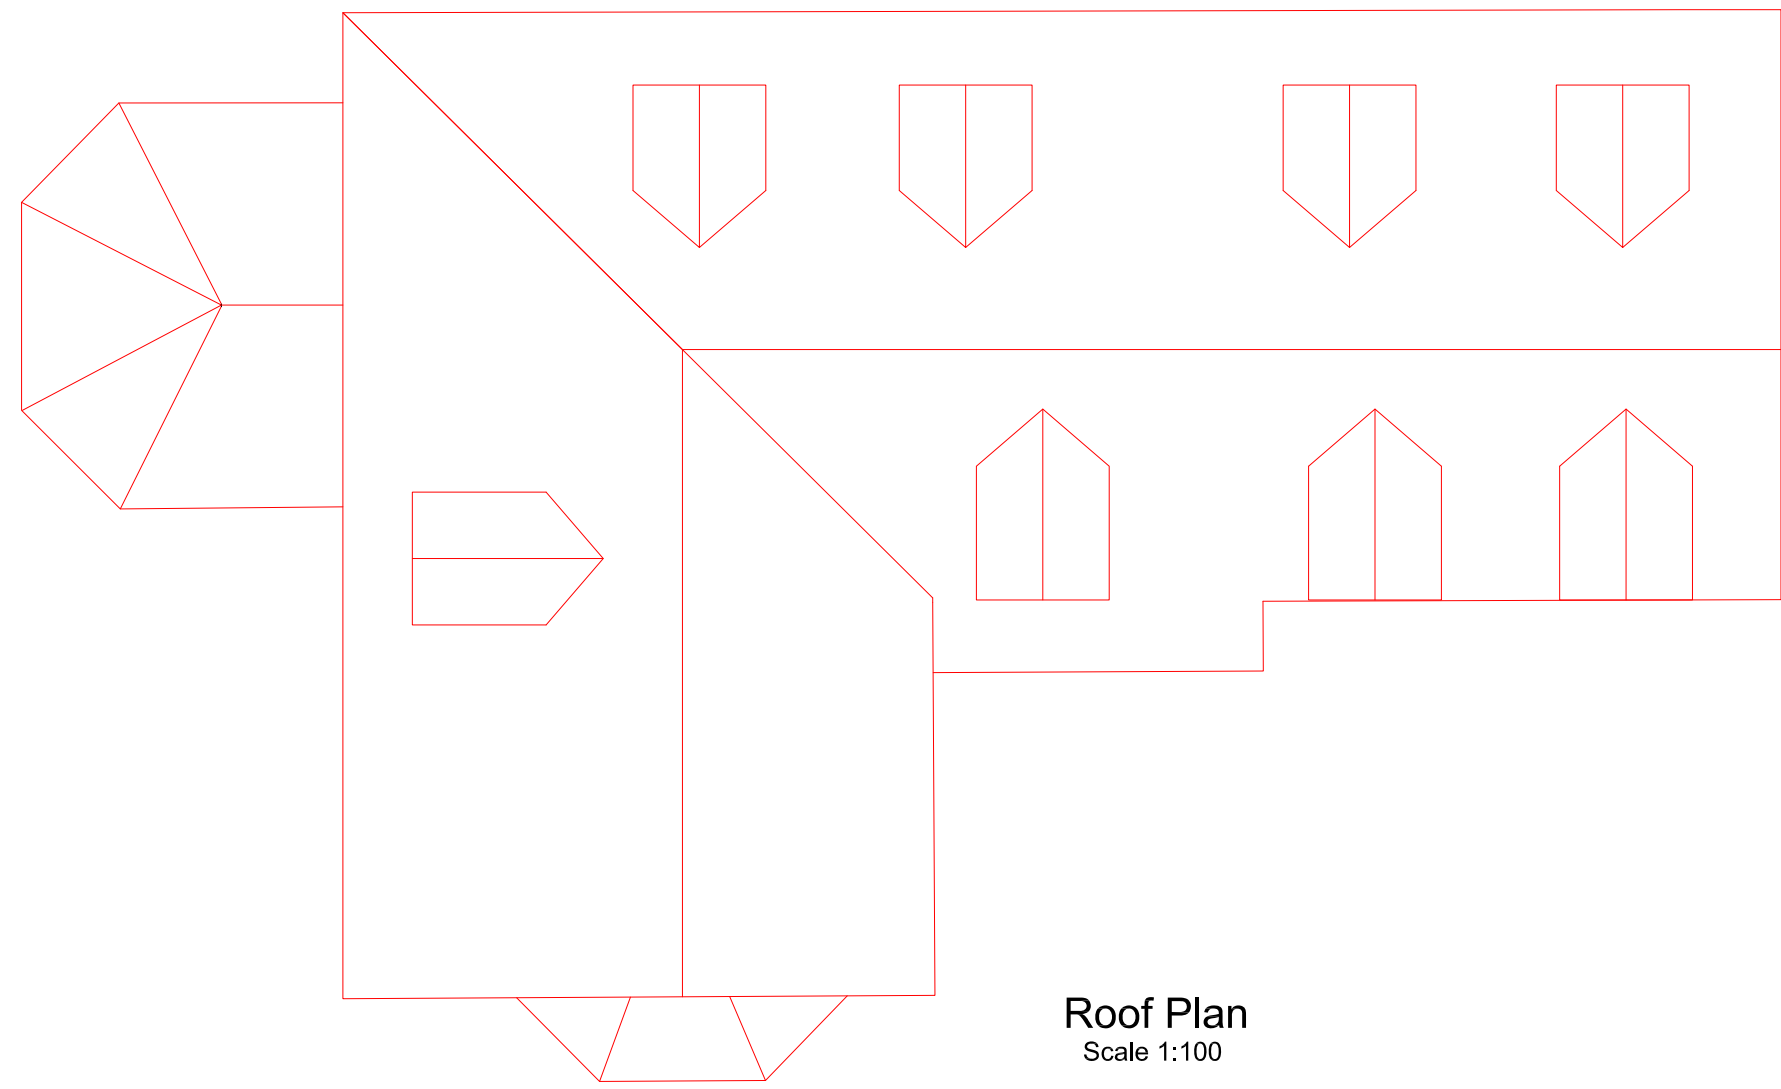

Roof Plan
Scale 1:100

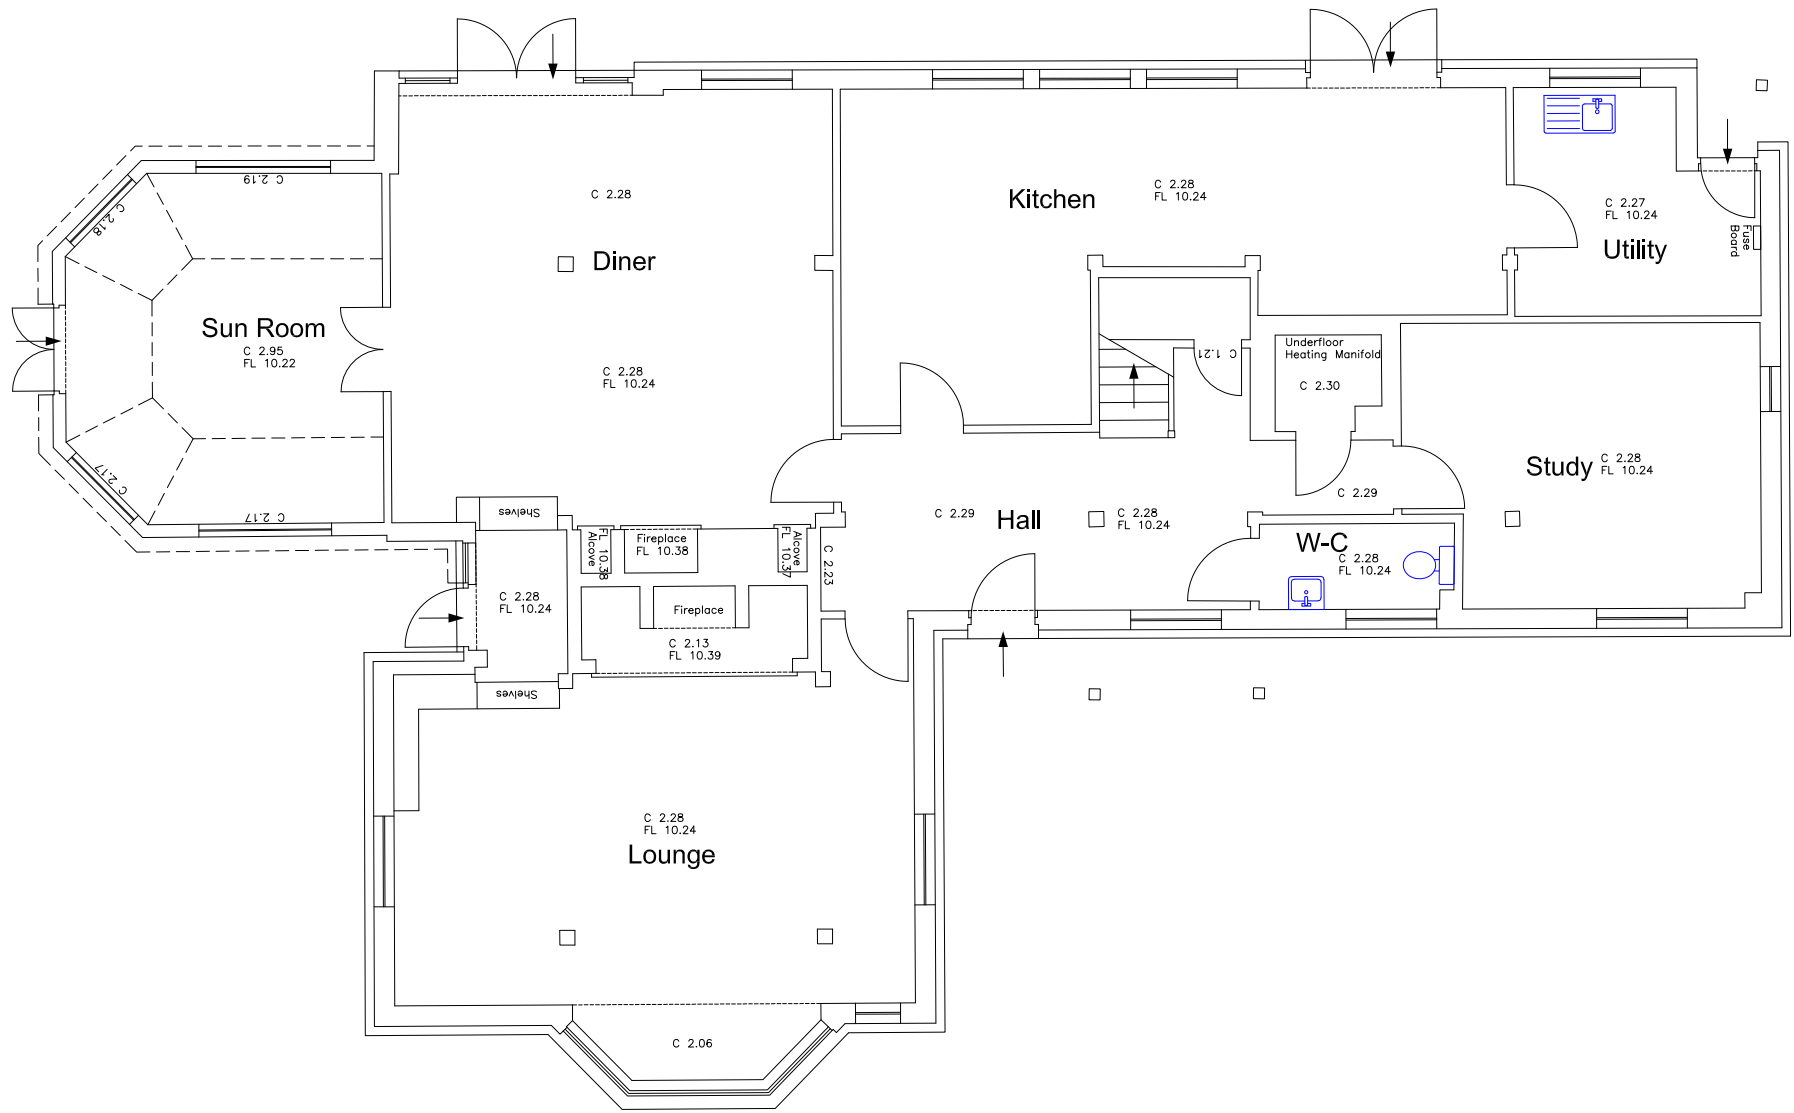

Ground Floor Plan
Scale 1:100

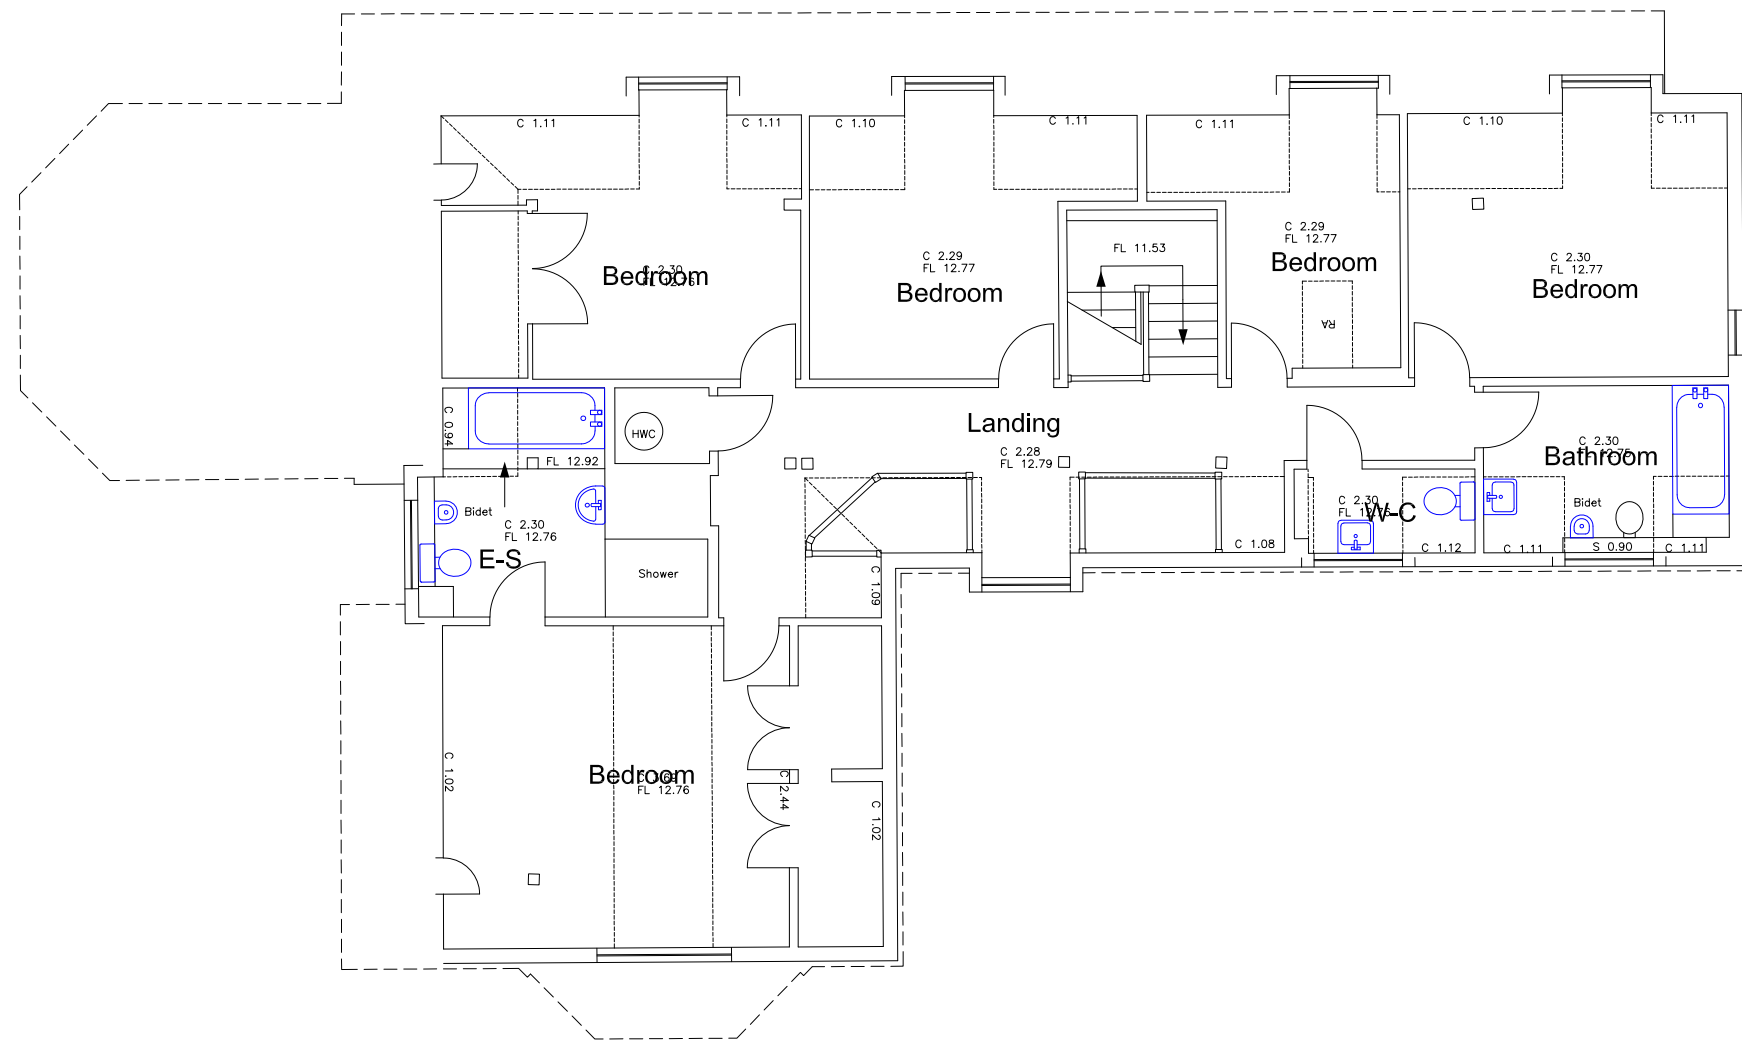

First Floor Plan
Scale 1:100

Notes:
All dimensions and details to be checked on site by builder prior to commencement of works.
This plan must not be acted upon until it has been approved by the Local Authority.
Client to conform to party wall act of 1996 if required.

Scale 1:100
0 1 2 3 4 5 10

B		
A		
	Date	Revisions
Drawing Title: Existing		
SITE ADDRESS Woodland View Winchester Road Fair Oak Eastleigh SO50 7HD		CLIENT ADDRESS
Scale.	as noted	PAPER SIZE A1
Date.	January 2024	Drawn by. <i>RNS.</i>
Sanders Design Services Ltd 95 Cedar Road Hythe Southampton SO45 3PX www.sandersdesignservices.co.uk info@sandersdesignservices.co.uk 023 8020 7195		
Drawing No	col Sht 1	Revision x