


Notes
All dimensions and details to be checked on site by builder prior to commencement of works.
This plan must not be acted upon until it has been approved by the Local Authority.
Client to conform to party wall act of 1996 if required.

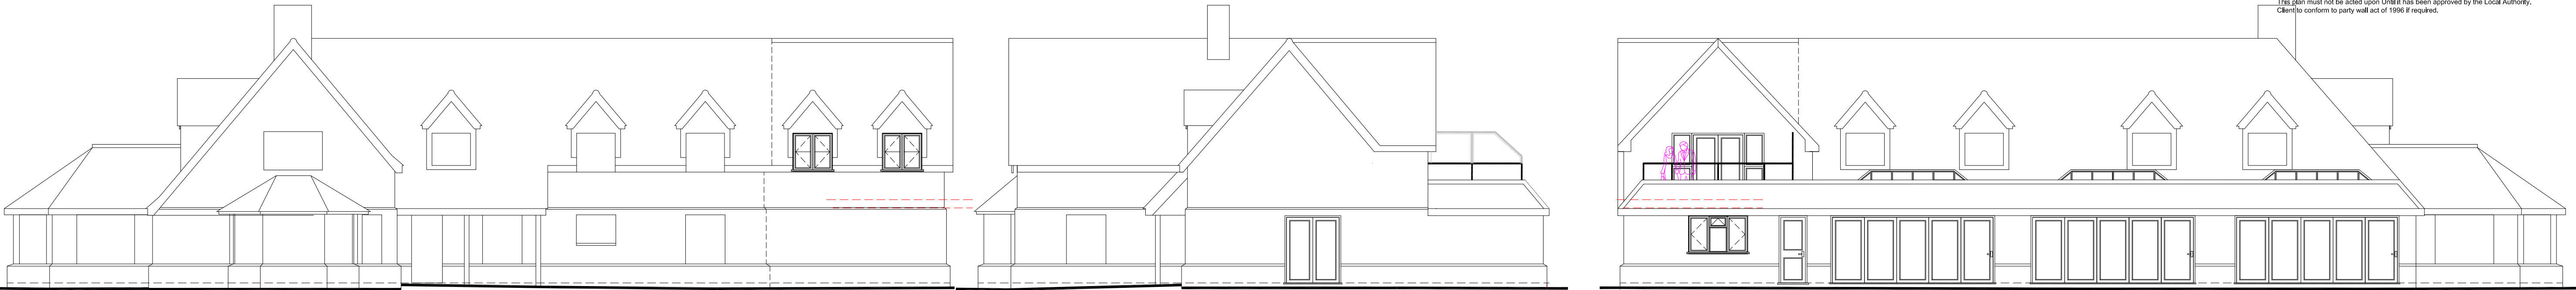

Datum 9.00m


Front View
Scale 1:100

Side View
Scale 1:100


Rear View
Scale 1:100




Materials to match existing
Clay roof tiles
White render
Brickwork and plinth detail to match existing

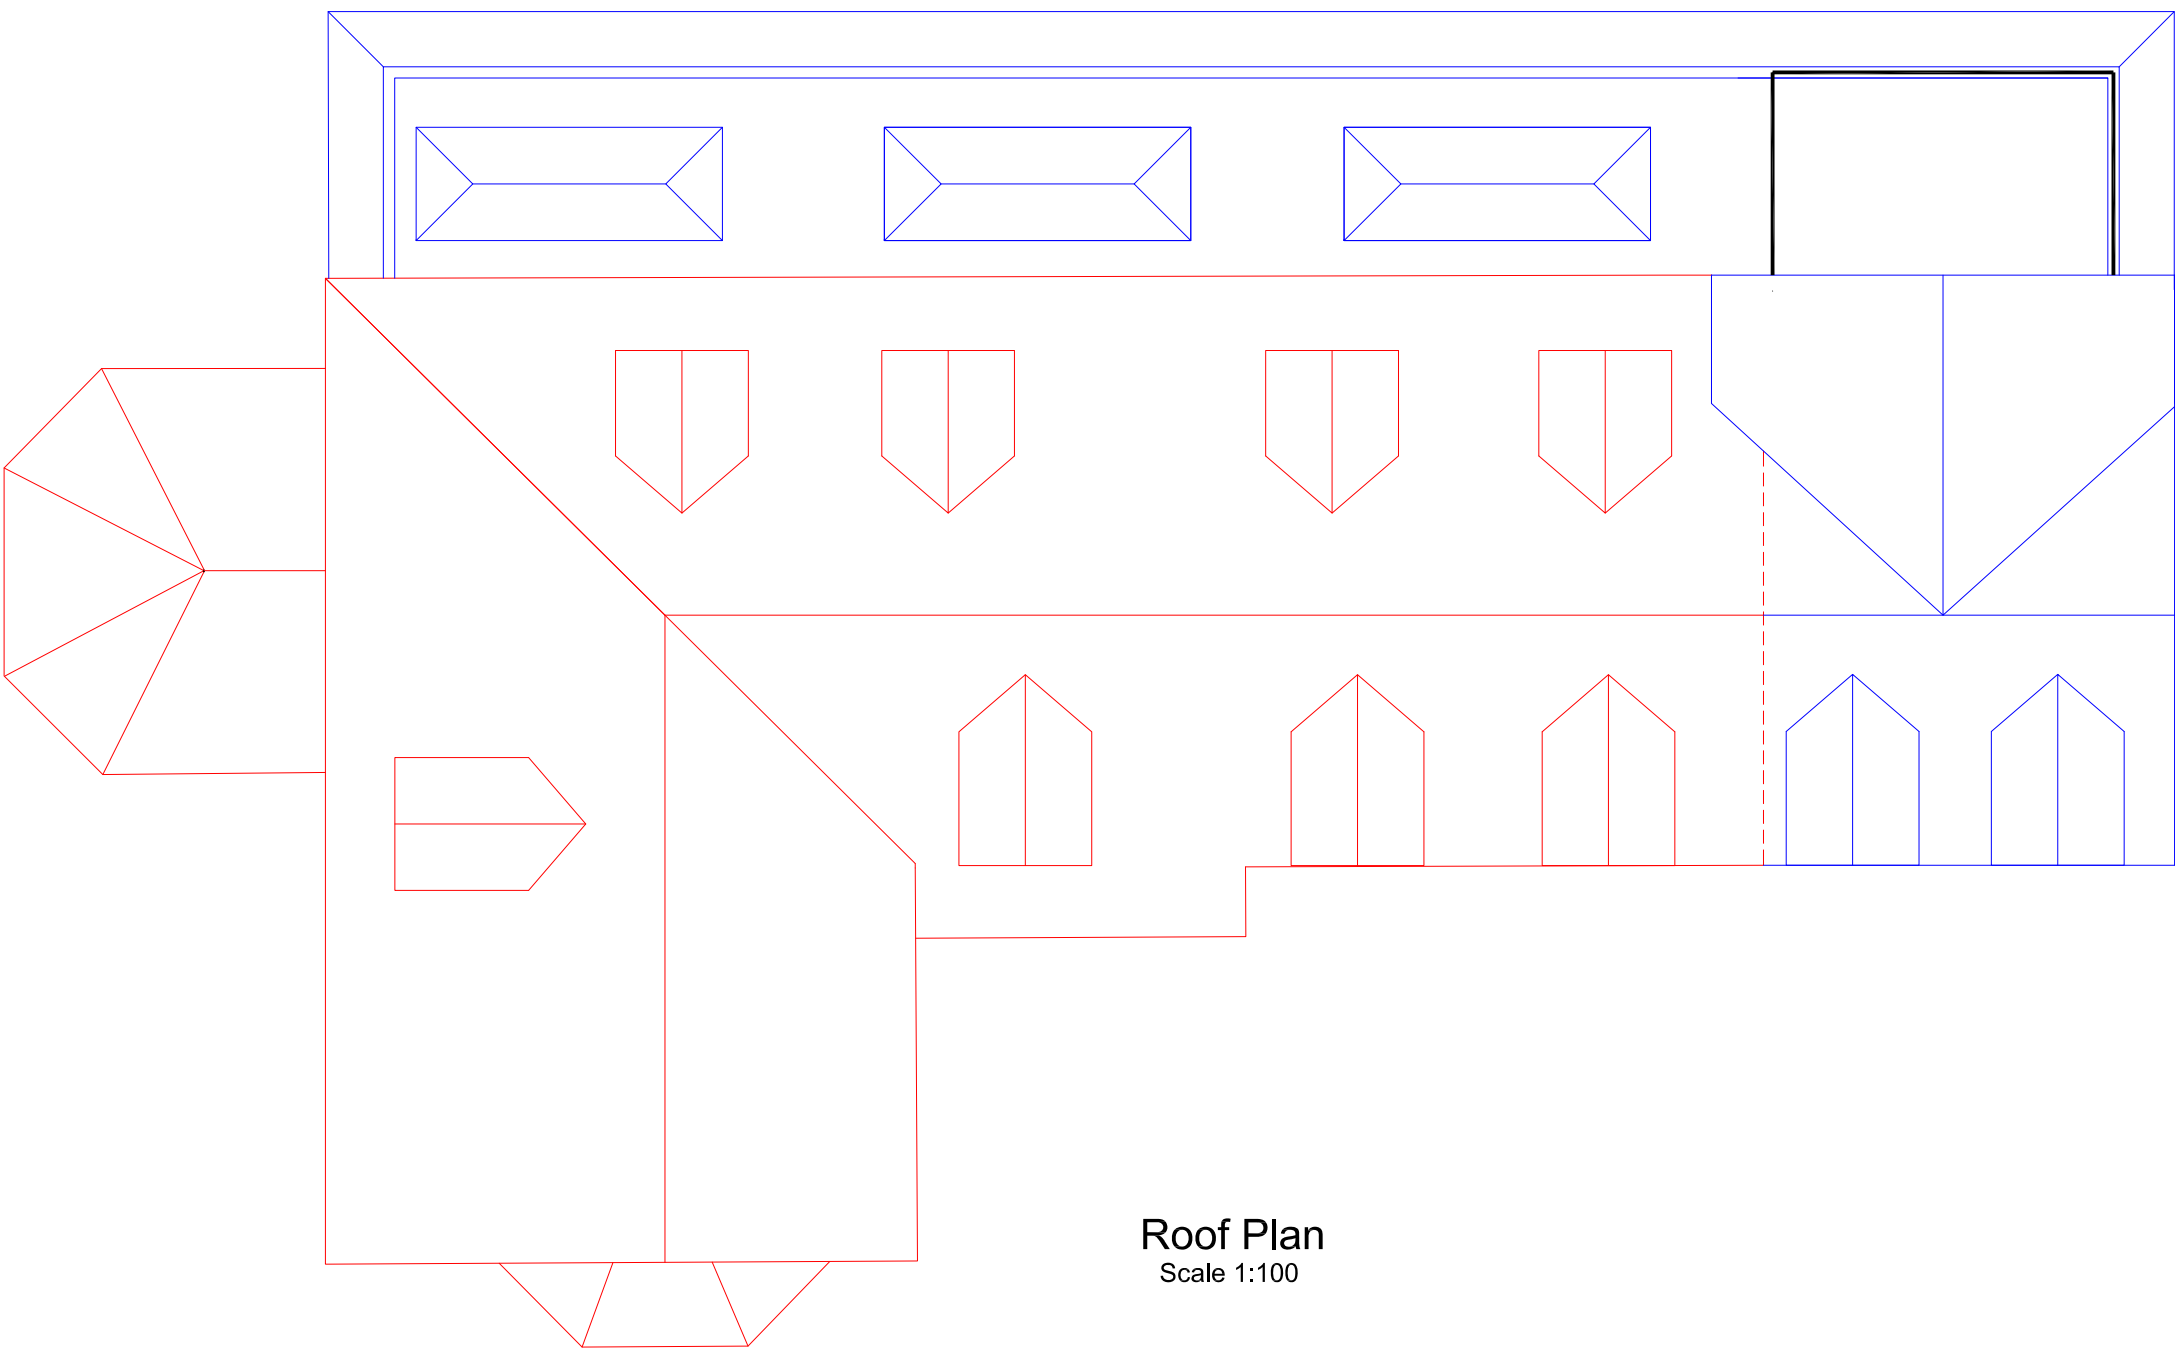


Roof Plan
Scale 1:100

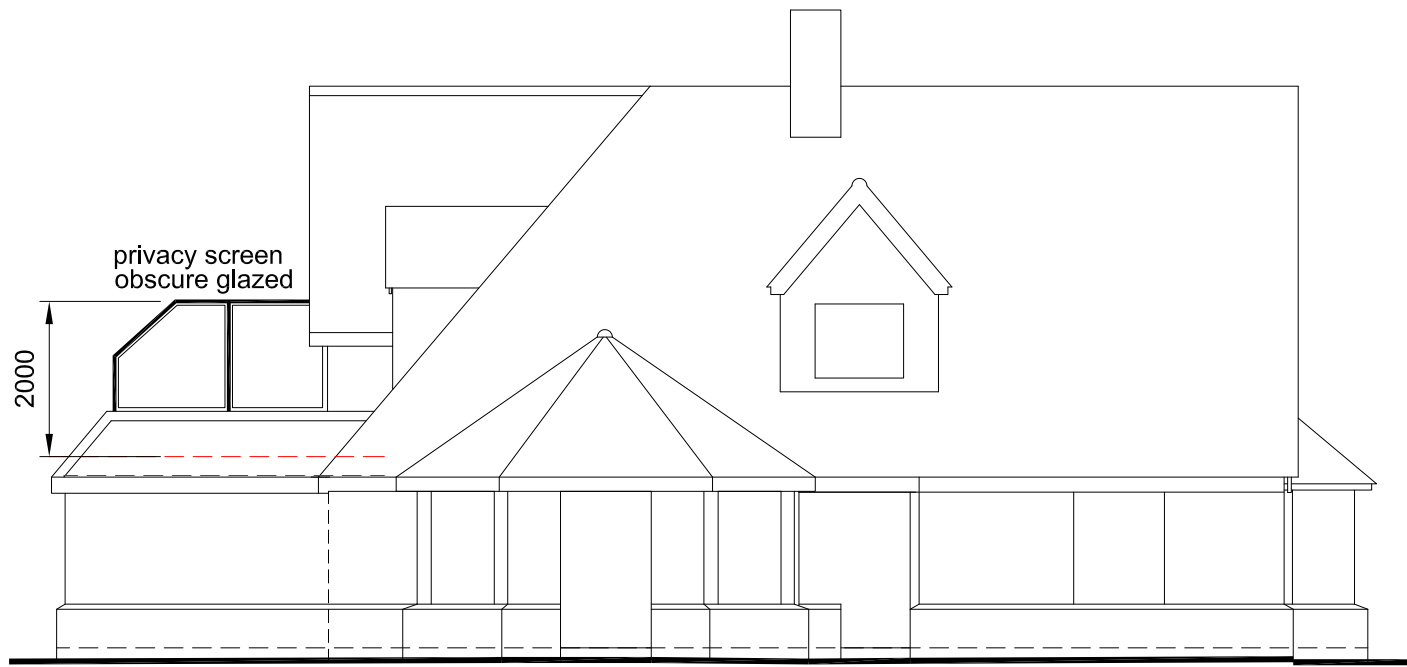

Side View
Scale 1:100

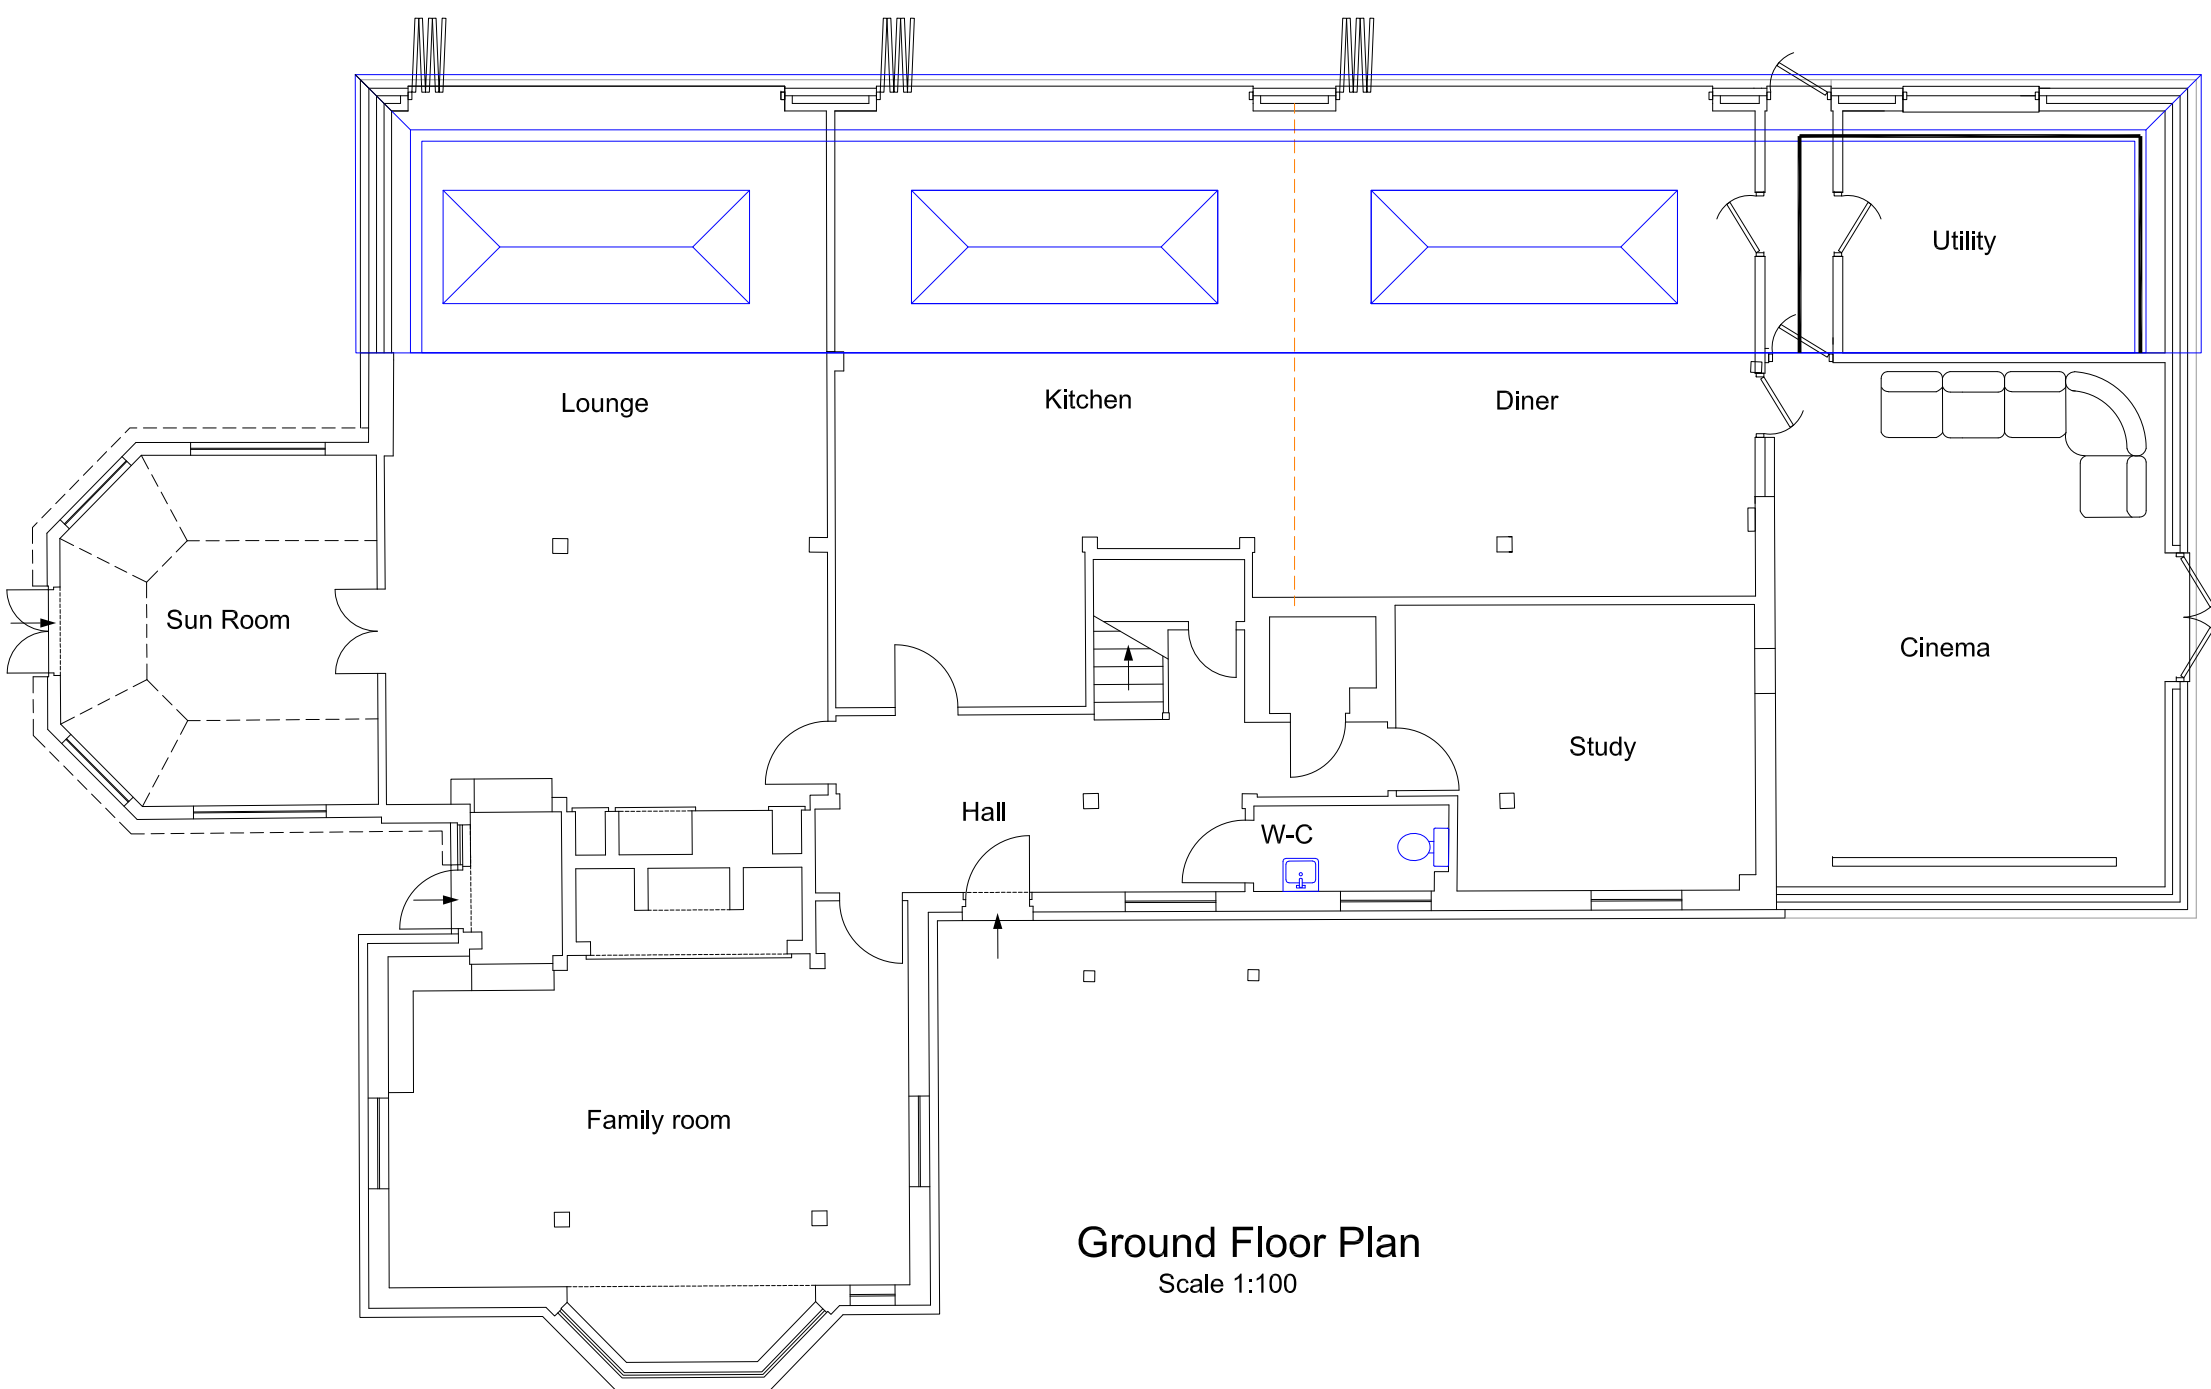

Ground Floor Plan
Scale 1:100

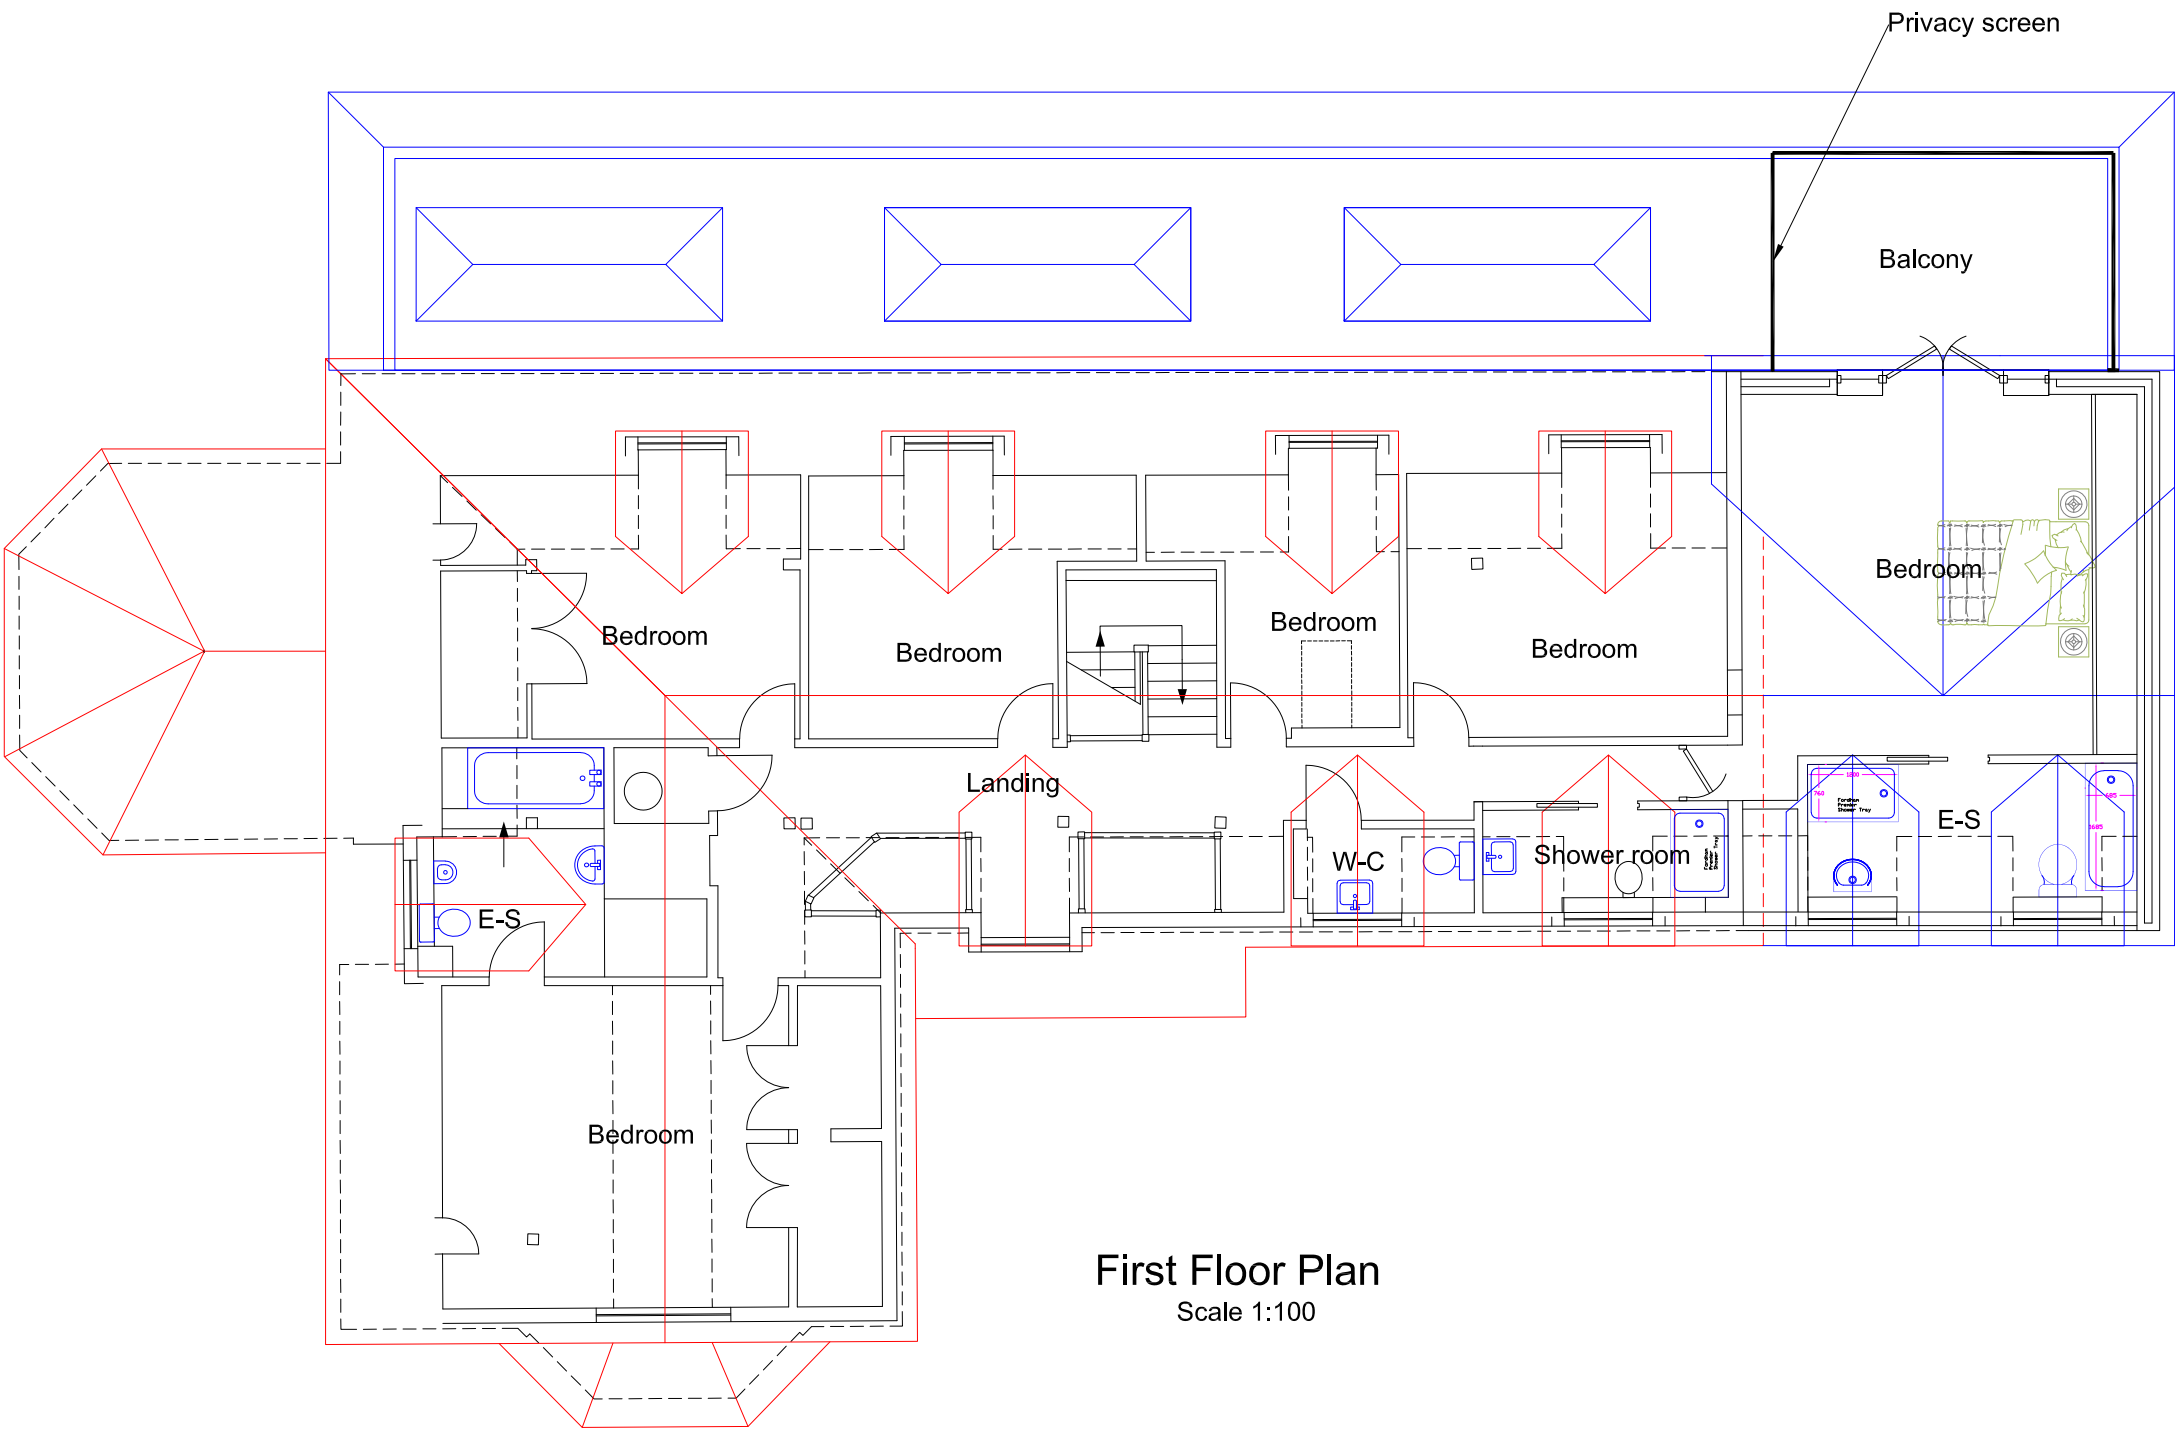

First Floor Plan
Scale 1:100

Scale 1:100
0 1 2 3 4 5 10

B			
A			
Date		Revisions	
Drawing Title. Proposed			
SITE ADDRESS Woodland View Winchester Road Fair Oak Eastleigh		CLIENT ADDRESS	
Scale. as noted		PAPER SIZE A1	
Date. January 2024		Drawn by. <i>RNS.</i>	
Sanders Design Services Ltd 95 Cedar Road Hythe Southampton SO45 3PX www.sandersdesignservices.co.uk info@sandersdesignservices.co.uk 023 8020 7195			
Drawing No col Sht 2		Revision x	

