




Proposed Gym

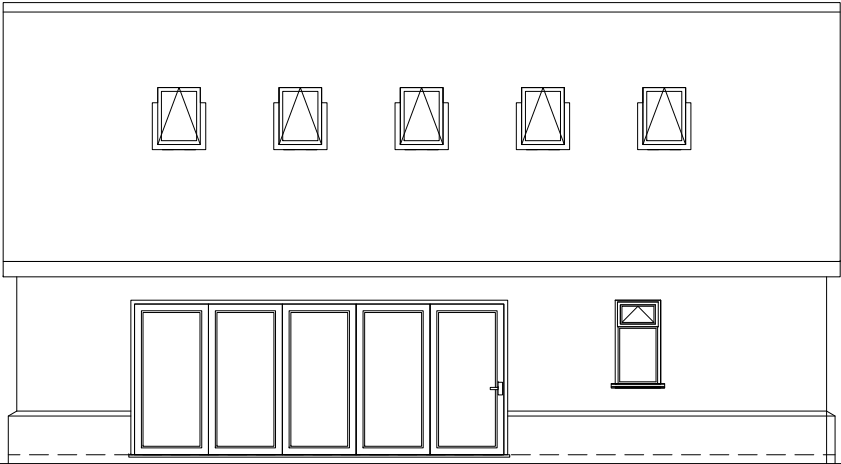


Front View
Scale 1:100

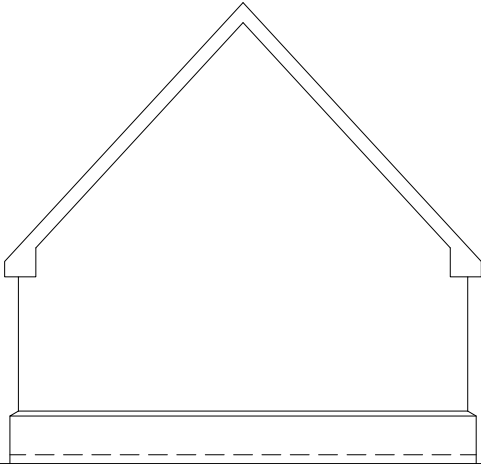


Side View
Scale 1:100

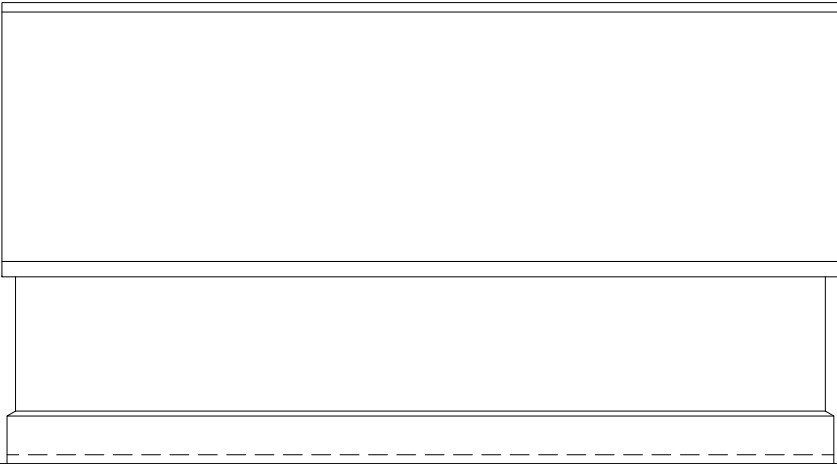


Rear View
Scale 1:100

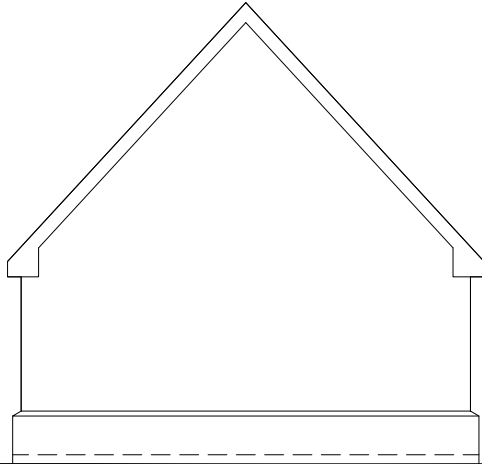

Side View
Scale 1:100

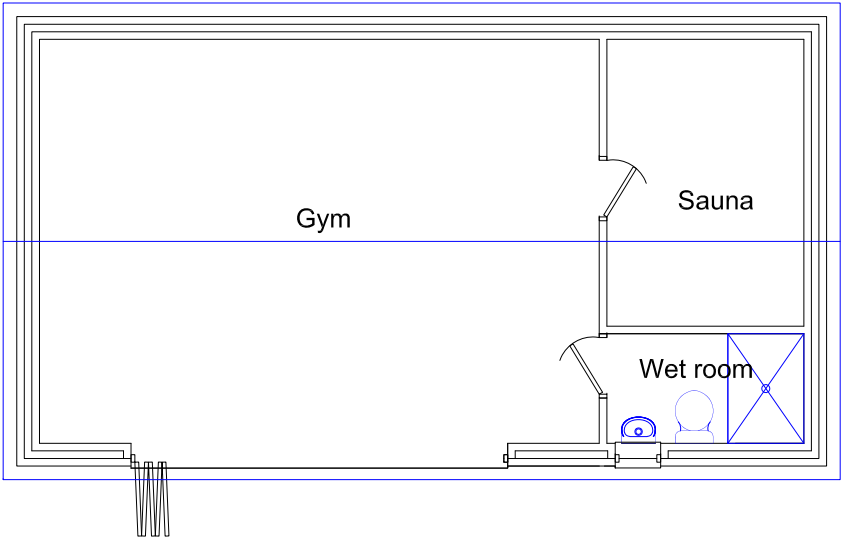


Ground Floor Plan
Scale 1:100

 


Roof Plan
Scale 1:100


Proposed Pool & Jacuzzi

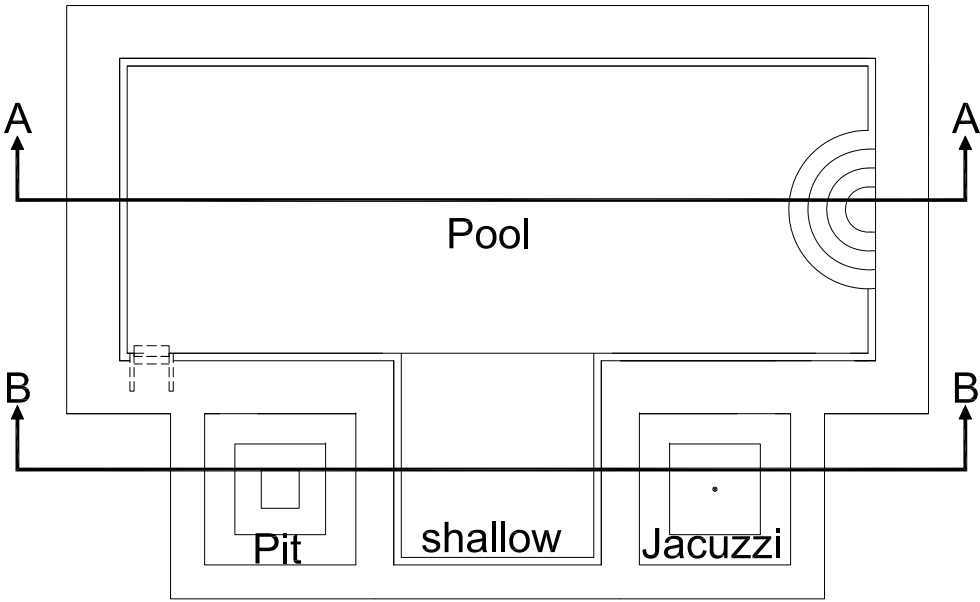

Plan on Pool
Scale 1:100

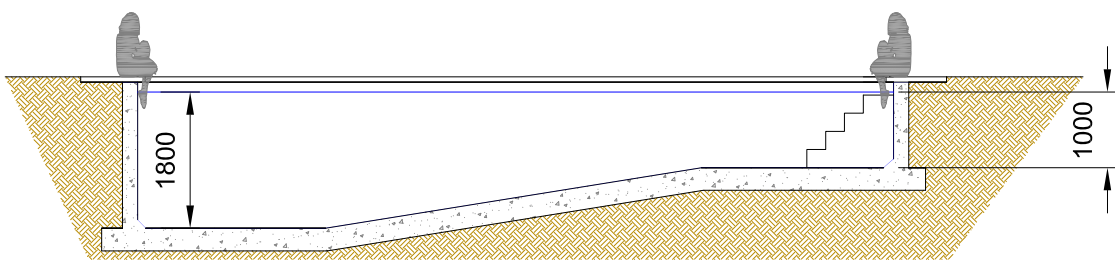


Section A A
Scale 1:100

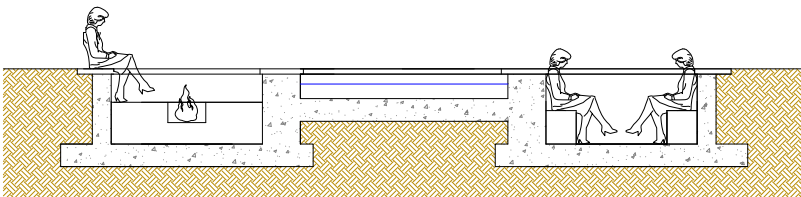

Section BB
Scale 1:100

Notes
All dimensions and details to be checked on site by builder prior to commencement of works.
This plan must not be acted upon Until it has been approved by the Local Authority.
Client to conform to party wall act of 1996 if required.

 

B		
A		
	Date	Revisions

Drawing Title.
Proposed Gym

SITE ADDRESS Woodland View Winchester Road Fair Oak Eastleigh SO50 7HD	CLIENT ADDRESS
---	----------------

Scale.	as noted	PAPER SIZE A2
Date.	January 2024	Drawn by. <i>R.N.S.</i>

Sanders Design Services Ltd

95 Cedar Road
Hythe
Southampton
SO45 3PX

www.sandersdesignservices.co.uk
info@sandersdesignservices.co.uk

023 8020 7195

Drawing No	col sht 6	Revision	x
------------	-----------	----------	---