



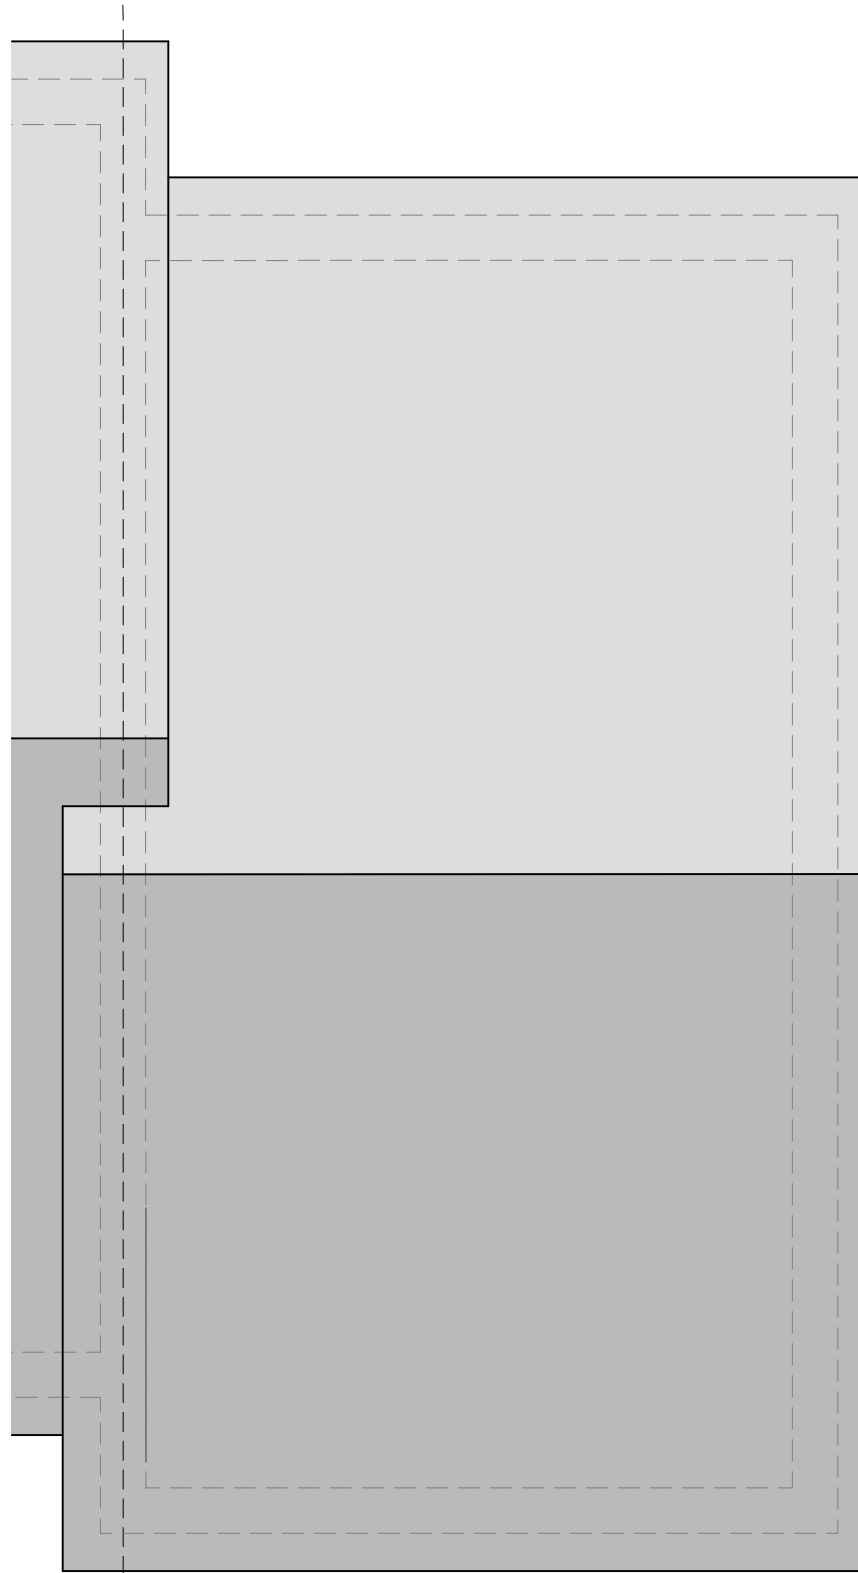


EXISTING ROOF PLAN
SCALE 1:50 @ A1 / 1:100 @ A3

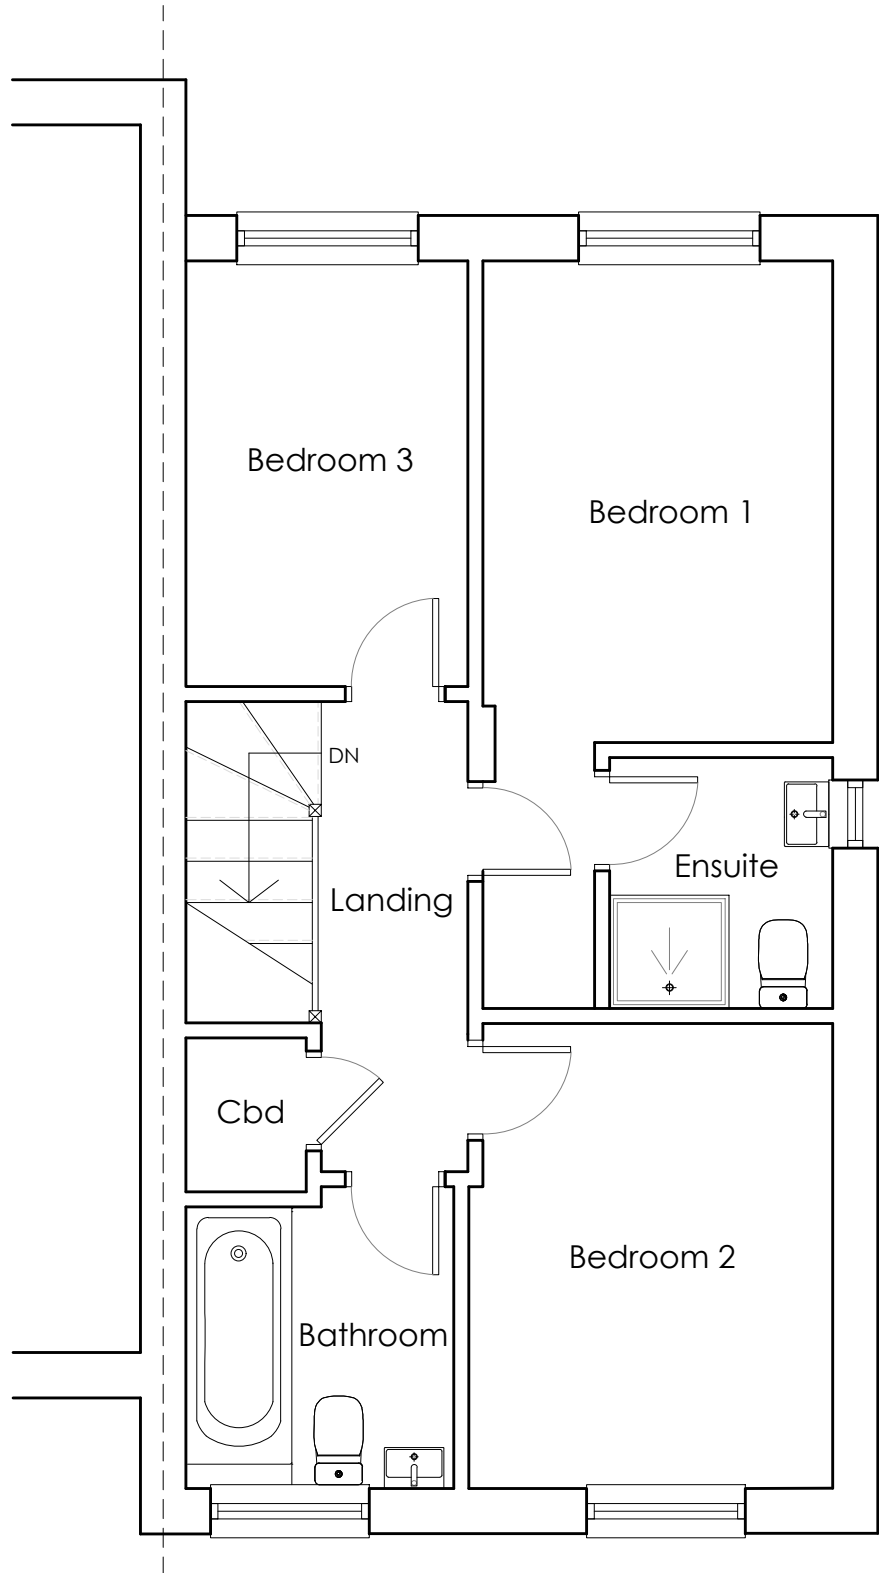


EXISTING FIRST FLOOR PLAN
SCALE 1:50 @ A1 / 1:100 @ A3




EXISTING FRONT ELEVATION
SCALE 1:50 @ A1 / 1:100 @ A3

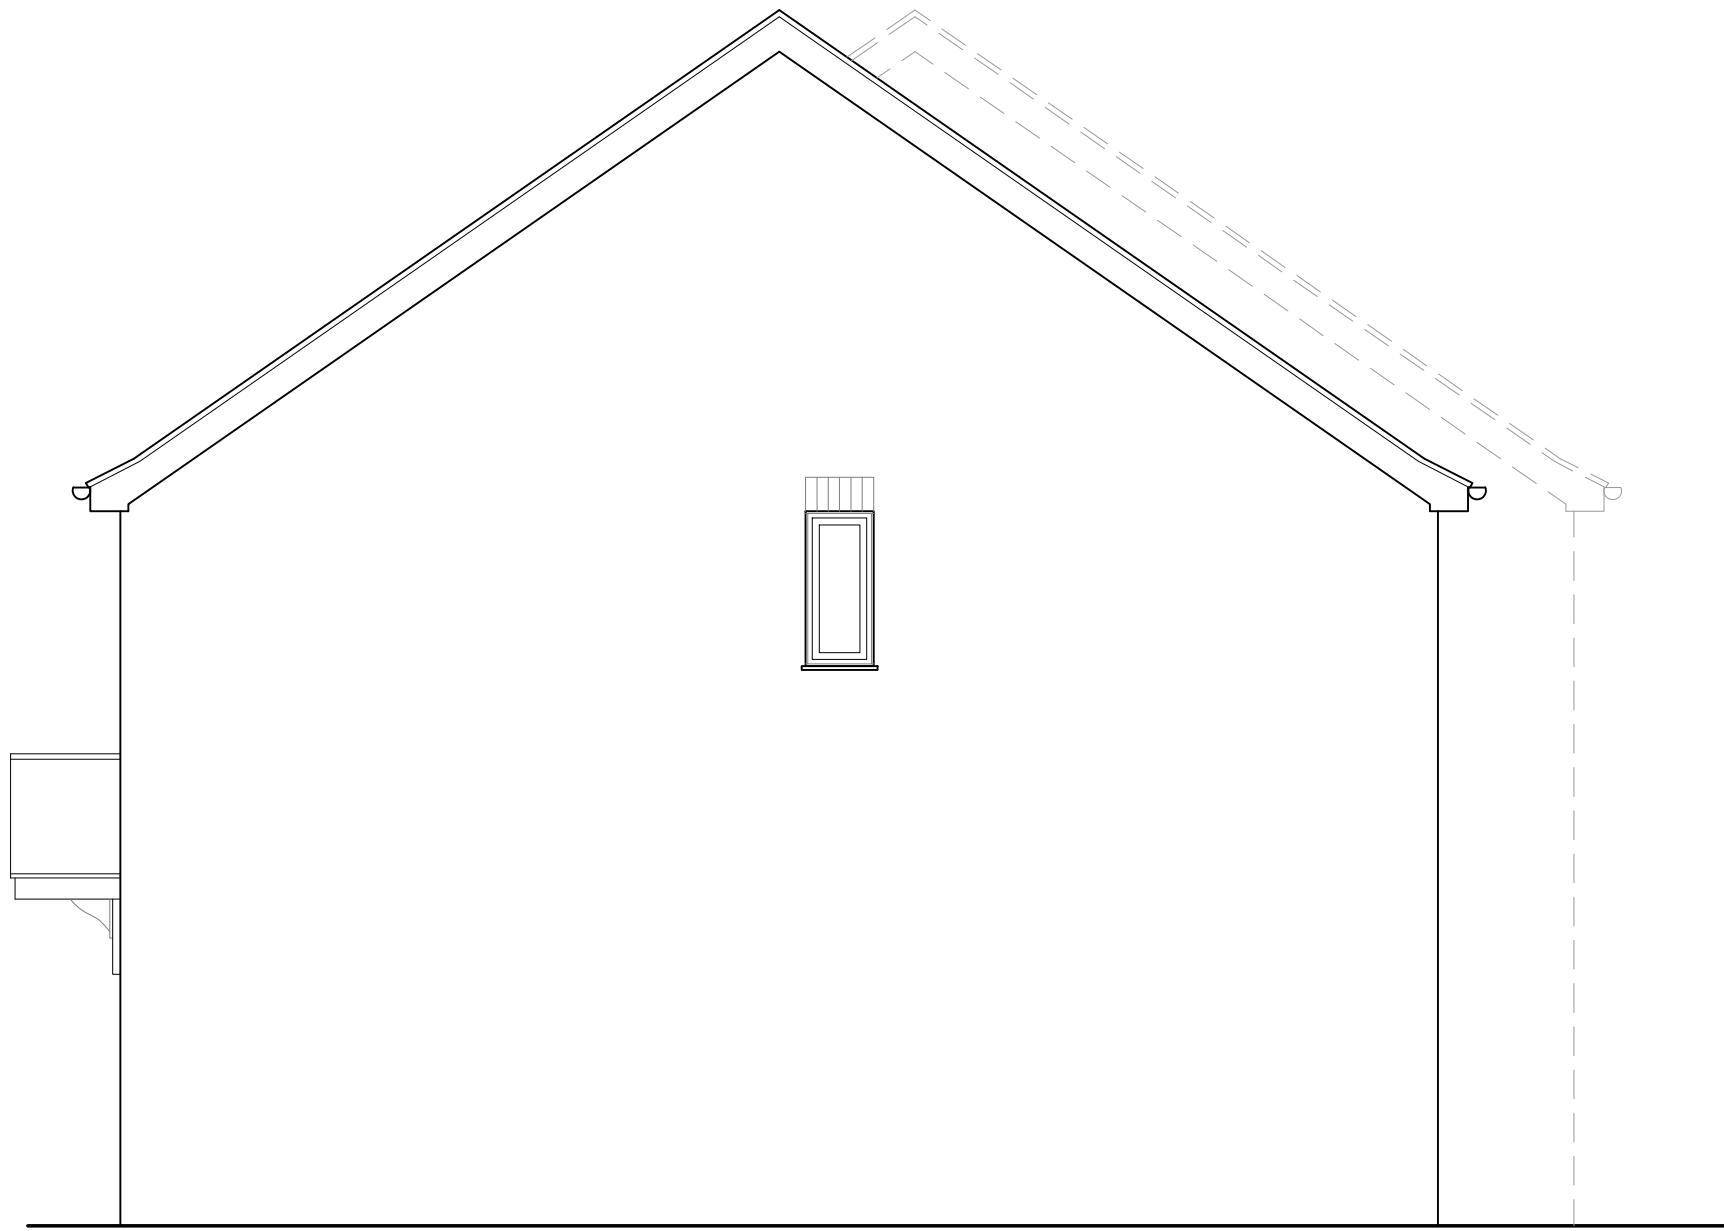


EXISTING SIDE ELEVATION
SCALE 1:50 @ A1 / 1:100 @ A3

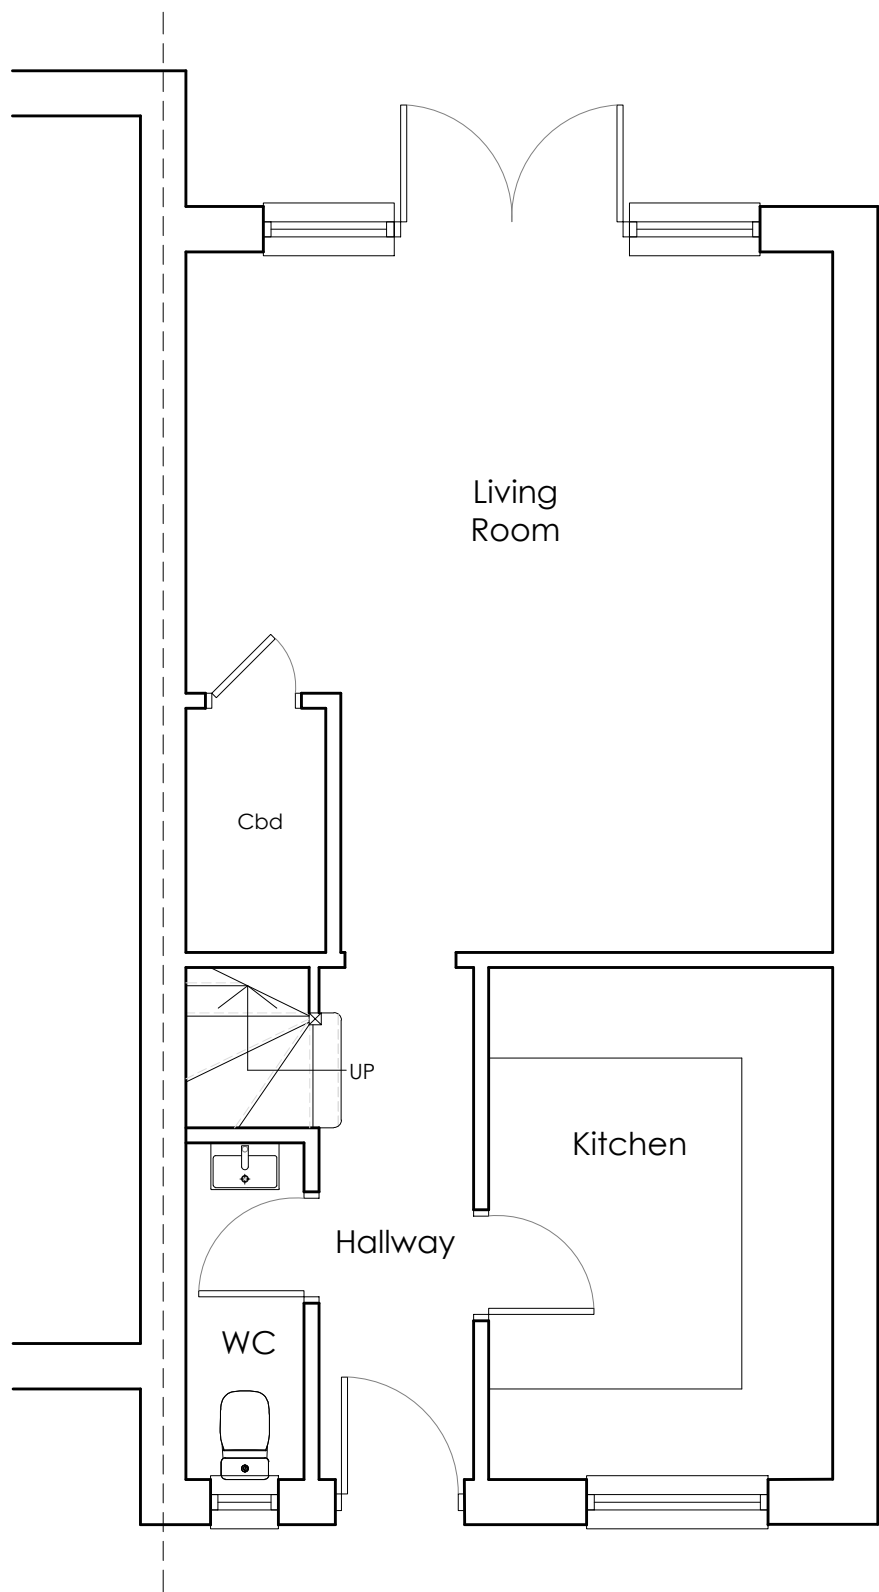


EXISTING GROUND FLOOR PLAN
SCALE 1:50 @ A1 / 1:100 @ A3

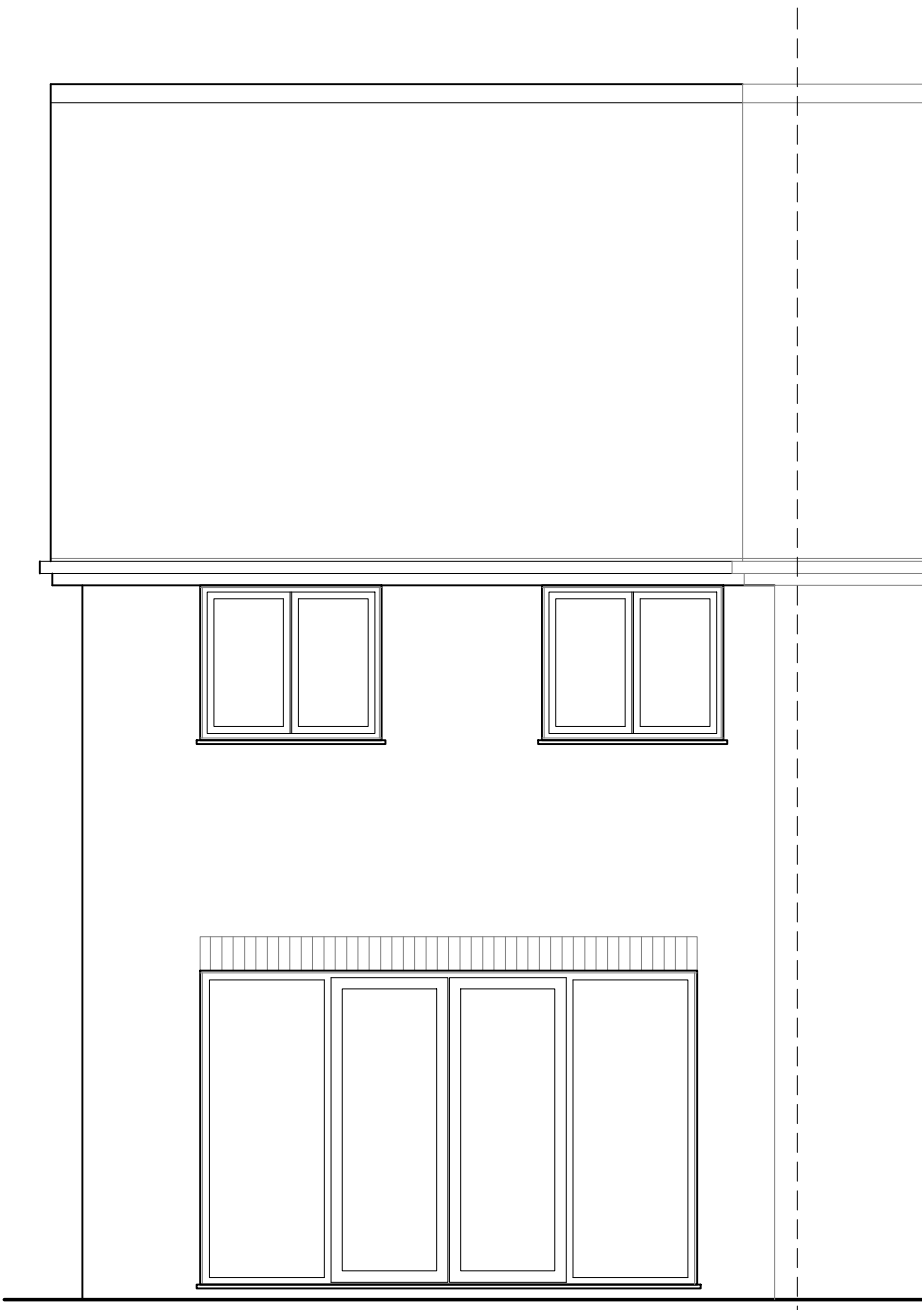

EXISTING REAR ELEVATION
SCALE 1:50 @ A1 / 1:100 @ A3

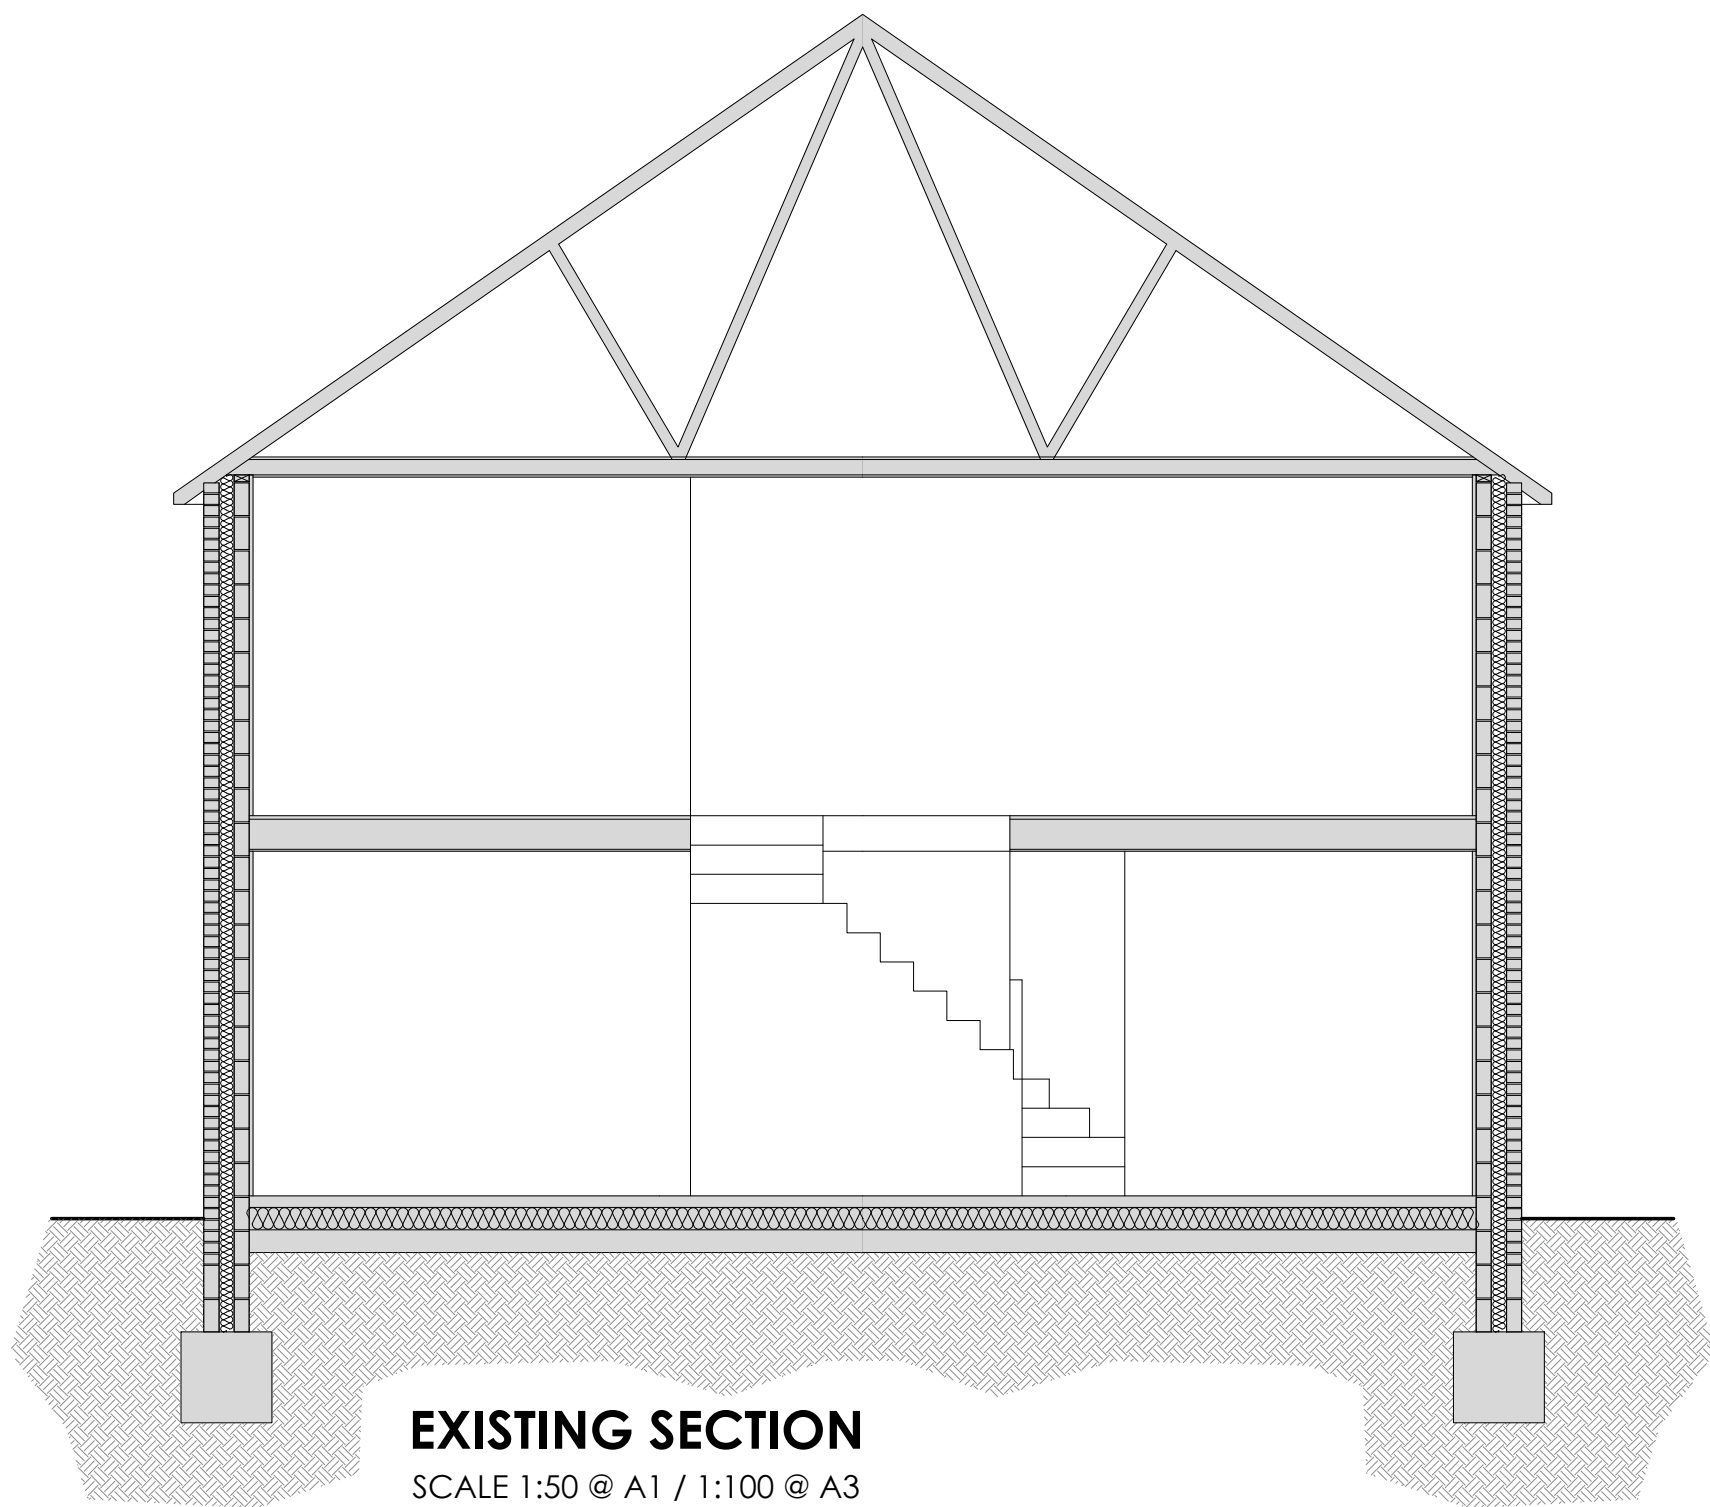

EXISTING SECTION
SCALE 1:50 @ A1 / 1:100 @ A3

 

NOTES

This drawing is the copyright of Hampshire Architecture Ltd ©. All rights reserved. Do not scale from this drawing except for planning purposes. Contractors, Sub Contractors and Suppliers are to check all relevant dimensions and levels of the site and building before commencing any third party drawings or building work. Any discrepancies should be recorded to Hampshire Architecture Ltd. Where applicable this drawing is to be read in conjunction with all the relevant consultants, suppliers and manufacturers drawings and information.

REV	DESCRIPTION	DATE	AUTHOR	CHK'D
-	-	-	-	-

PLANNING

HA

HAMPSHIRE

ARCHITECTURE

info@hampshirearchitecture.com | www.hampshirearchitecture.com

CLIENT

Mr & Mrs Cook

PROJECT

38A Wildern Lane

Hedge End

DRAWING

Existing Floor Plans, Elevations & Section

SCALE	DATE	AUTHOR	CHK'D
1:50 @ A1	Feb 26	HA	

JOB NO.	DRAWING NO.	REV
HA1009	003	P1