




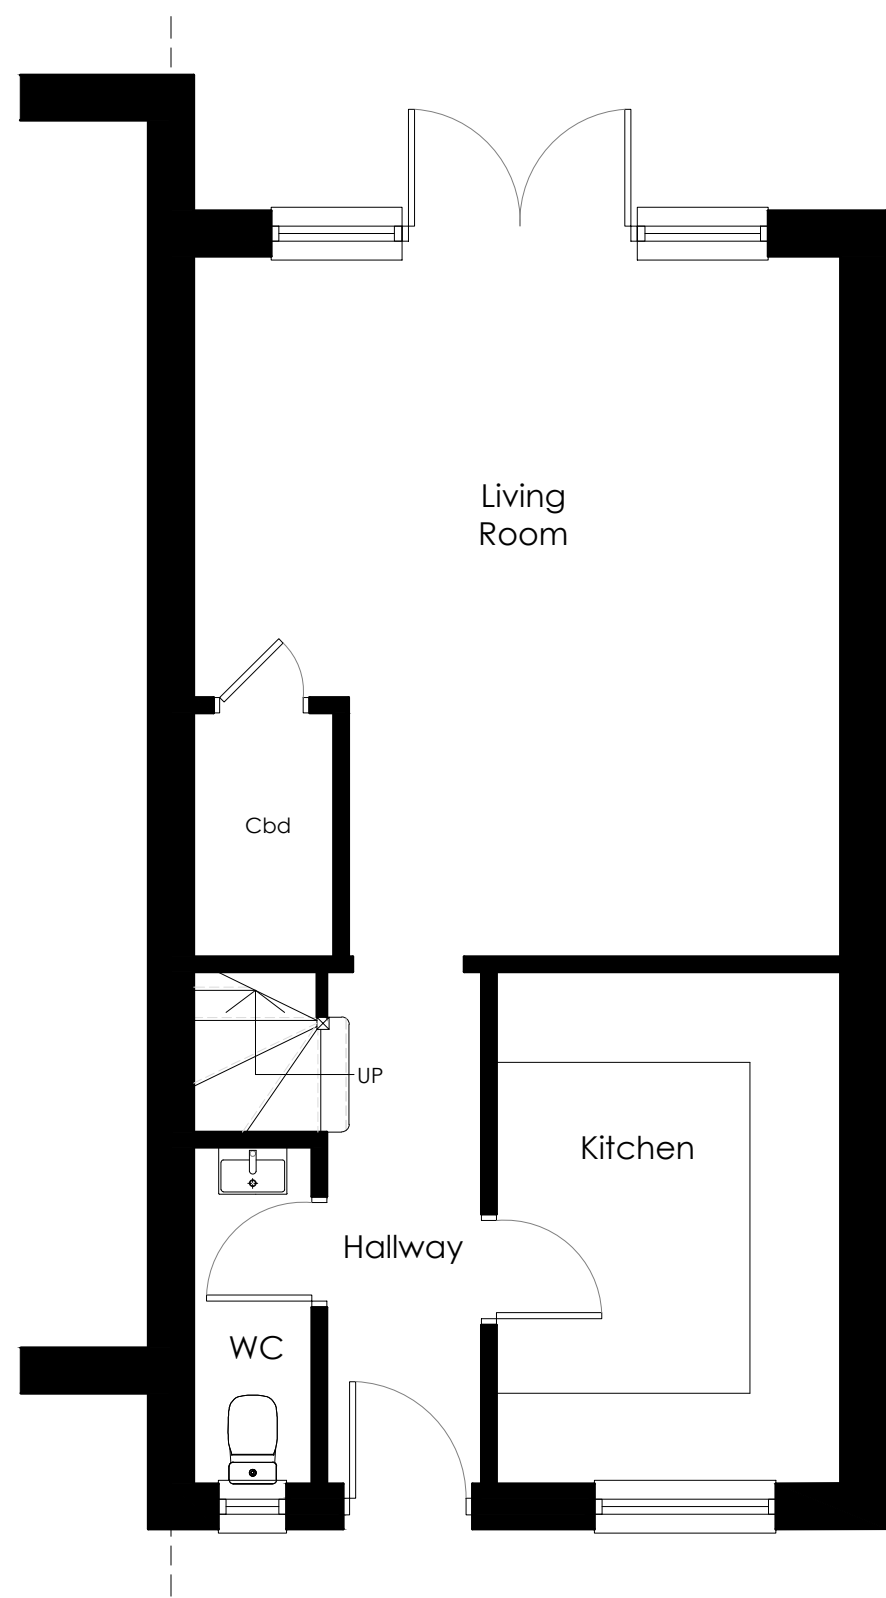


PROPOSED GROUND FLOOR PLAN
SCALE 1:50 @ A1 / 1:100 @ A3

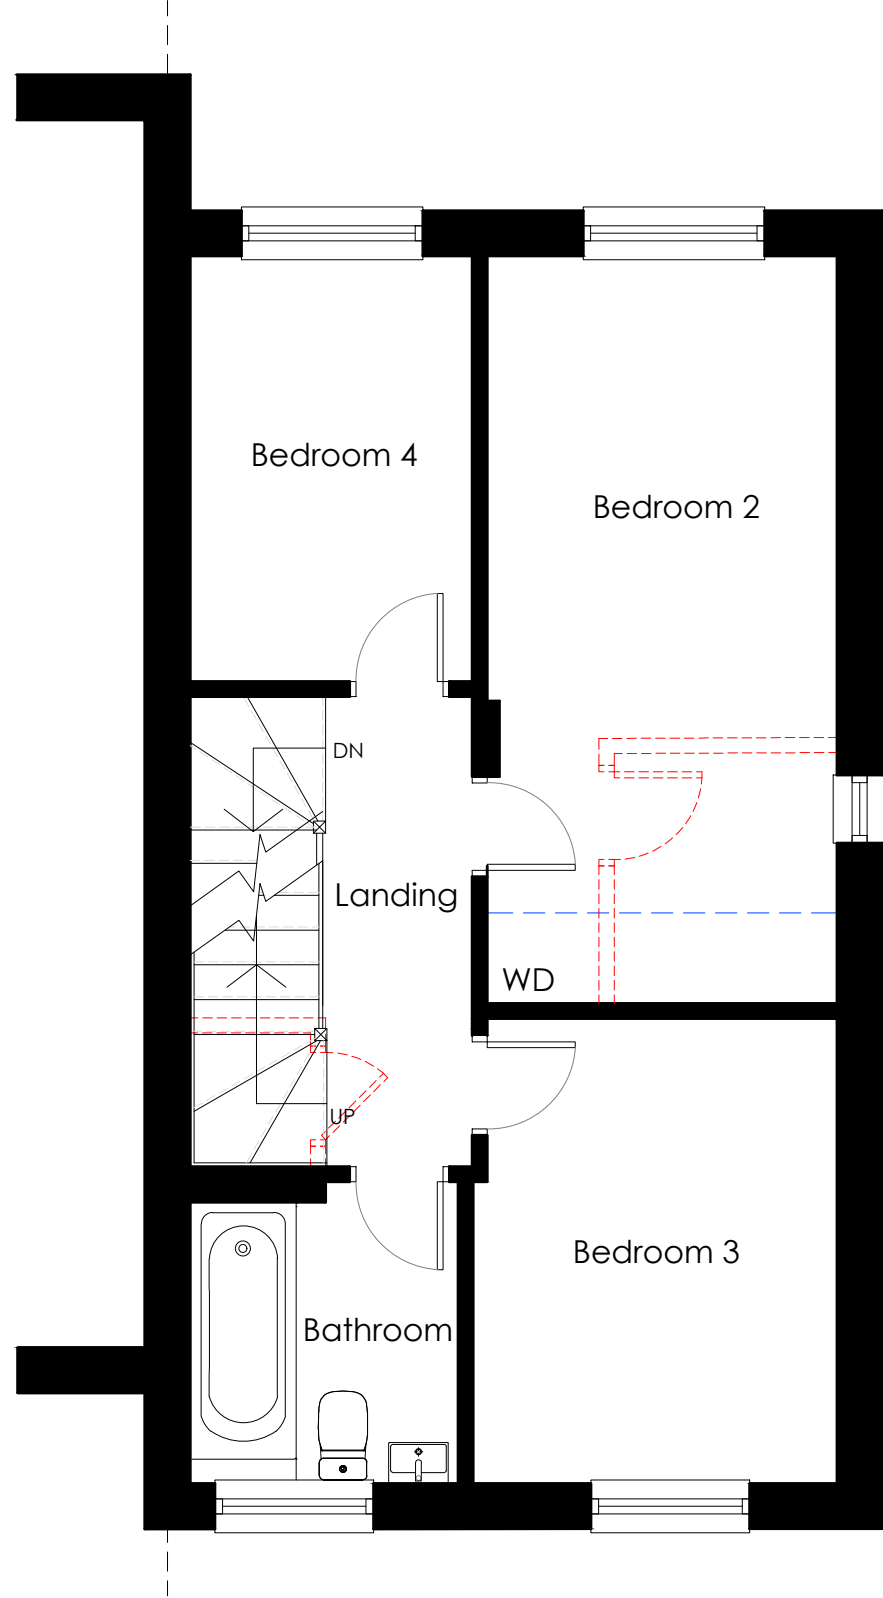

PROPOSED FIRST FLOOR PLAN
SCALE 1:50 @ A1 / 1:100 @ A3

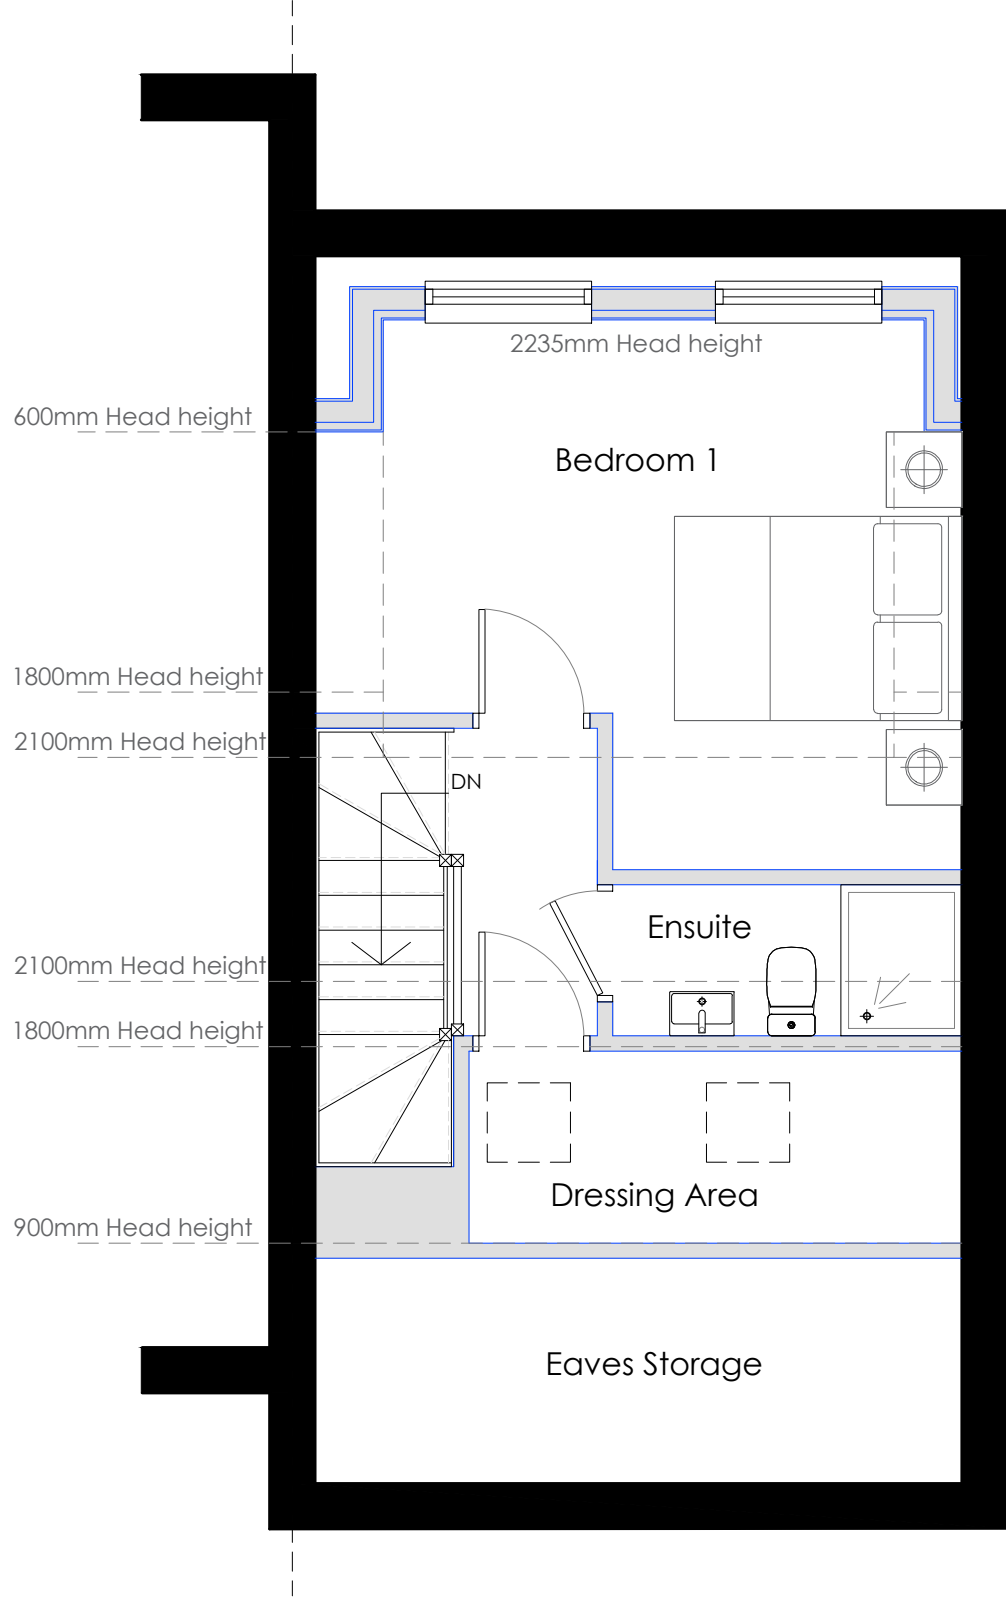


PROPOSED SECOND FLOOR PLAN
SCALE 1:50 @ A1 / 1:100 @ A3

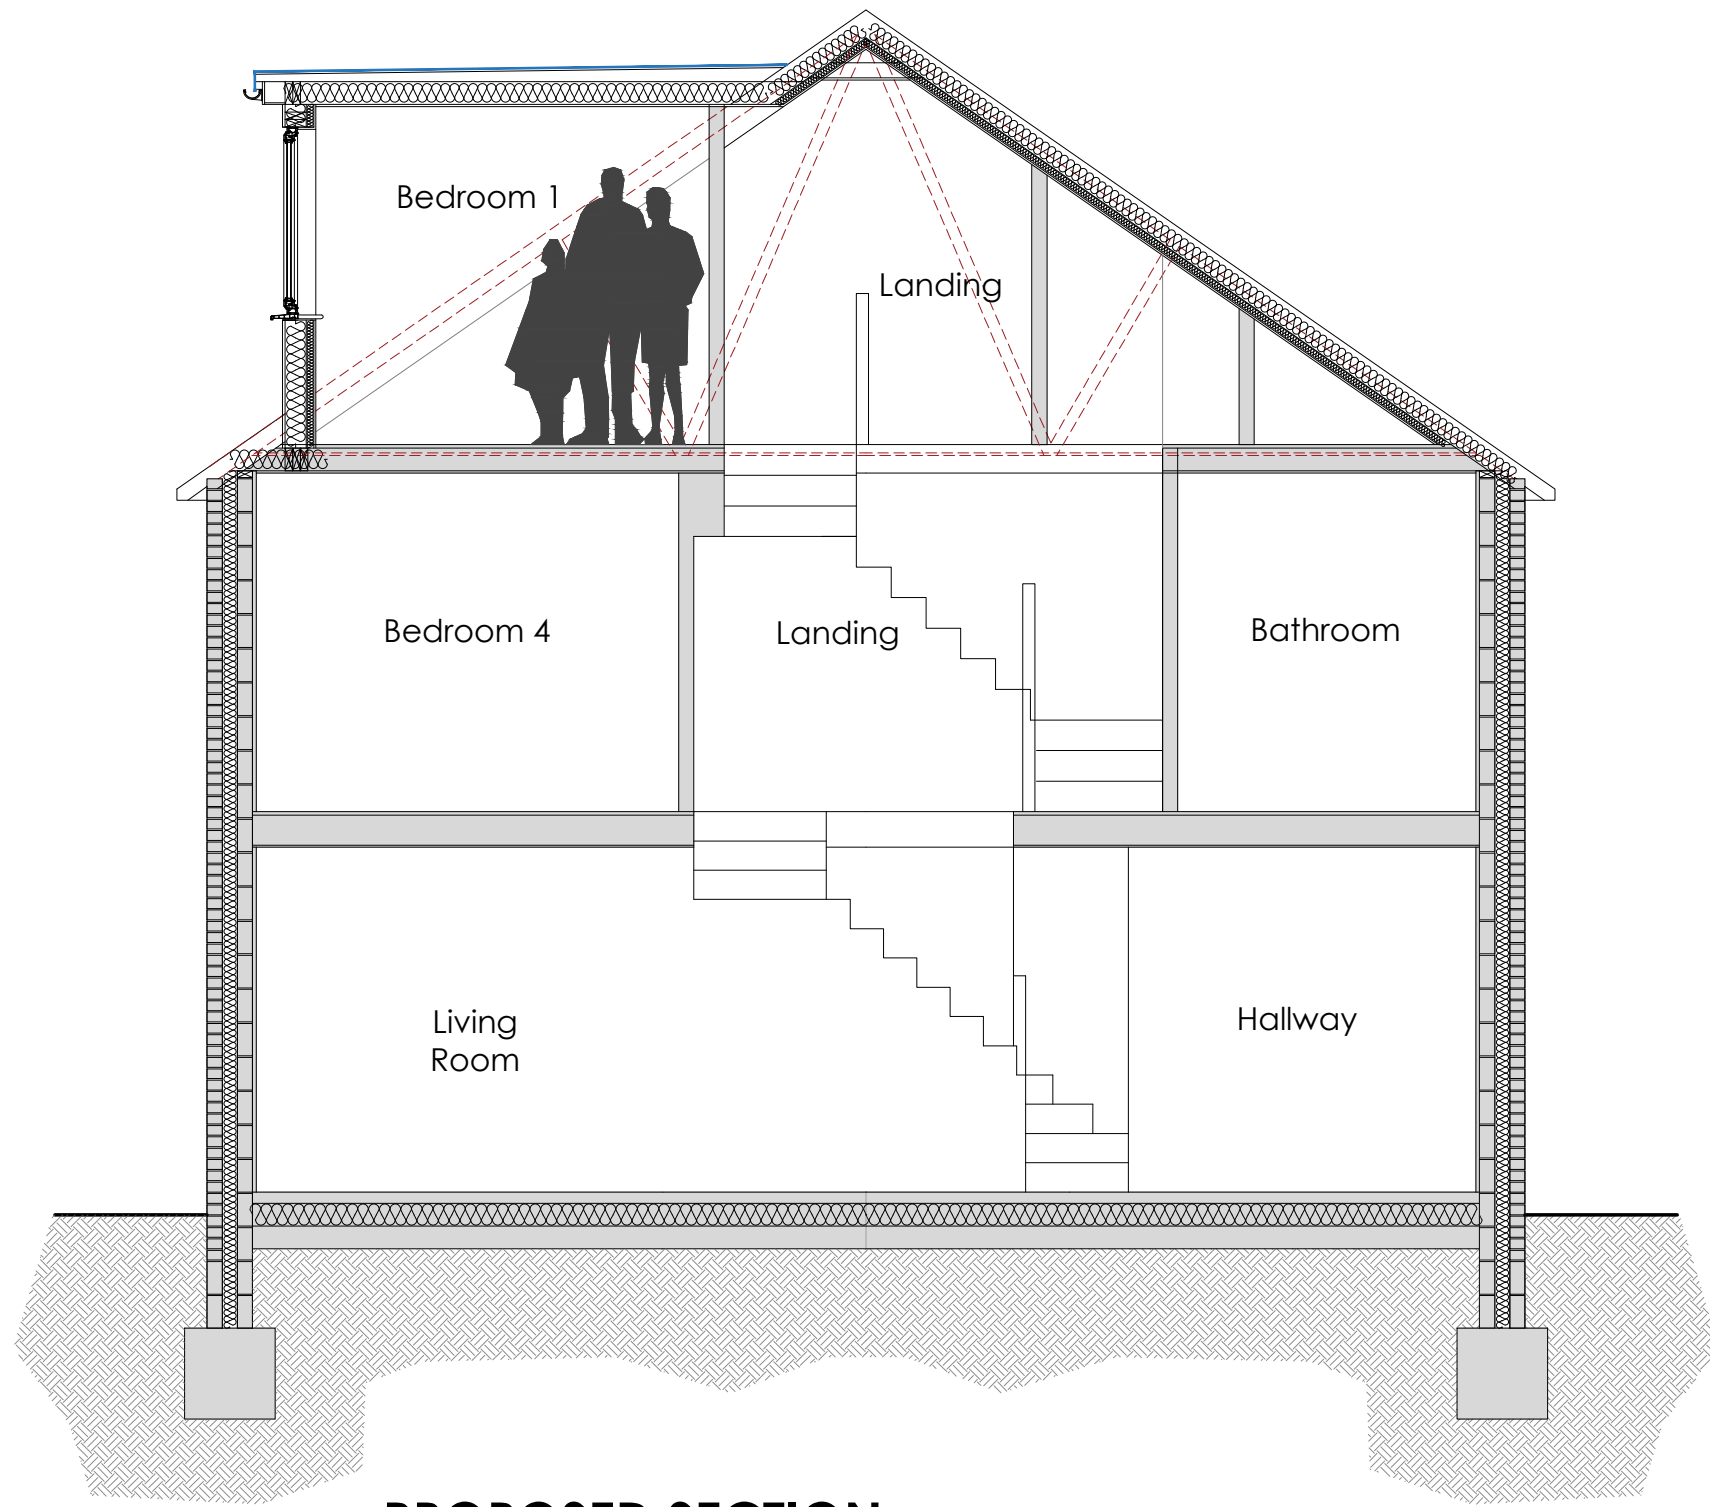


PROPOSED SECTION
SCALE 1:50 @ A1 / 1:100 @ A3




PROPOSED FRONT ELEVATION
SCALE 1:50 @ A1 / 1:100 @ A3

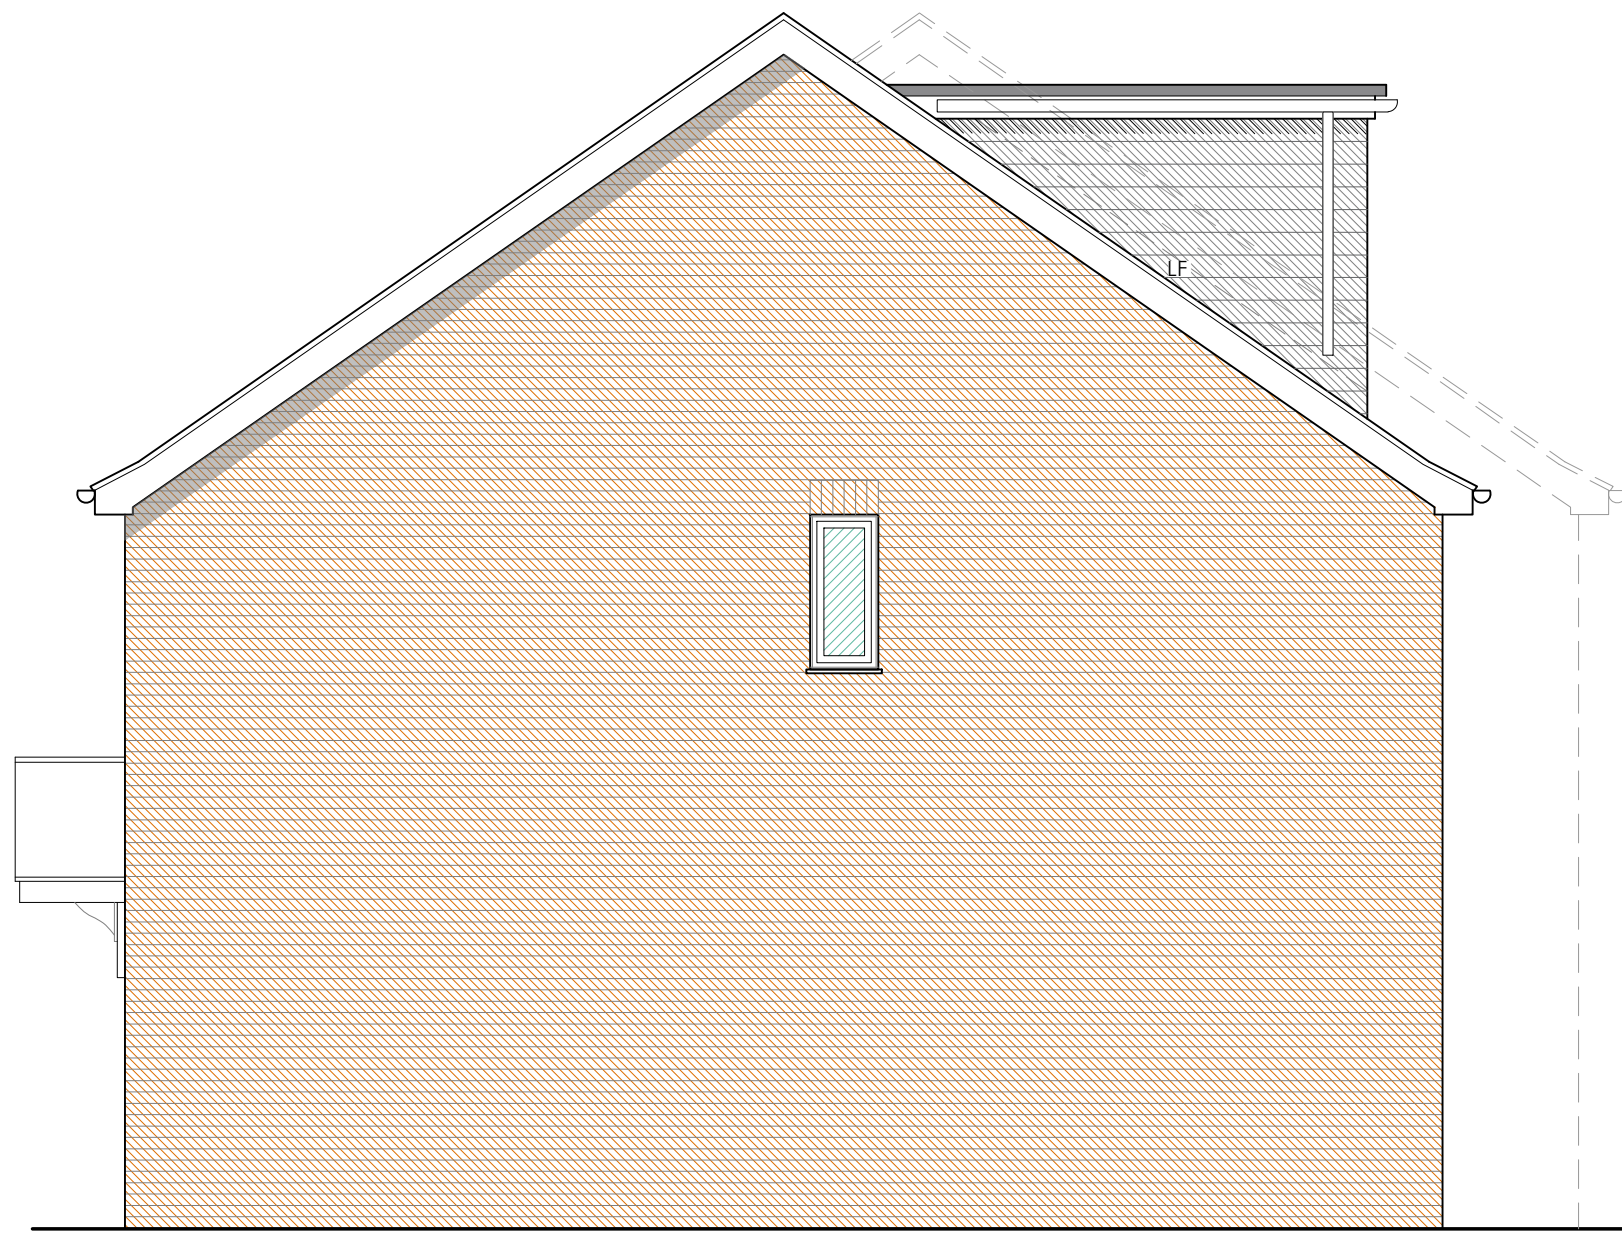

PROPOSED SIDE ELEVATION
SCALE 1:50 @ A1 / 1:100 @ A3

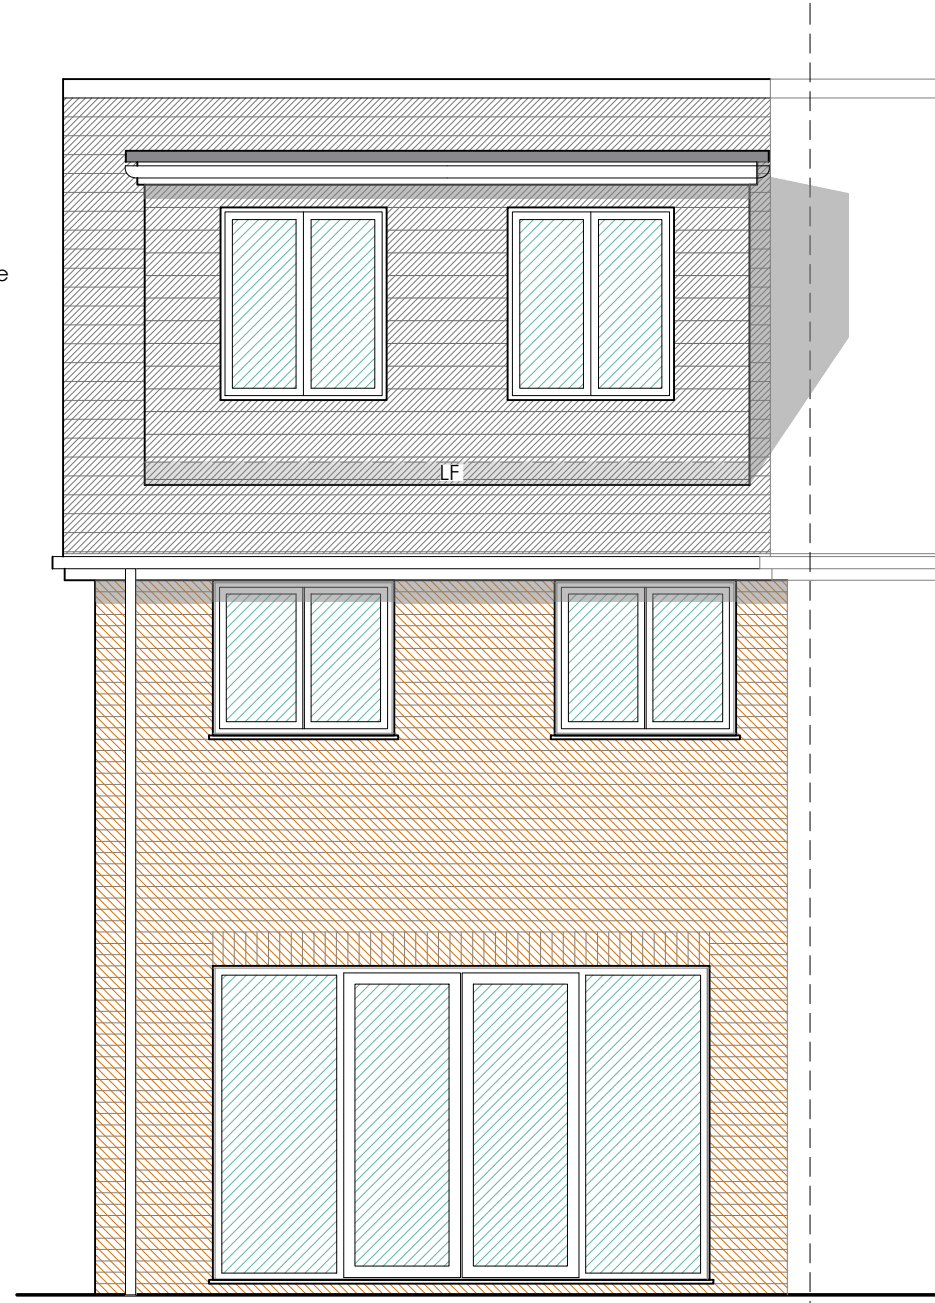

PROPOSED REAR ELEVATION
SCALE 1:50 @ A1 / 1:100 @ A3

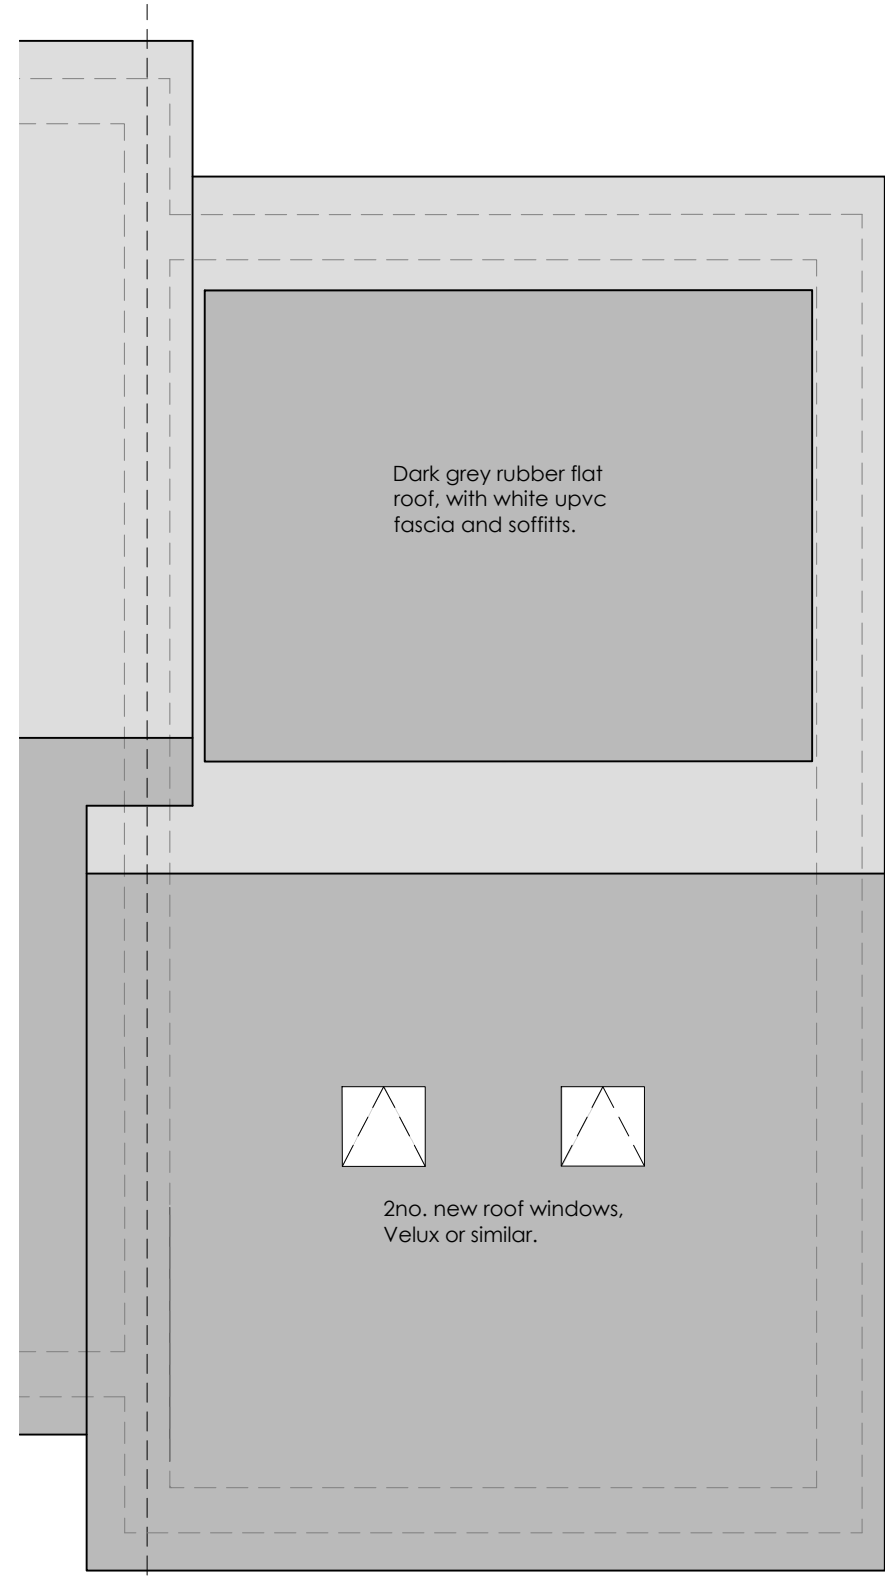

PROPOSED ROOF PLAN
SCALE 1:50 @ A1 / 1:100 @ A3

NOTES

This drawing is the copyright of Hampshire Architecture Ltd ©. All rights reserved. Do not scale from this drawing except for planning purposes. Contractors, Sub Contractors and Suppliers are to check all relevant dimensions and levels of the site and building before commencing any third party drawings or building work. Any discrepancies should be recorded to Hampshire Architecture Ltd. Where applicable this drawing is to be read in conjunction with all the relevant consultants, suppliers and manufacturers drawings and information.

REV	DESCRIPTION	DATE	AUTHOR	CHK'D
-----	-------------	------	--------	-------

PLANNING

HA
HAMPSHIRE
ARCHITECTURE

info@hampshirearchitecture.com | www.hampshirearchitecture.com

CLIENT
Mr & Mrs Cook

PROJECT
38A Wildern Lane
Hedge End

DRAWING
Proposed Floor Plans, Elevations
& Section

SCALE 1:50	DATE Feb 26	AUTHOR HA
---------------	----------------	--------------

JOB NO. HA1009	DRAWING NO. 004	REV P1
-------------------	--------------------	-----------

