



28 Hill Place



Bursledon, Hampshire, SO31 8AE

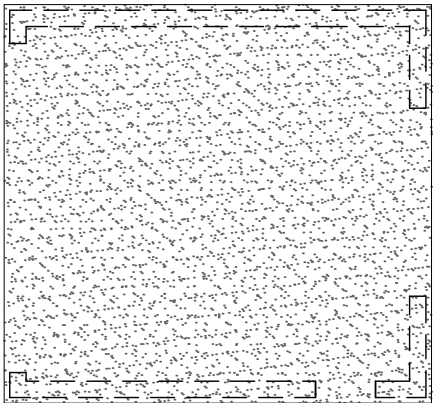

EXISTING ROOF PLAN
SCALE 1:100



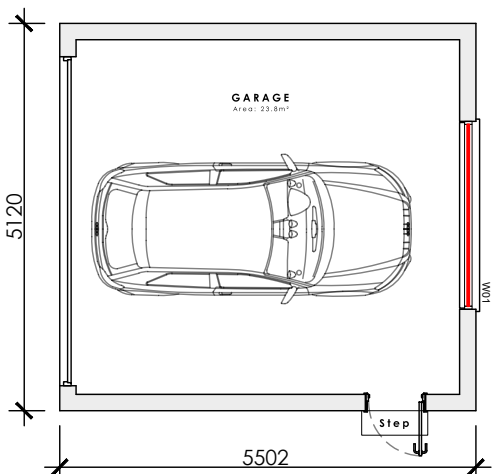


EXISTING PLAN
SCALE 1:100

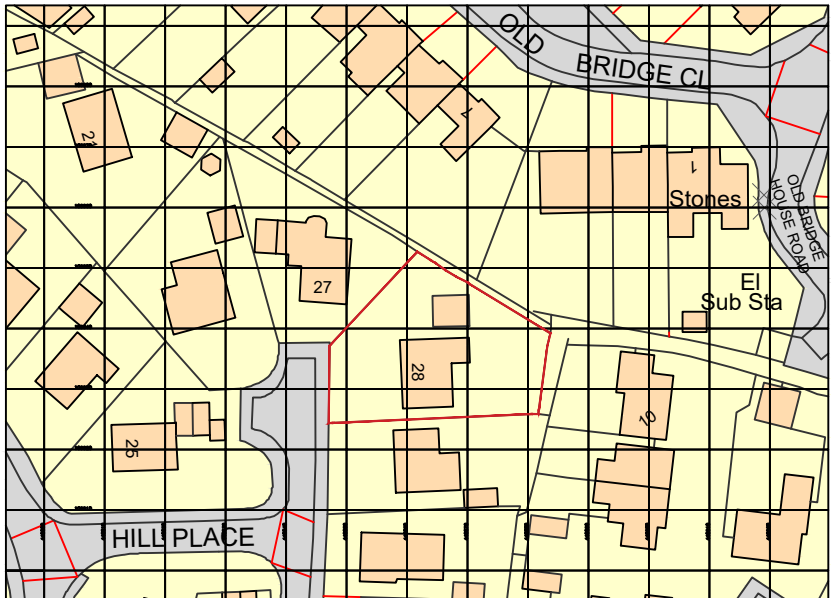 


Ordnance Survey, (c) Crown Copyright 2026. All rights reserved. Licence number 100022432

EXISTING LOCATION PLAN
SCALE 1:1250

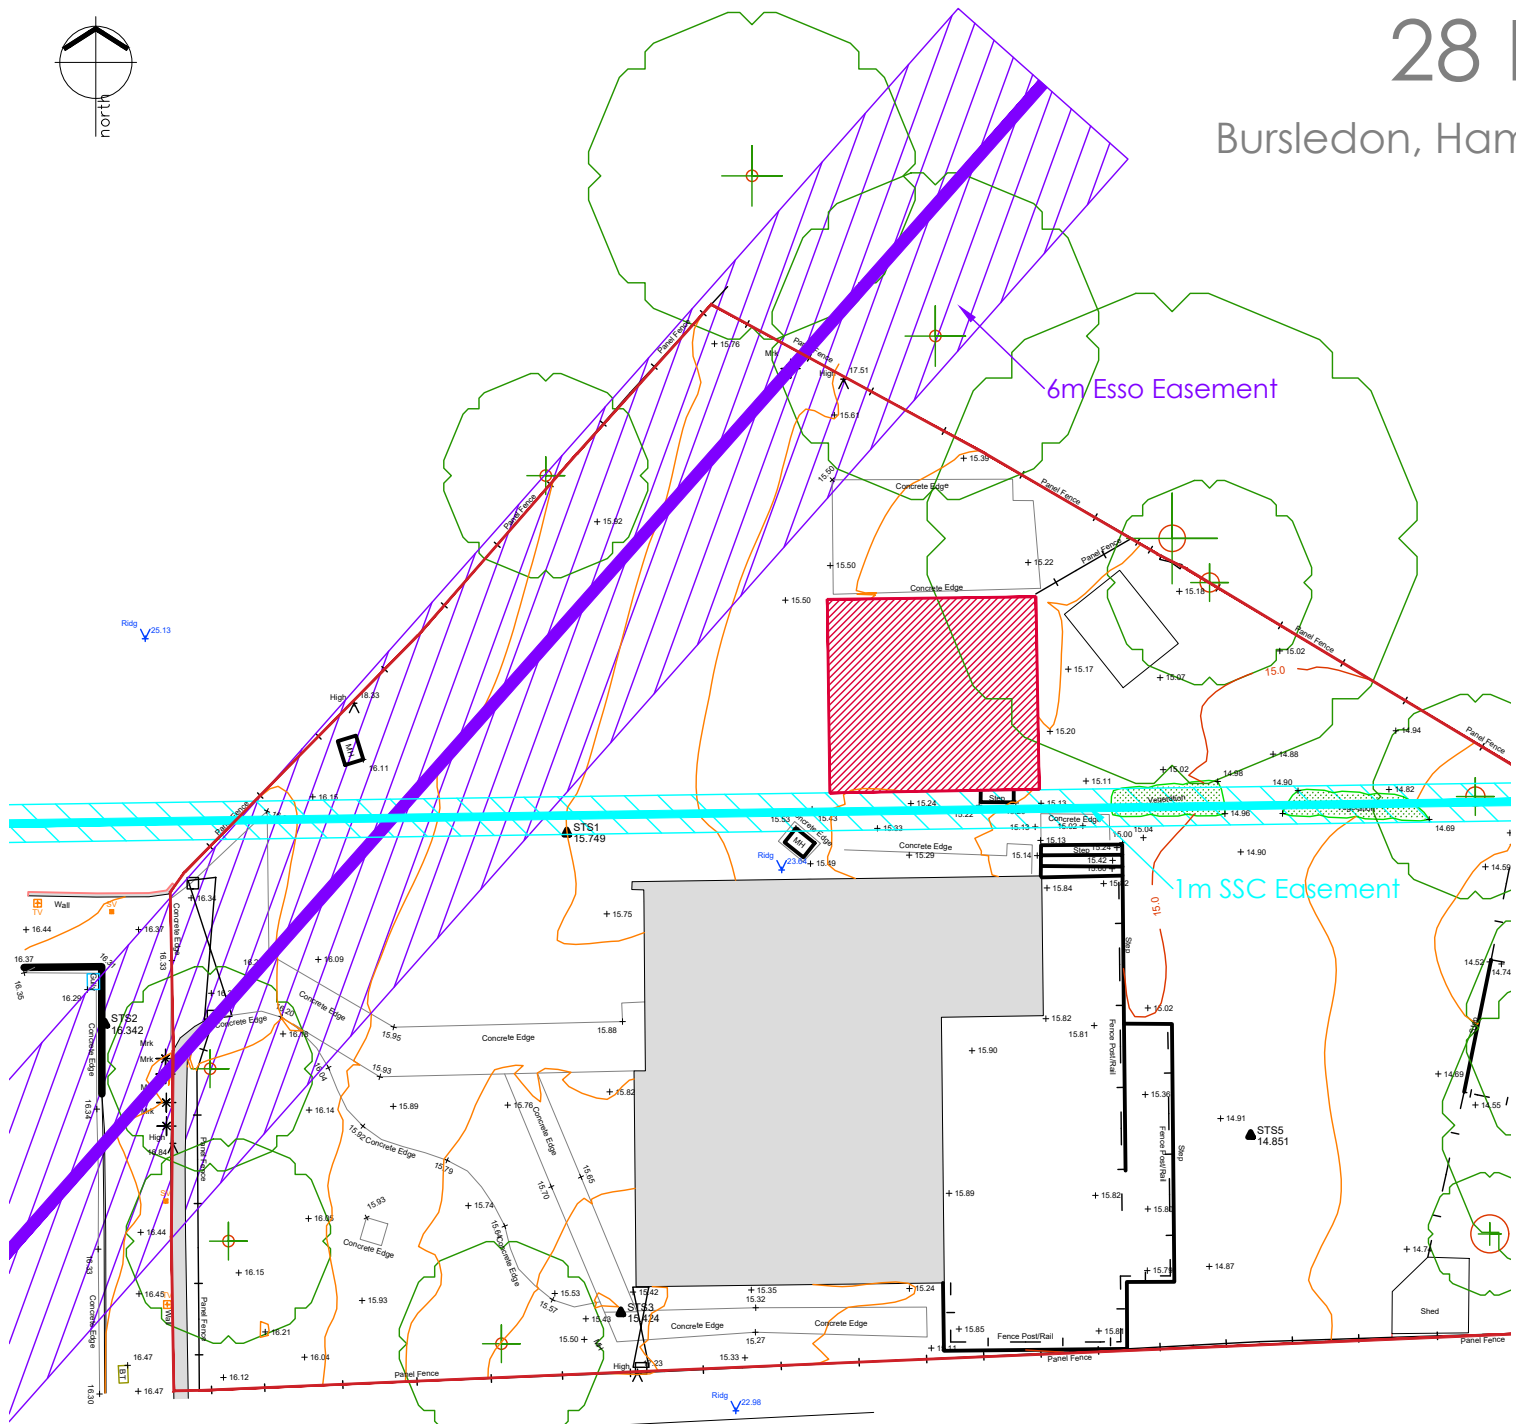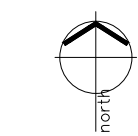 

EXISTING BLOCK PLAN
SCALE 1:200

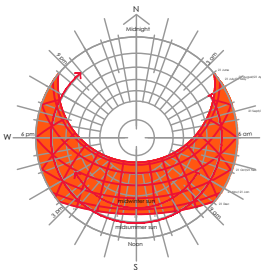

Rev.	Date	Details	Drawn	Checked
A	23/02/24	Revised following planners comments for validation	JB	AV
/	11/02/24	Planning Issue	JB	AV

Project/Client:		Project No:	
28 Hill Place,		PRO214	
Bursledon,		Dwg No:	
Hampshire,		E-001	
SO31 8AE		Rev:	
Drawing:		A	
Existing Plans		Scale:	
		Labelled @A3	
Drawn By:		Date:	
HS		Jan 26	
Checked By:		Date:	
AV		Jan 26	



Leicestershire Office: Unit 6, Brook Park Gaddesby Lane, Rearsby, LE7 4ZB
Devon Office: 1 Devon Square, Newton Abbot, TQ12 2HN
Central Office: 176 King Street, London, W6 0RA

T: +44 (0)333 577 0809 E: projects@plg.uk
www.plg.uk

Registered Office: Venture House, 27-29 Glasgow Street, London W1B 5DP. Registered Number: 08048920
STANDARD NOTES:
• This drawing exceeds quantity taken in any way, the building designers are to be informed before works initiated.
• Only figured dimensions to be taken from this drawing. Do not scale off this drawing.
• Drawing based on Ordnance Survey and/or existing record drawings - design and drawing content subject to site survey, structural survey, site investigations, planning and statutory requirements and approvals.
• PLG Consultants Ltd retain the copyright of the design, scheme and ownership of the drawings.
• Drawings to be read in conjunction with structural engineers drawings.
• Any omissions to be reported to and clarified with client prior to commencement.
• All works to comply with current regulations, British standards etc.
• Verify dimensions, levels and existing structure on site prior to commencement.
• The builder is responsible for serving party wall notices should they be necessary prior to commencement.
• Valid drawings submitted to building control are subject to additional information required by Building control which could have a significant cost or additional works to be done on site.
• All works commenced prior to Building Regulation Approval are created out of the client's risk.
• ALL DIMENSIONS TO BE DOUBLE CHECKED ON SITE PRIOR TO SETTING OUT