



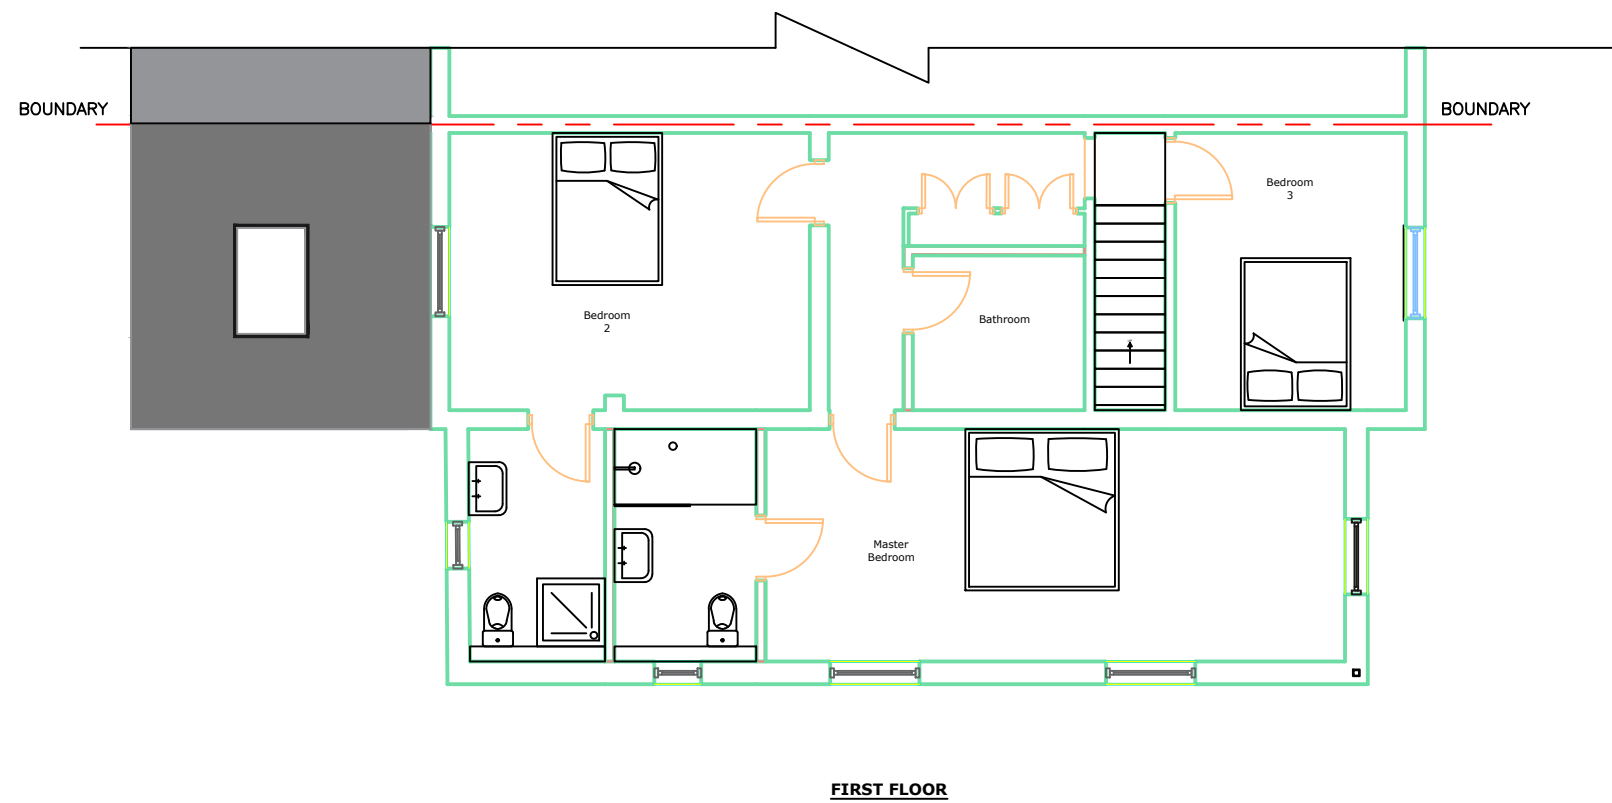

Scale 1:100

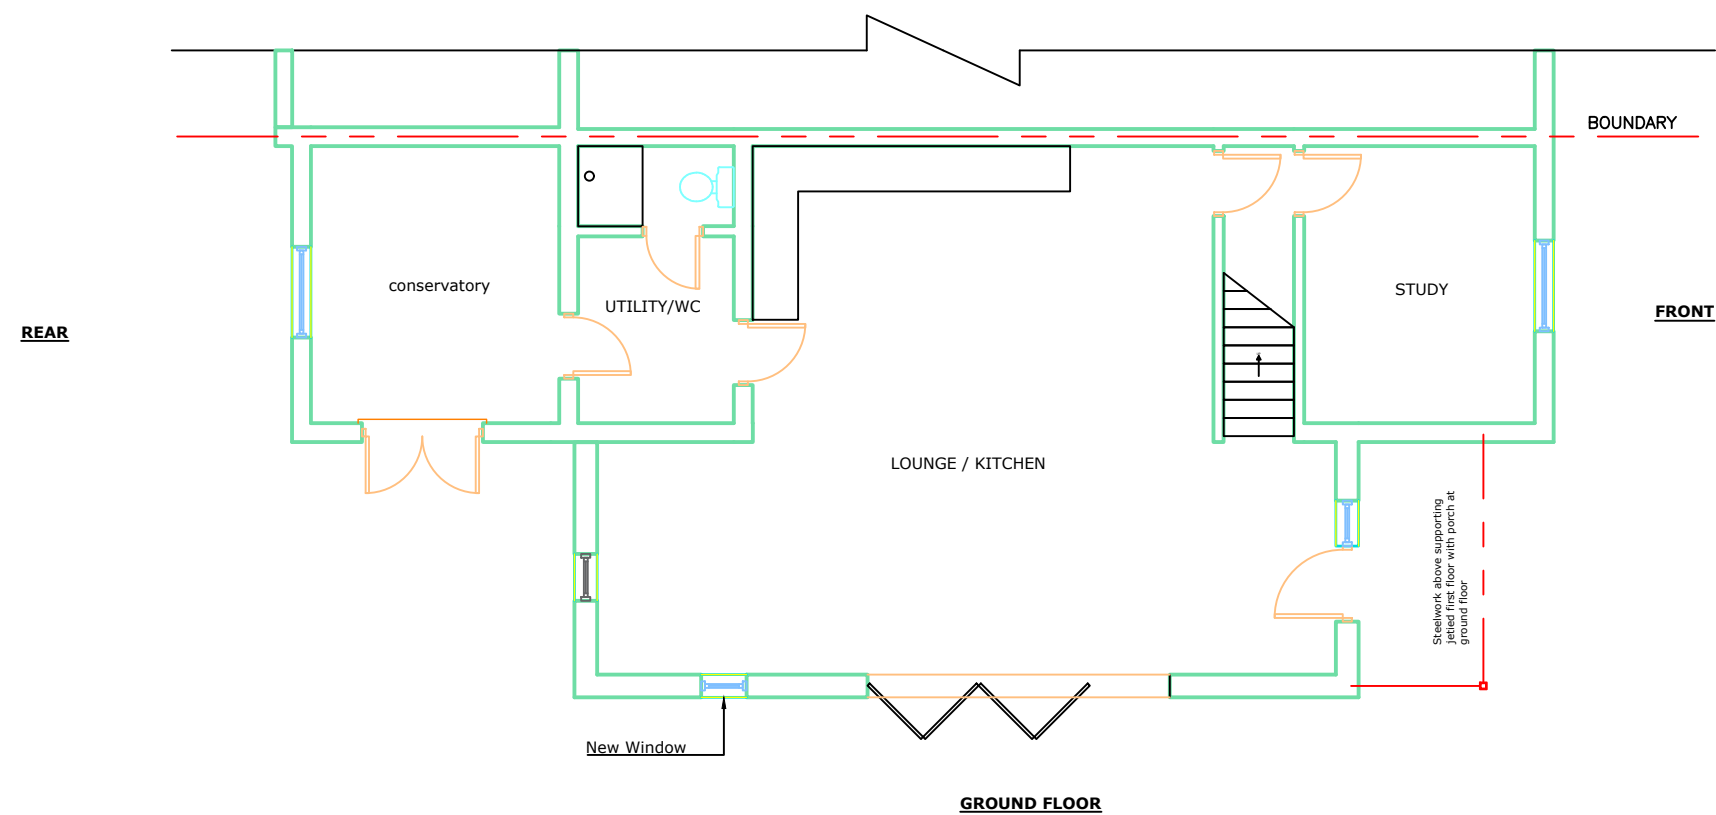

D. A. Associates

Avebury House
St Peter St
Winchester
SO23 8BN

Tel. 07947 499279
Email: dave@daassociates.biz

Drawn.	DA	Date.	17.10.25	Scale.	1:100 (A3)
Project.	2 Heath Cottages			Title.	Proposed Floor Plans
Drwg No.	25/903/A111			Rev.	B

B	Bedroom window added as shown on Elevation			24.02.26	DA	
A	Roof & first floor changes			22.01.26	DA	
Rev	Revision note			Date	Drwn	Chkd