



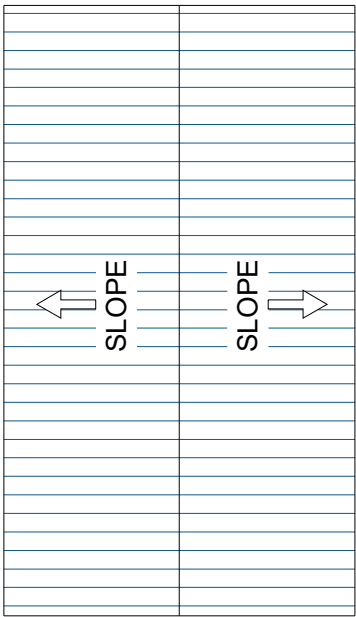

PROPOSED LOFT FLOOR PLAN
SCALE: 1:100

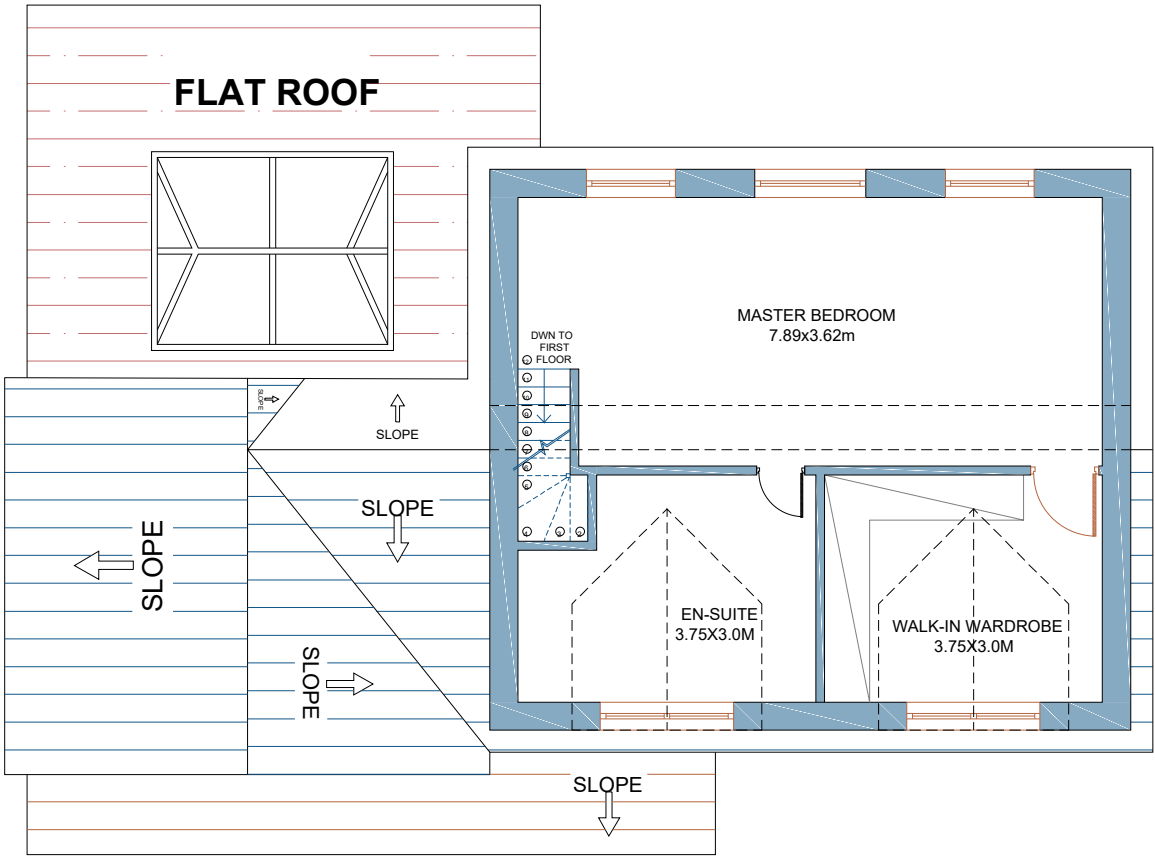

Date: 29-01-2026

SCALE: 1-100@A3

Client Name and Address:
Elixir
Church_Hill_Southampton_SO30
3AU_UK

Project Description:
LOFT CONVERSION

Drawing Title: PLANNING

DRAWING HISTORY		
DATE	REV#	DESCRIPTION

	STRUCTURE TO BE DEMOLISHED
	EXISTING STRUCTURE
	PROPOSED STRUCTURE
	PROPOSED DOOR & WINDOW
	SHARED WALL

Consultant's Stamp:

Sheet Title: FLOOR PLAN

Sheet No. A011

Drawn by: A-A-M
Checked by: A-Z