


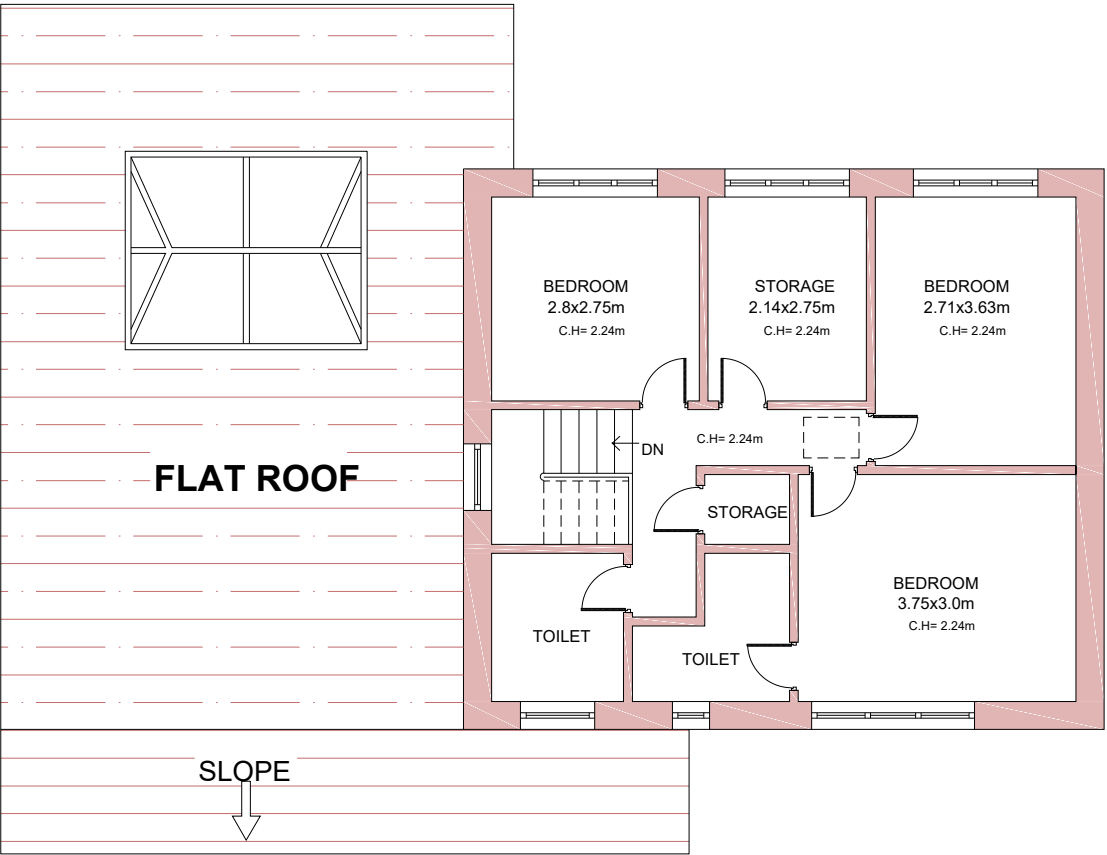

EXISTING FIRST FLOOR PLAN
SCALE: 1:100



CONSULTANTS:



Hampshire Build

© Hampshire Build Ltd 2024.
All rights reserved. These drawings are the property of Hampshire Build and may not be reproduced, copied or used for any purpose other than the specific project commissioned without written permission from Hampshire Build Ltd.

Date:
29-01-2026

SCALE:
1-100@A3

Client Name and Address:

Elixir
Church_Hill_Southampton_SO30
3AU_UK

Project Description:

LOFT CONVERSION

Drawing Title:
PLANNING

DRAWING HISTORY		
DATE	REV#	DESCRIPTION

-  STRUCTURE TO BE DEMOLISHED
-  EXISTING STRUCTURE
-  PROPOSED STRUCTURE
-  PROPOSED DOOR & WINDOW
-  SHARED WALL

Consultant's Stamp:

Sheet Title: FLOOR PLAN

Sheet No. A002

Drawn by: A-A-M	Checked by: A-Z
--------------------	--------------------