



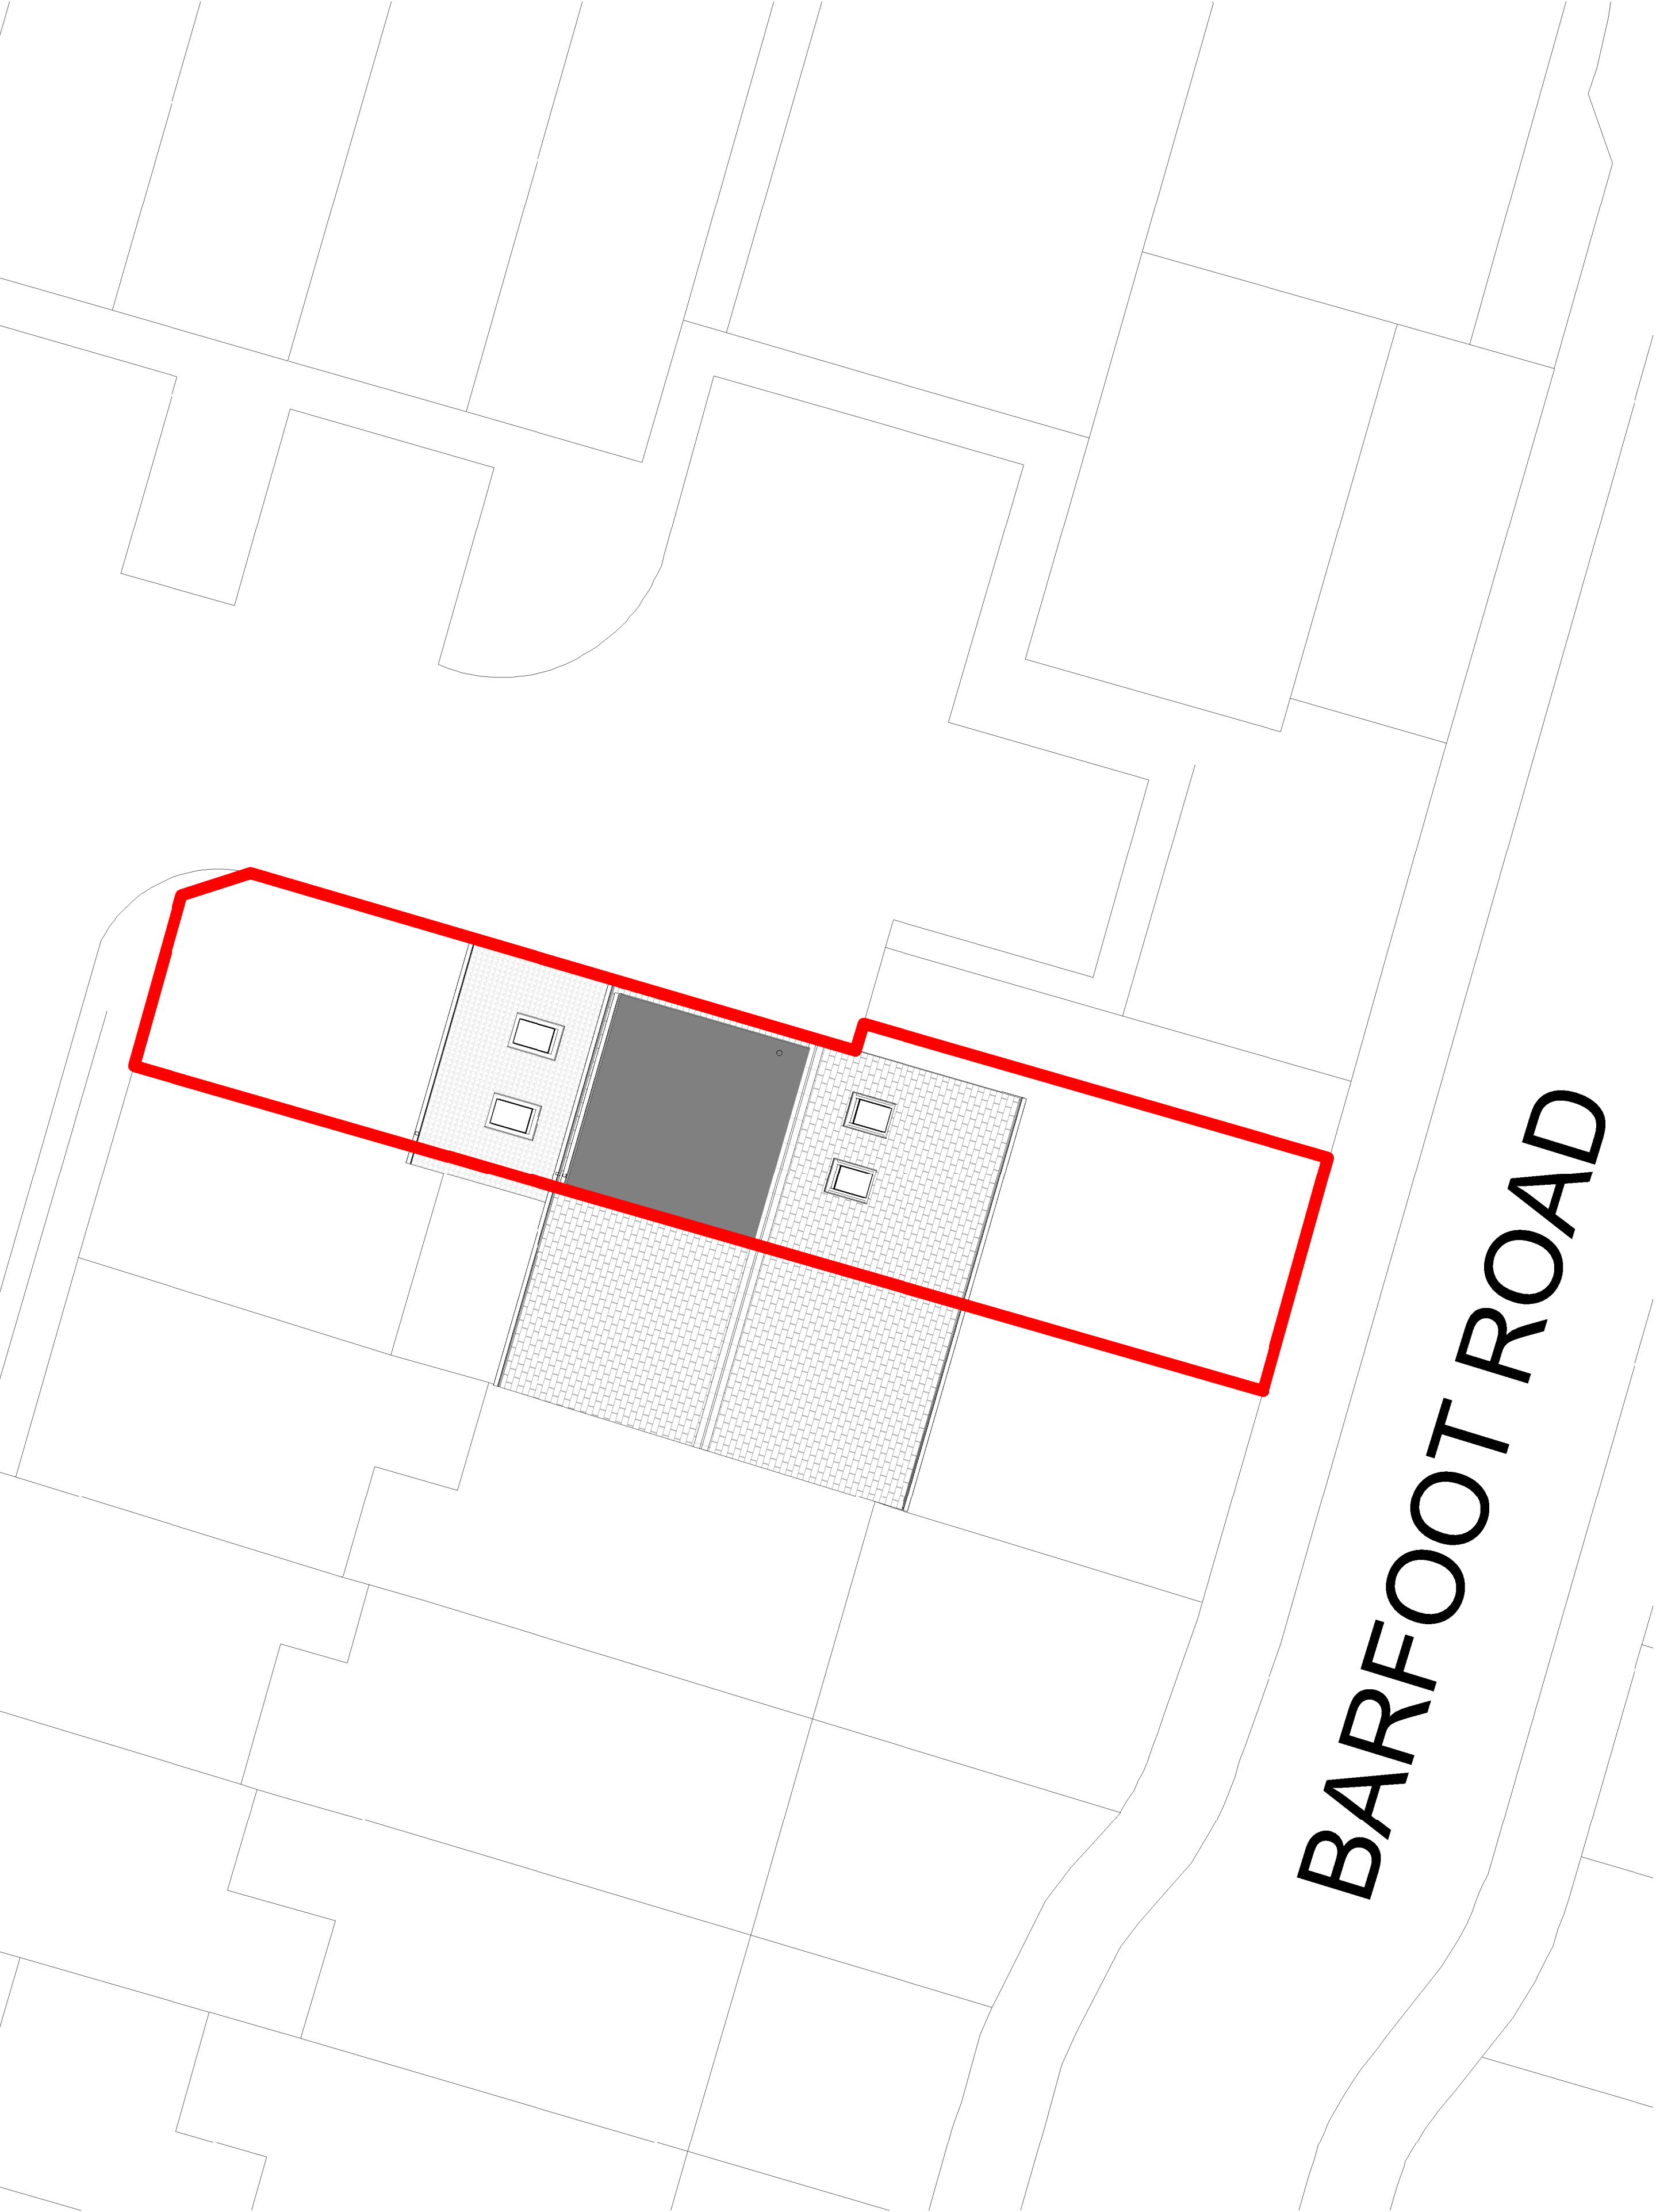


Site Plan
1 : 100



Produced on 22 May 2025 from the Ordnance Survey National Geographic Database and incorporating surveyed revision available at this date.
This map shows the area bounded by 448935 114451 449077 114593 448935 114593 448935 114451
Crown copyright and database rights 2025 OS 100054135. Supplied by copla ltd trading as UKPlanningMaps.com a licensed Ordnance Survey partner
Data licence expires 22 May 2026. Unique plan reference: v2f/1259346/1689855

Location Plan
1 : 1250

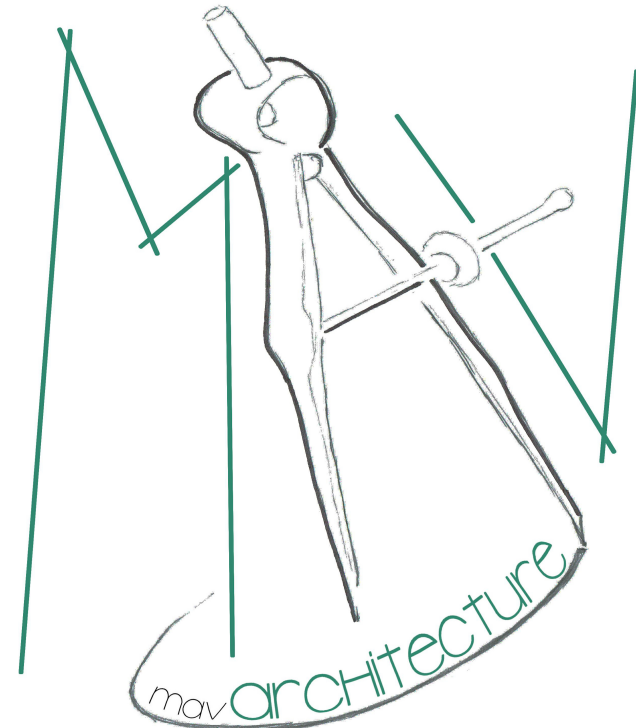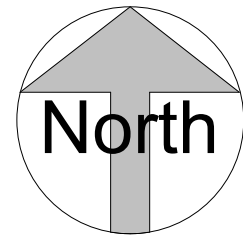

BIM Enabled Practice
This project was delivered using **Autodesk Revit®**
All dimensions are to be checked on site and any discrepancies reported to the architect before work commences. Figured dimensions only are to be taken from this drawing. This drawing is to be read in conjunction with all relevant consultants and/or specialists drawings/documents and any discrepancies or variations notified to the architect before work commences. This drawing is copyright and may not be reproduced, wholly or in part, without the consent of the architect.

Rear Extension and Loft Conversion
4 Barfoot Road, SO30 2LL
Mr and Mrs Mavrodaris
Site and Location Plan

BUILDING REGULATIONS			
Scale @ A1	Drawn	Checked	Date
As indicated	PM	CM	22/05/25
Job Number & Drawing Number		Revision	
109 - BR01			