



Site Plan -

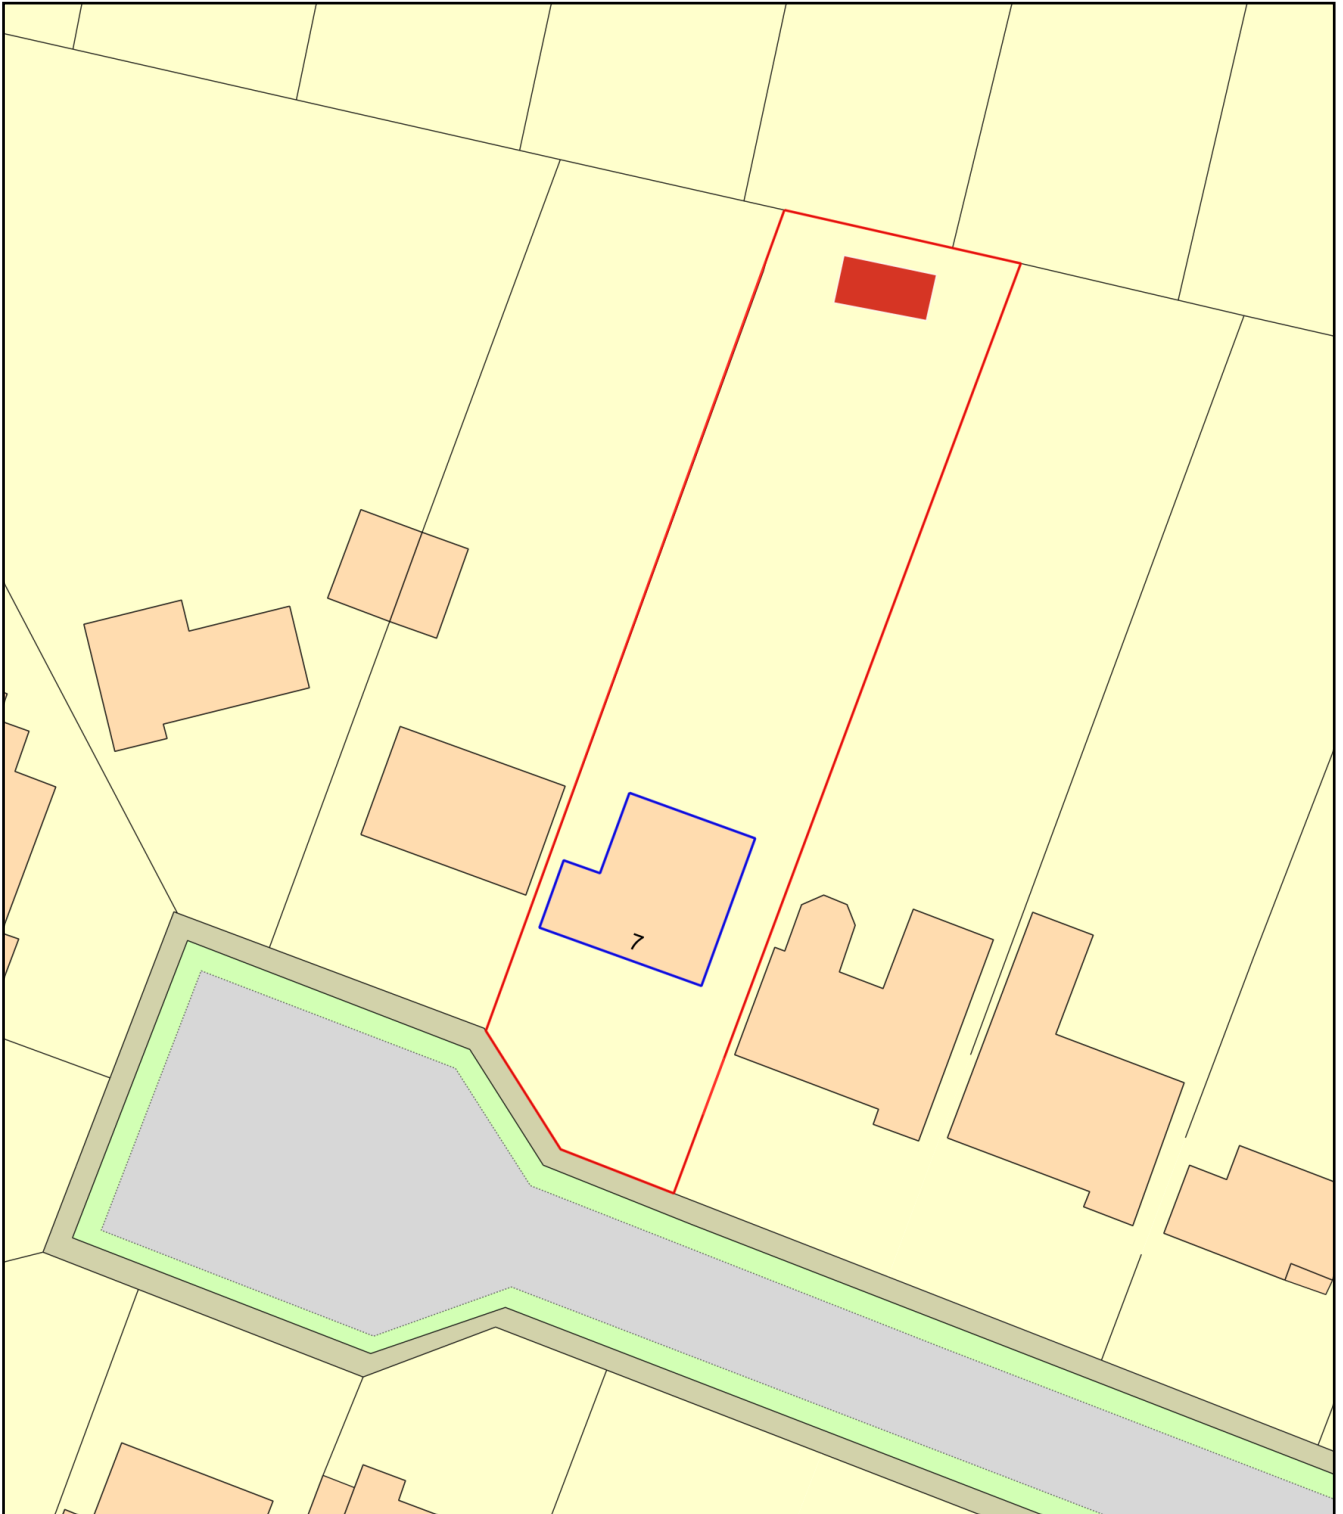

0 20
Metres

 

Plan Produced for: Jason Futter - 7 Queens Road

Date Produced: 25 Feb 2026

Plan Reference Number: TQRQM26056082845435

Scale: 1:500 @ A4