

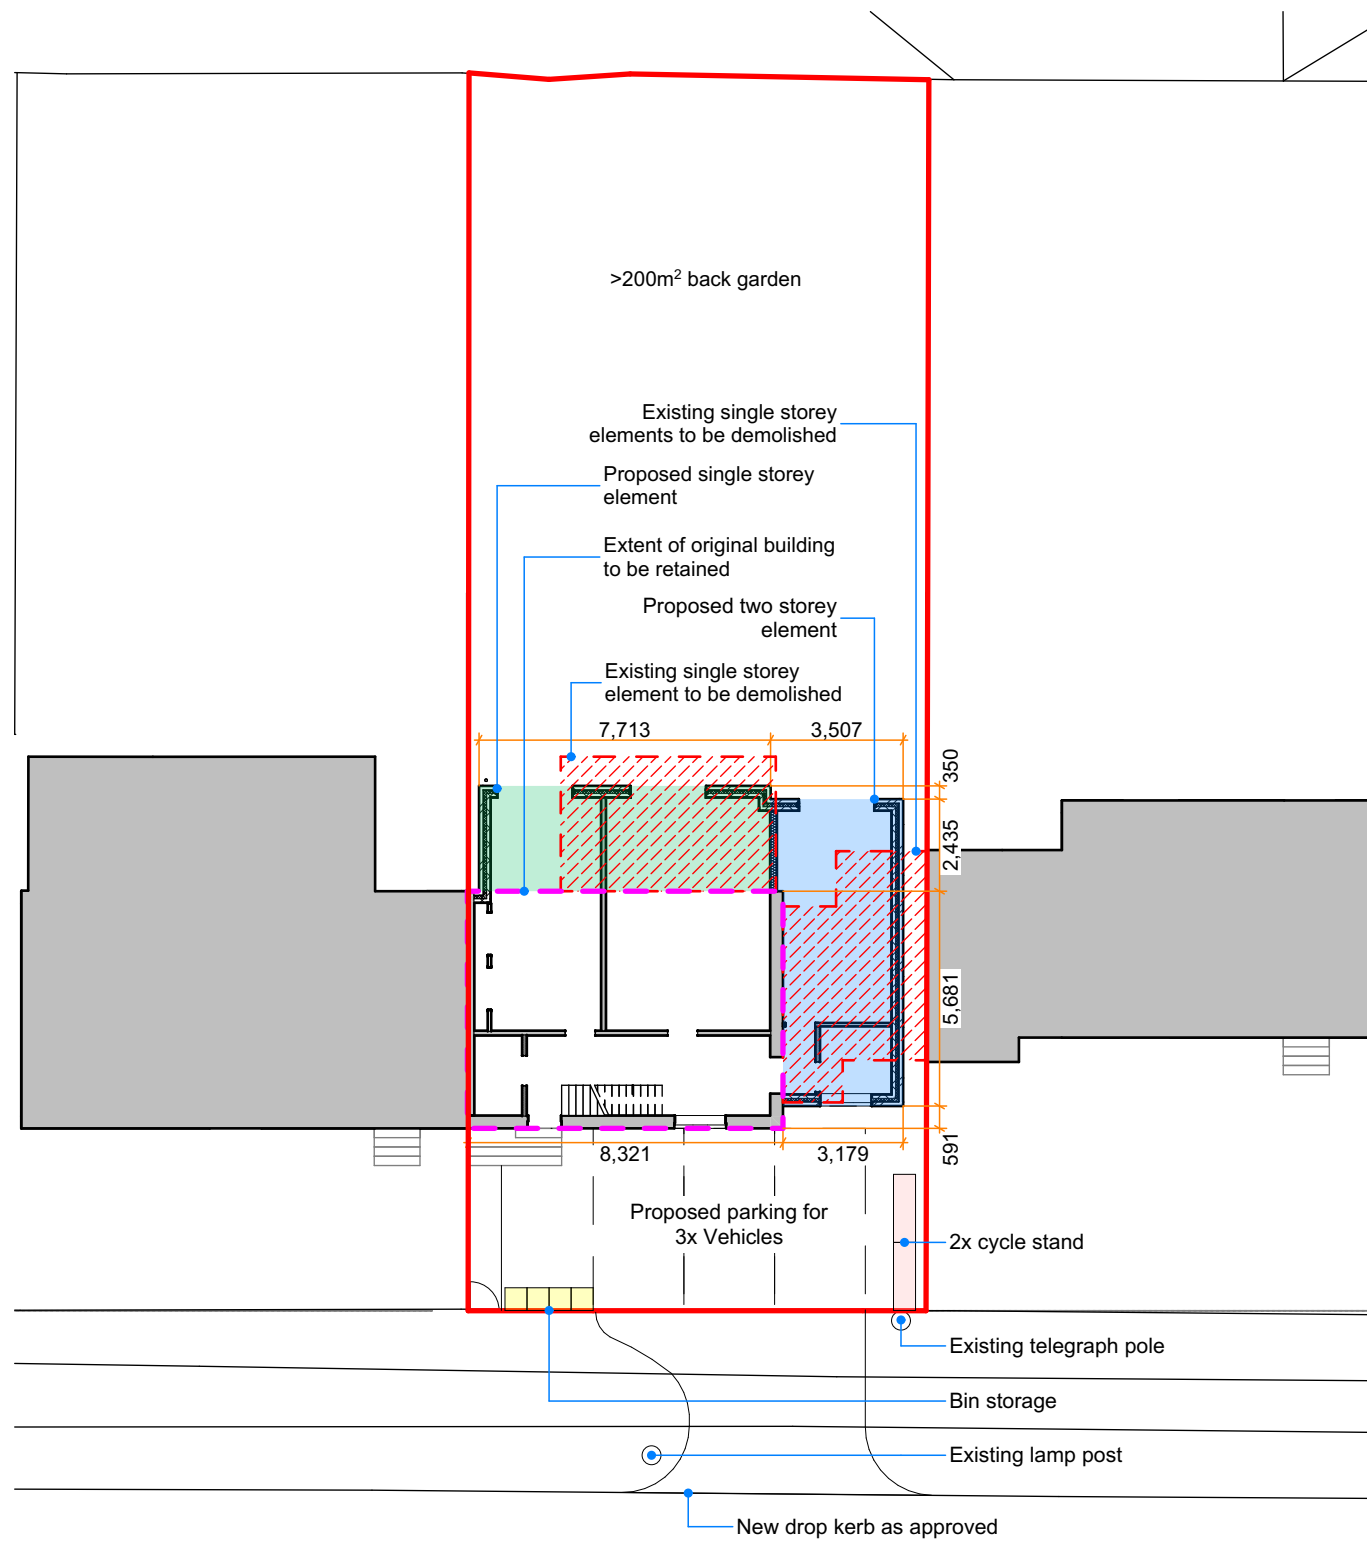
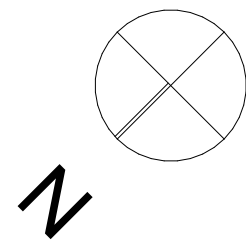


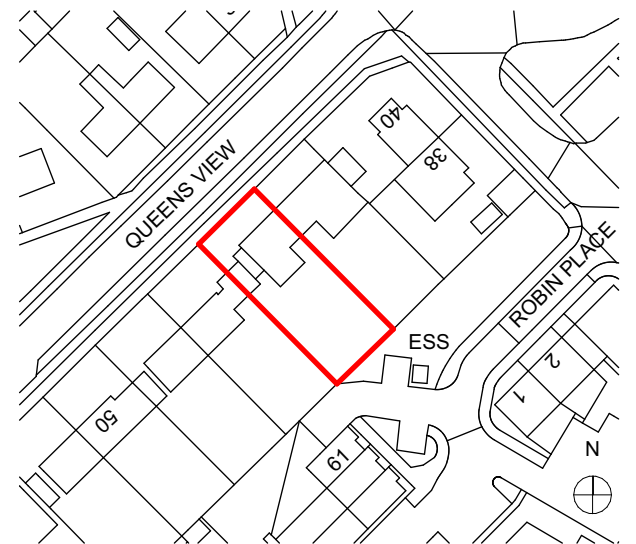

QUEENS VIEW


Site Plan 1:200

1:200

 

Scale 1:1250

Ordnance Survey, (c) Crown Copyright 2023. All rights reserved. Licence number 100022432

 

PLANNING APPROVAL			
P1	Planning Issue	10.02.26	GM
Revision	Description	Date	Drawn

Designer :



Project :
**44 Queens View, Netley,
Southampton**
House Extension and Loft Conversion

Drawing :
Site Plan

Date : July 2023	Scale : 1:1250, 1:200 @ A1	Revision:
Drawing No. : 17 / 001 / 101	Status : PLANNING	P1