




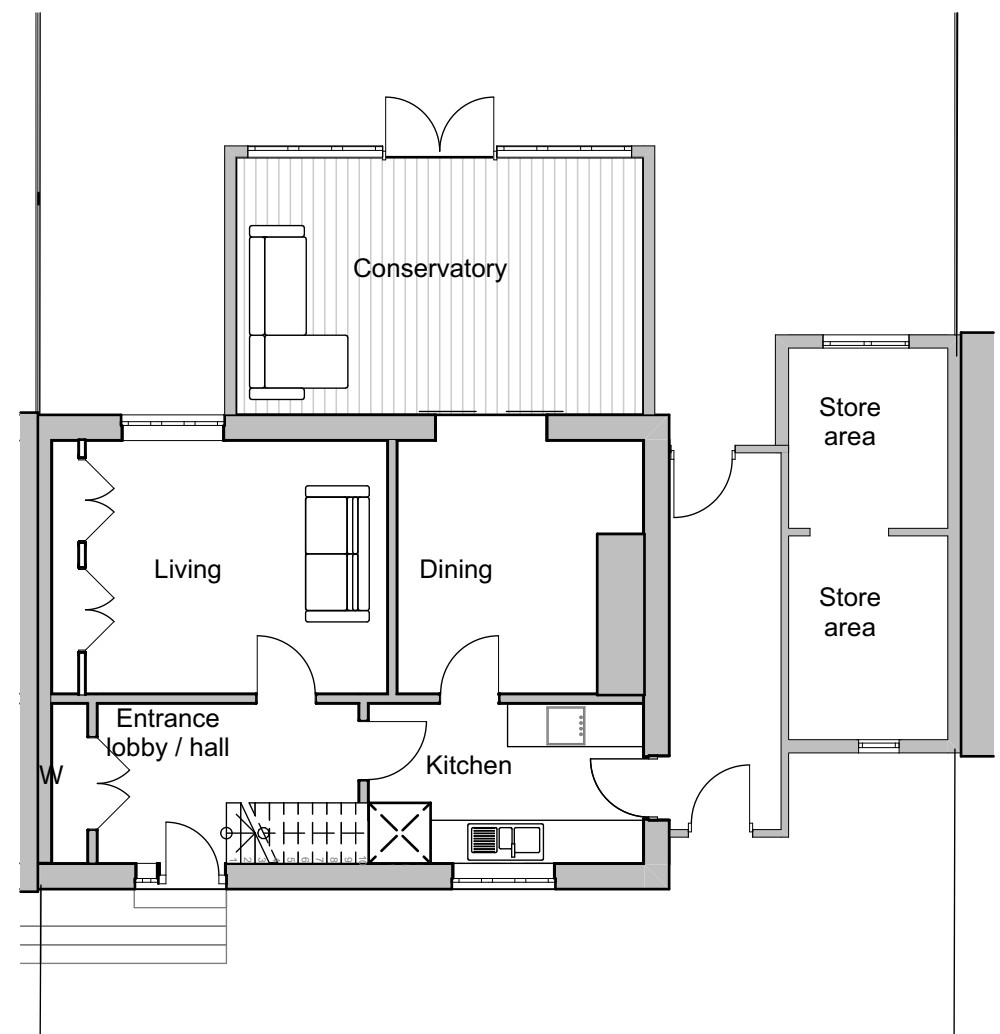


Existing Ground Floor Plan 1:100

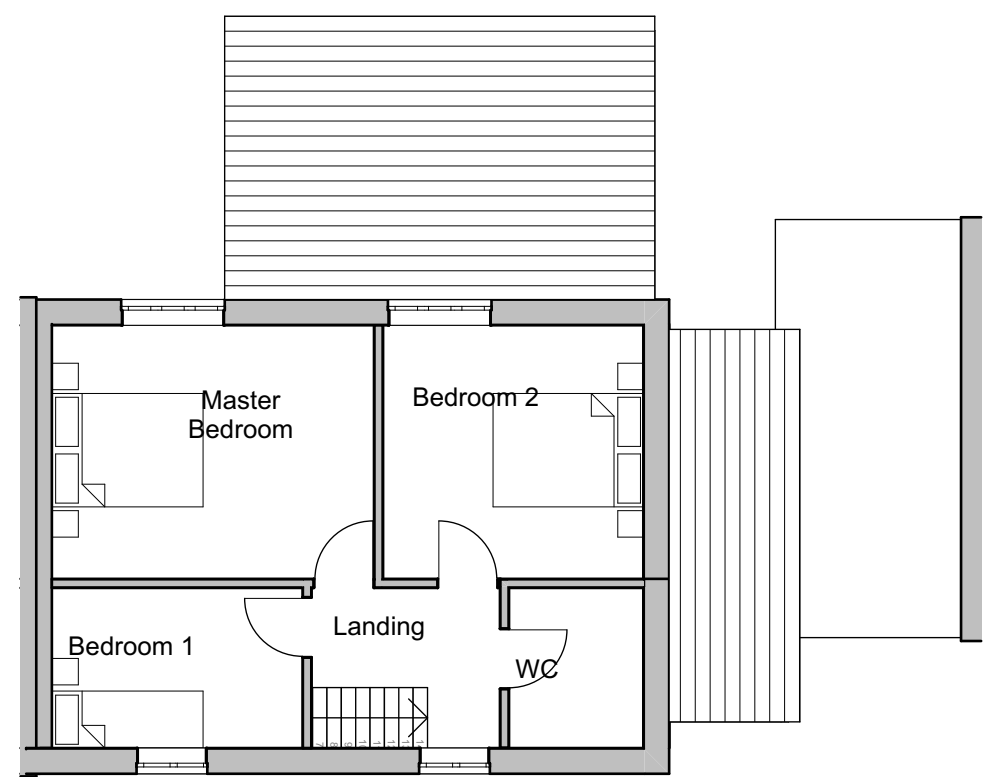


Existing First Floor Plan 1:100

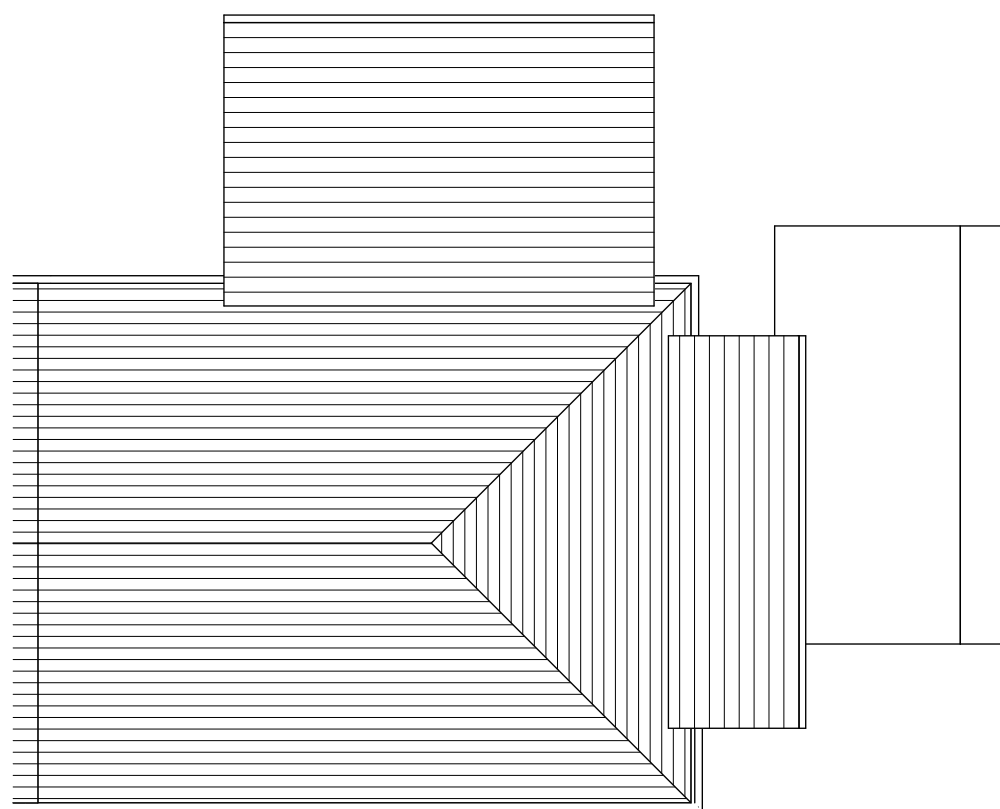


Existing Roof Plan 1:100

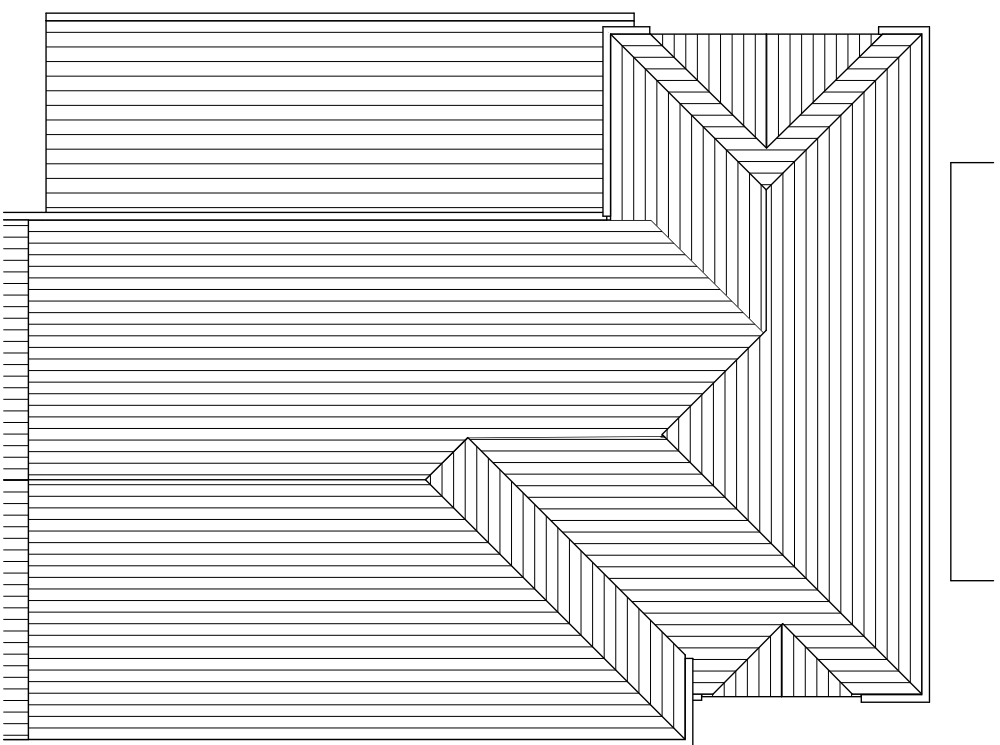


Proposed Roof Plan 1:100

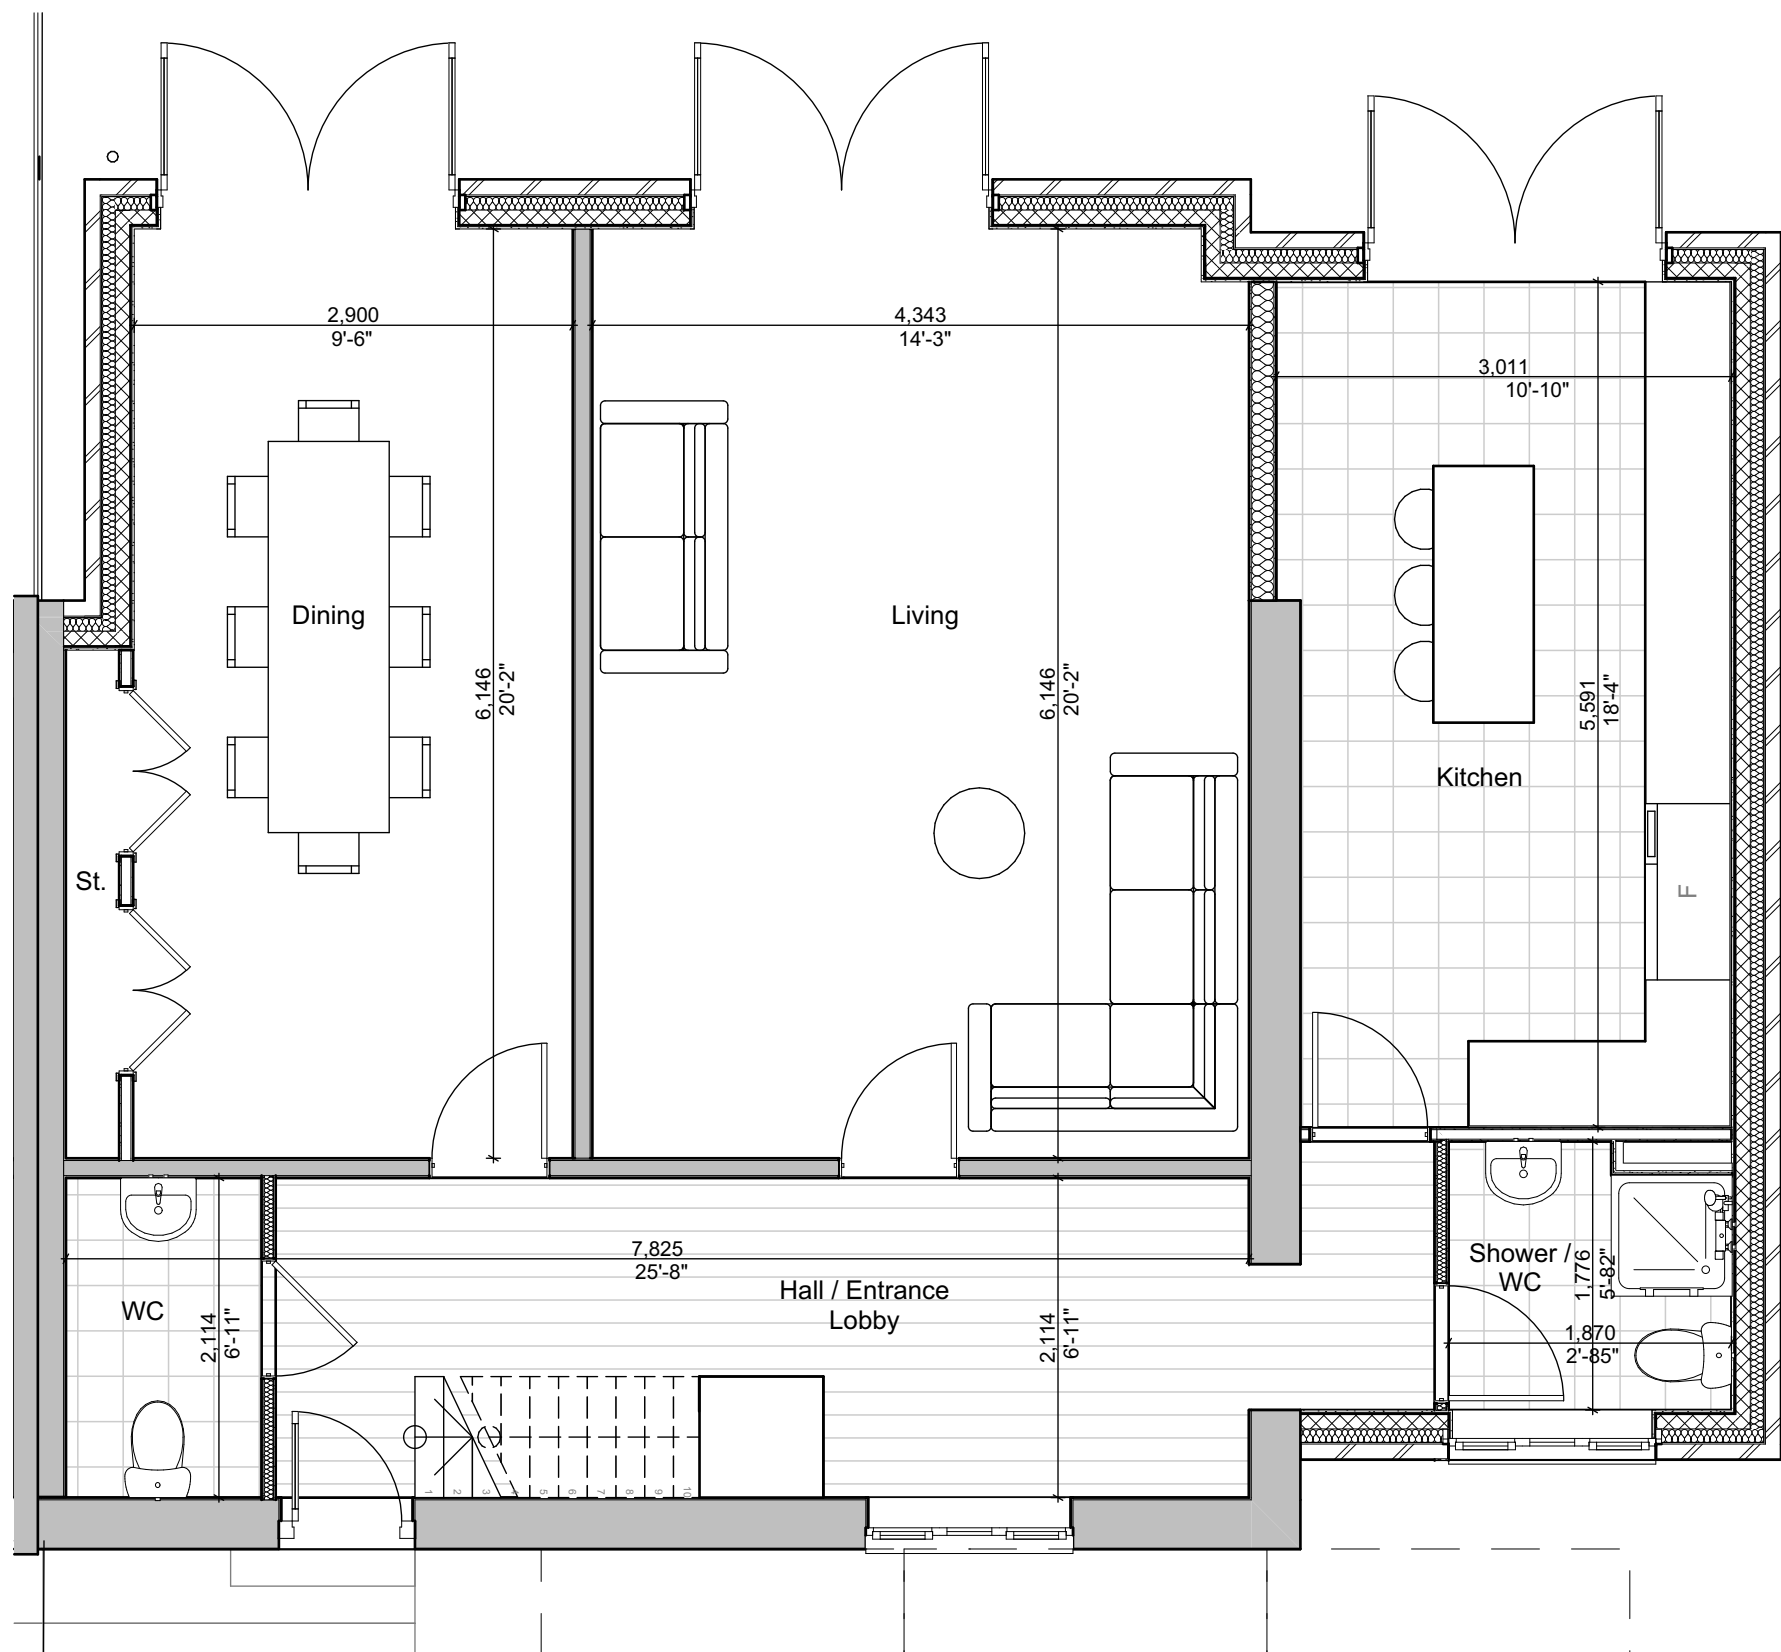

Proposed Ground Floor Plan 1:50

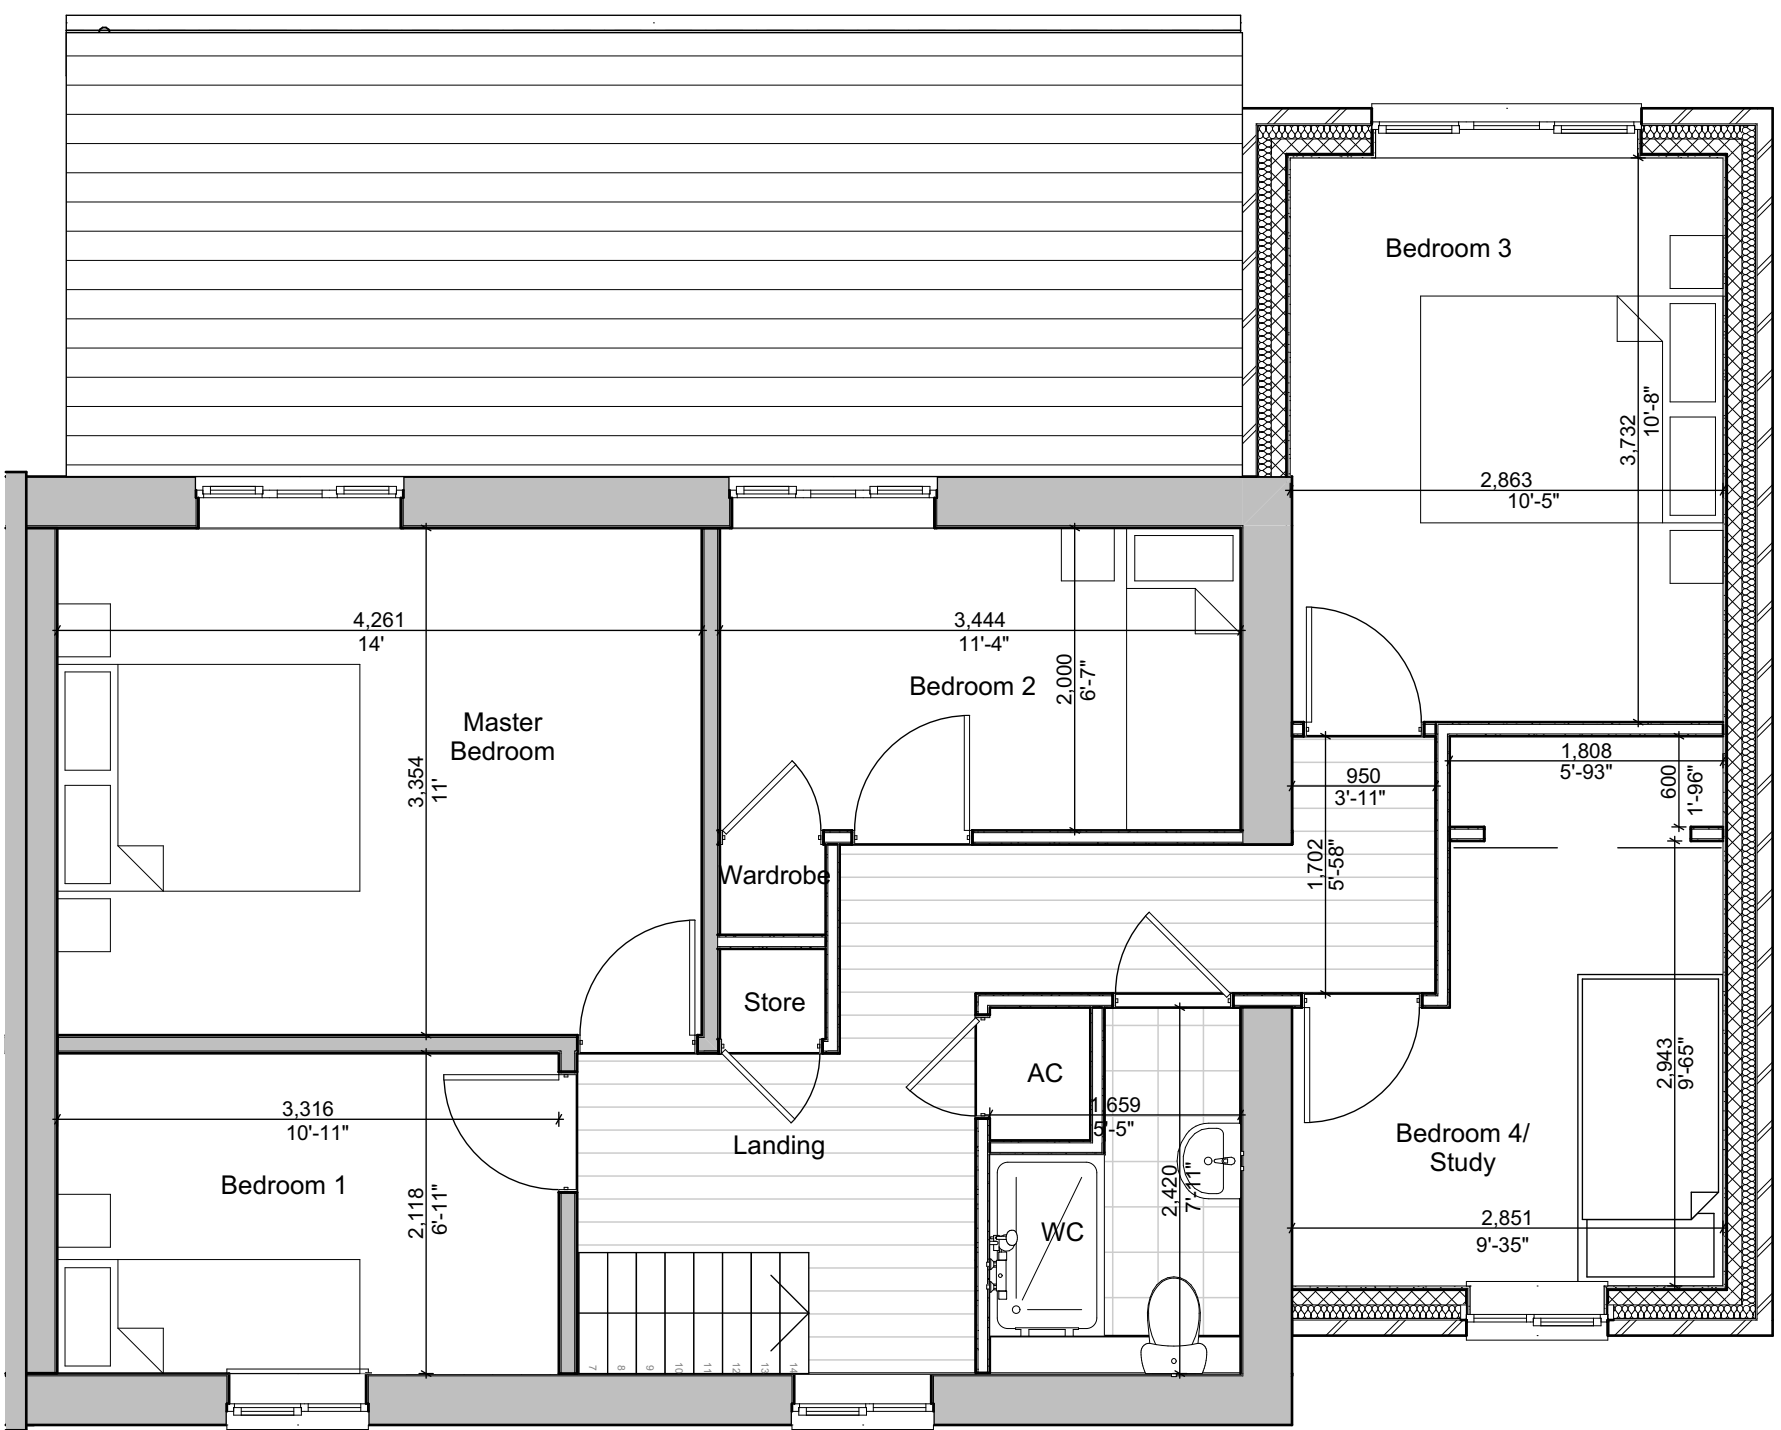

Proposed First Floor Plan 1:50

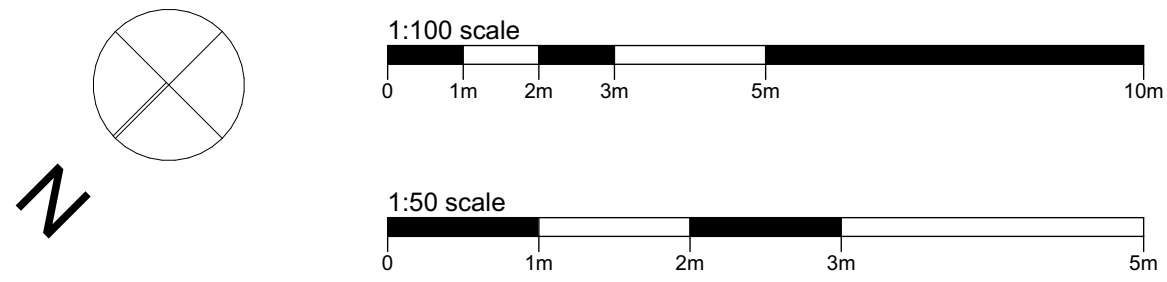


© GRKA 2026
NOT TO BE SCALED. DIMENSIONS TO BE CHECKED ON SITE
SCALING FOR LOCAL AUTHORITY PURPOSES ONLY


Scale 1:1250

Location Plan


Ordnance Survey, © Crown Copyright 2023. All rights reserved. Licence number 100022432

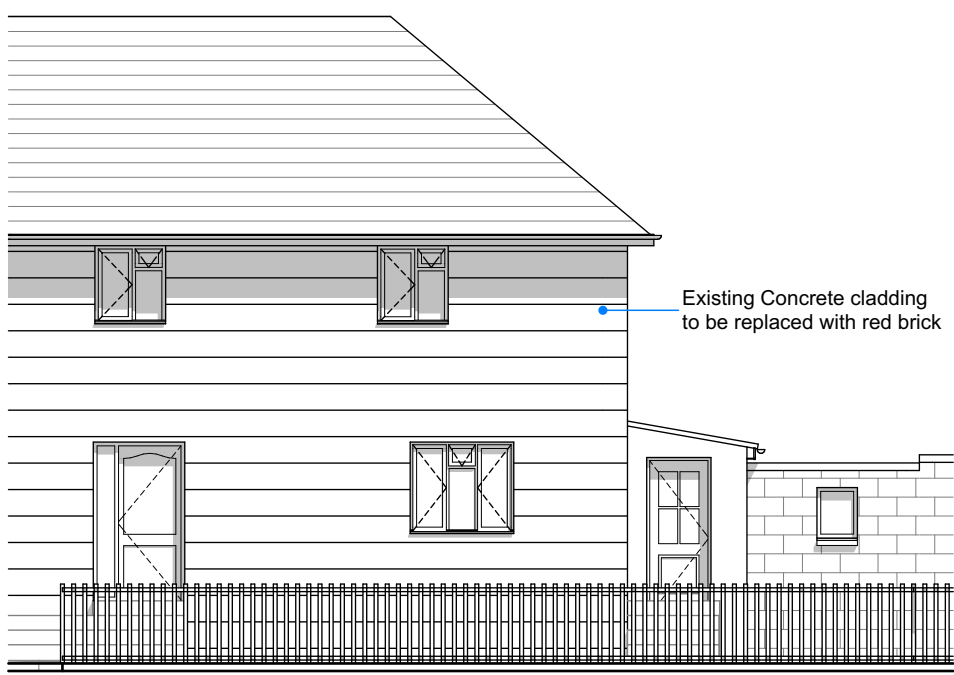


Existing North-West (Front) Elevation 1:100

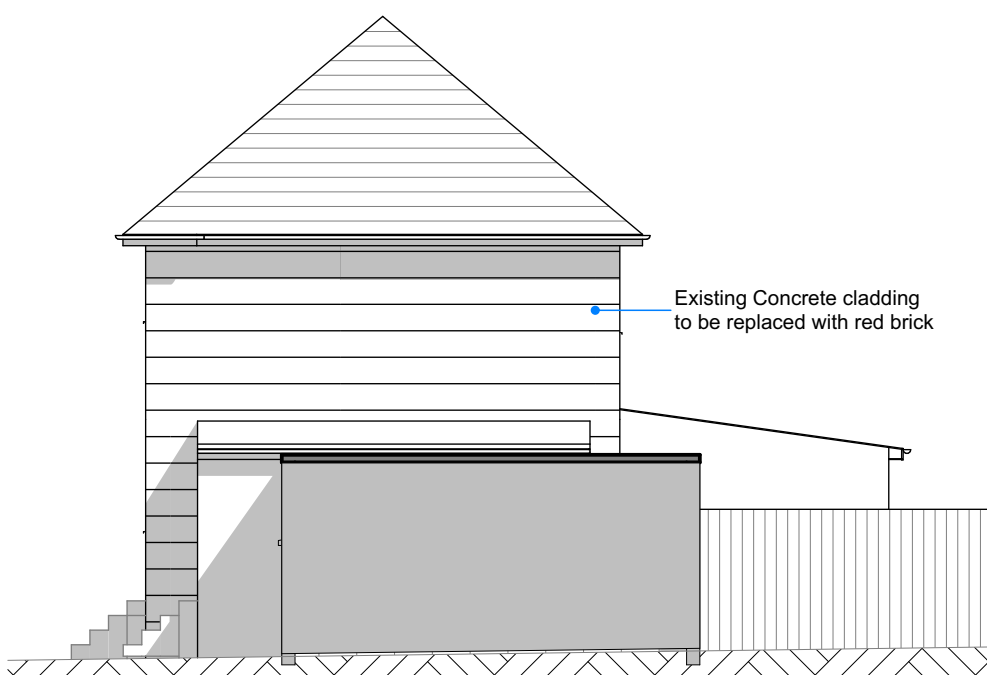

Existing South-West (Right) Elevation 1:100

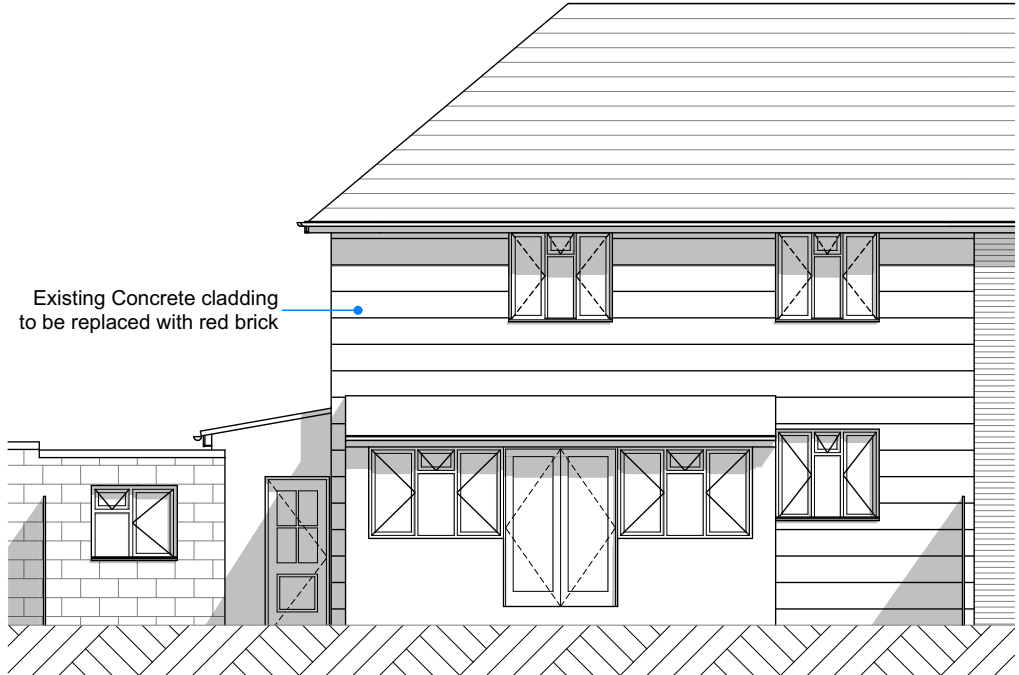


Existing South-East (Rear) Elevation 1:100

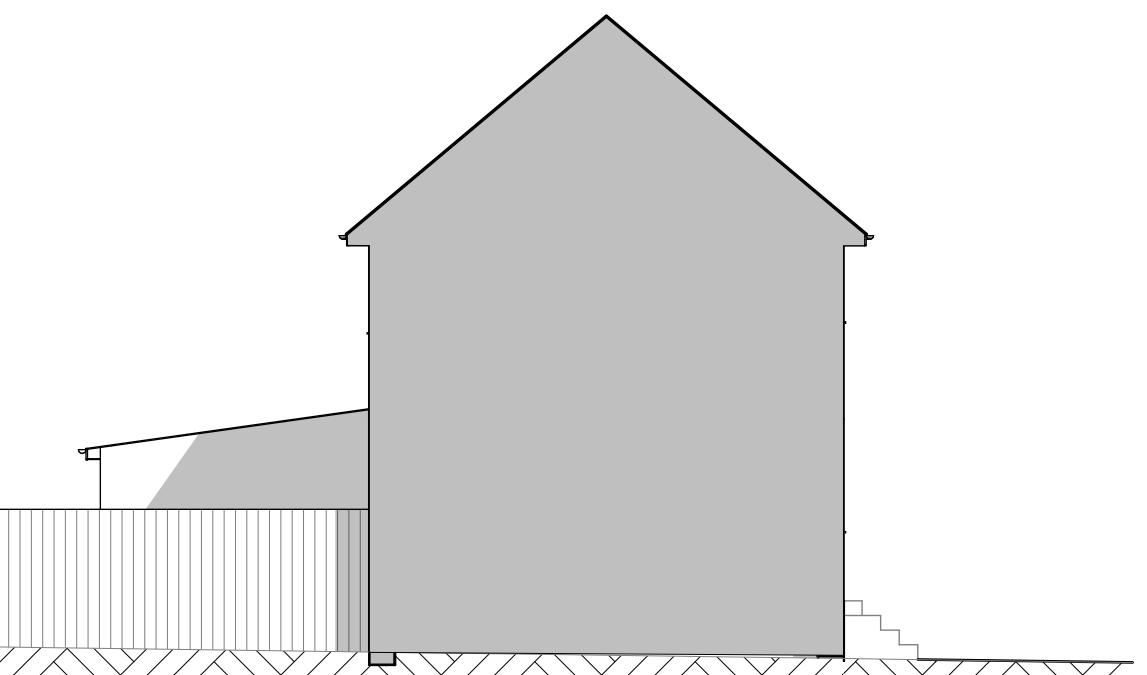


Existing North-East (Left) Elevation 1:100




Proposed North-West (Front) Elevation 1:100

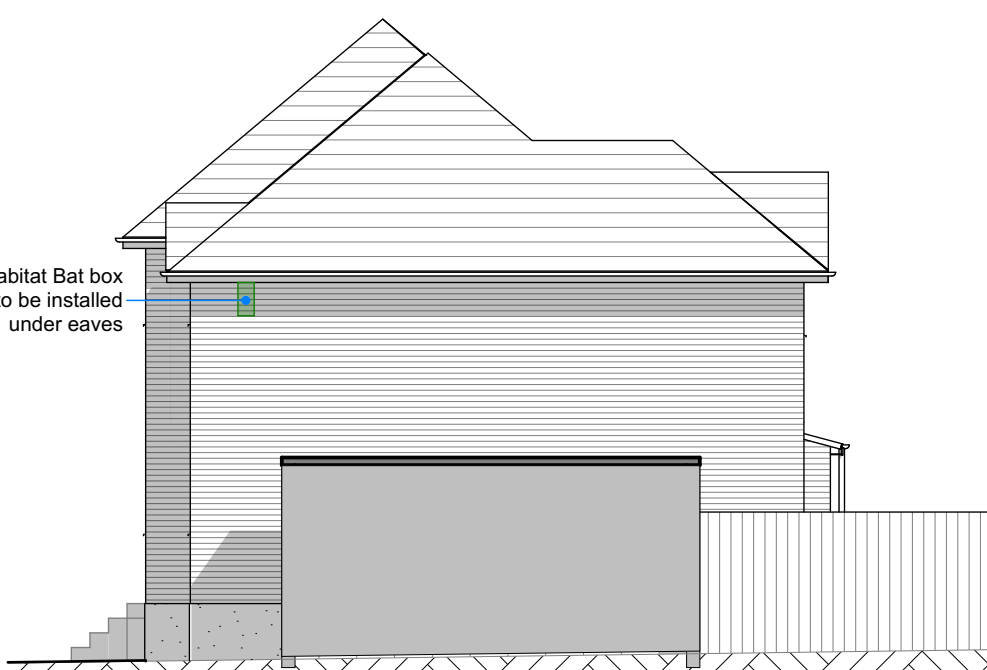

Proposed South-West (Right) Elevation 1:100

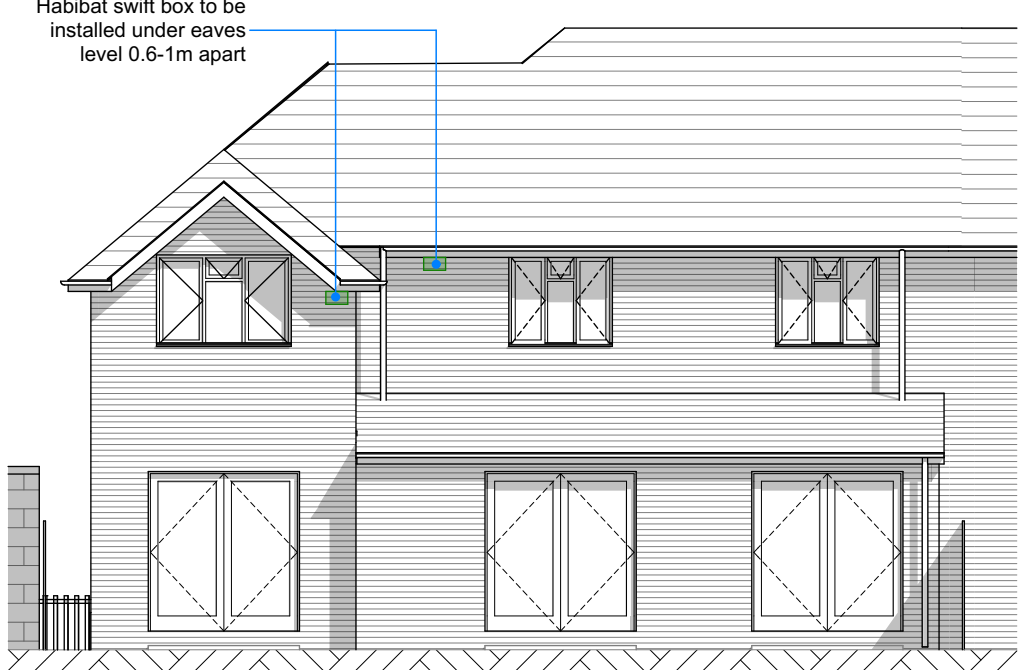

Proposed South-East (Rear) Elevation 1:100

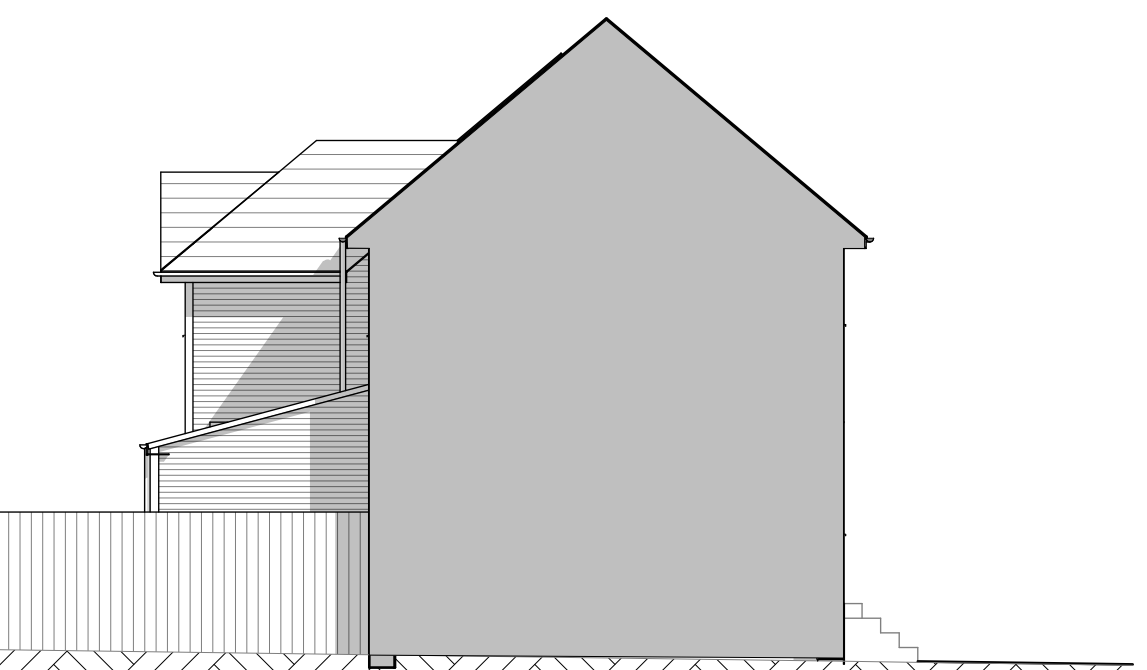

Proposed North-East (Left) Elevation 1:100

Not for Construction - For Planning Only

PLANNING APPROVAL

Revision	Description	Date	Drawn
P1	Planning Issue	10.02.26	GM

Designer : **GRKA** Architecture
www.grka.co.uk

Project : **44 Queens View, Netley, Southampton**
House Extension and Loft Conversion

Drawing : **Existing and Proposed Plans and Elevations**

Date	Scale
February 2026	1:100, 1:50 @ A1

Drawing No. :	Status :	Revision:
17 / 001 / 100	PLANNING	P1