


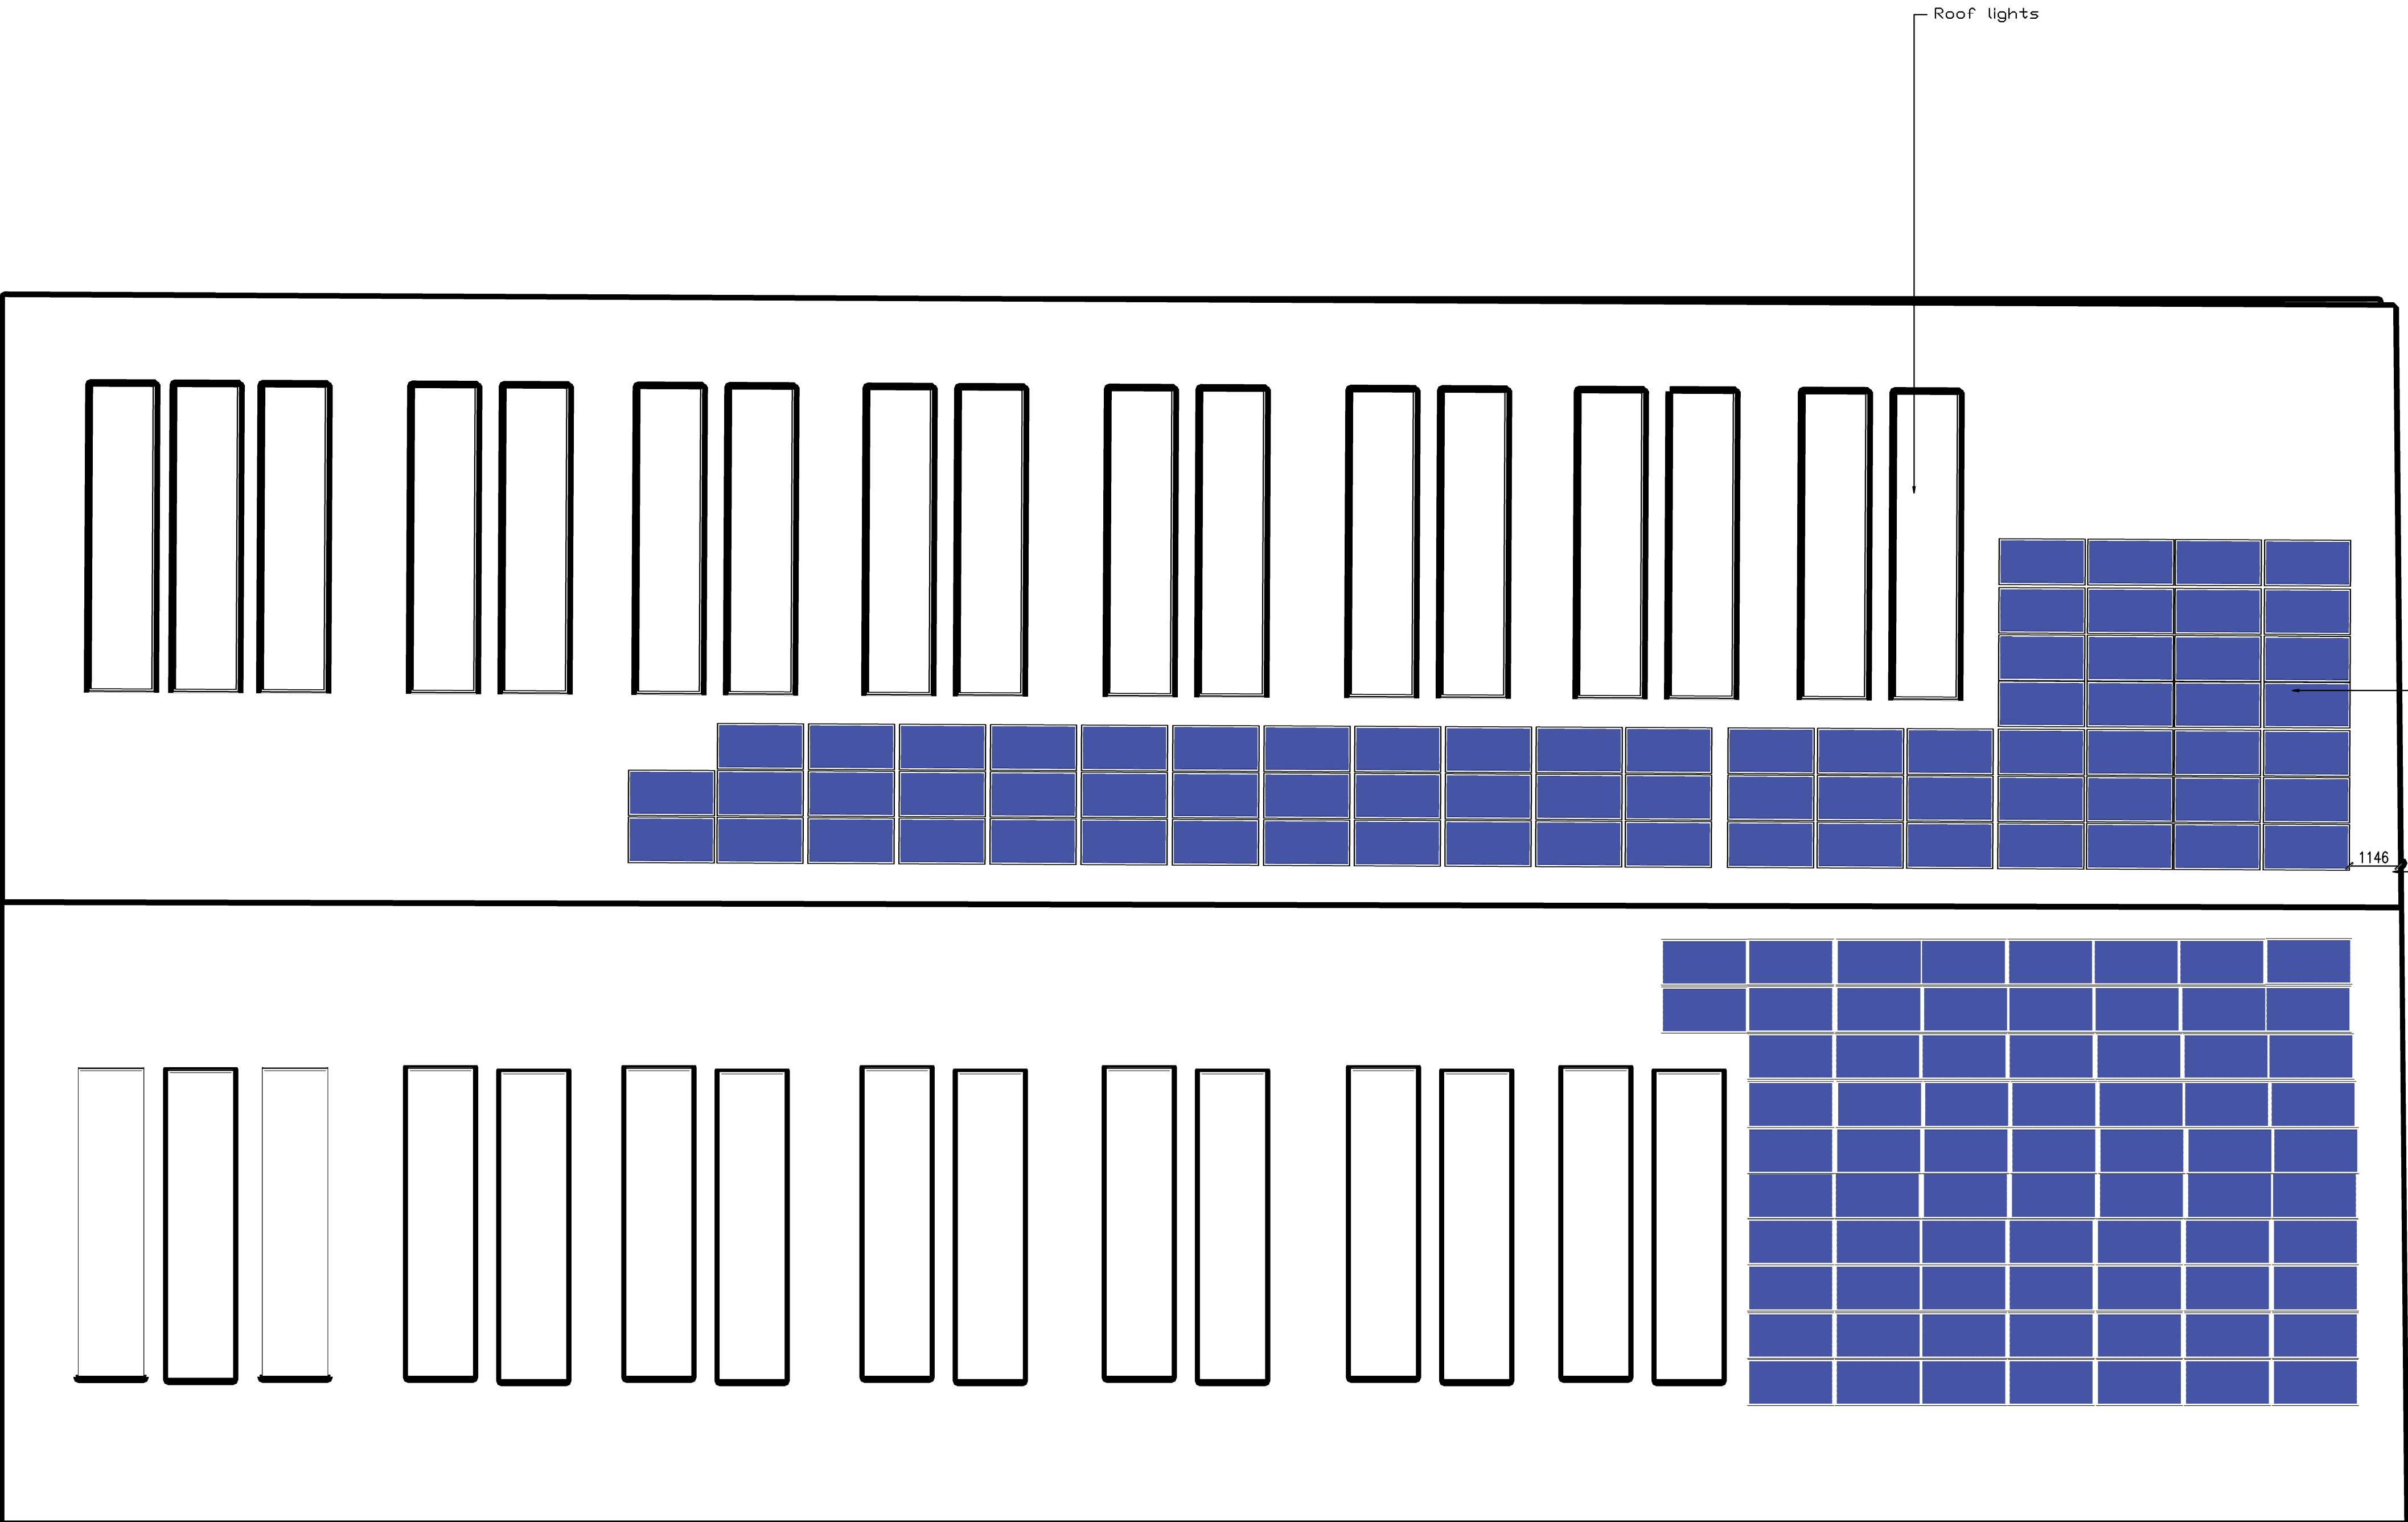

Scale in Metres

0 1 2 3 4 5 10

DO NOT SCALE FROM THIS DRAWING. Use figured dimensions only.

This drawing must be read in conjunction with all other related drawings and documentation. Any discrepancy in either must be reported immediately to JB.

It is the contractor's responsibility to check all dimensions on site, any discrepancy to be reported immediately to JB.

Details are representative only, size and final setting out to be verified on site and subject to confirmation by relevant specialist subcontractor.

All original record copies of issued drawings are kept at JB.

Drawing Status

PLANNING ISSUE

Rev	Description	By	Date
P1	PRELIMINARY ISSUE	HJB	10.04.25

Client

IPIF

Project Title

UNIT D, OMEGA ENTERPRISE PARK, EASTLEIGH

Drawing Title

PROPOSED ROOF PLAN

Scale at A1	Drawn	Checked	Revision Date
1: 100	HJB		25.02.26

Drawing Number				Project Ref No.
Project	Originator	Zone		
	–	– XXX		
xx	– xx	– xx	0101	Revision
Level	Type	Role	Number	