



EXISTING WEST ELEVATION - Scale 1:100

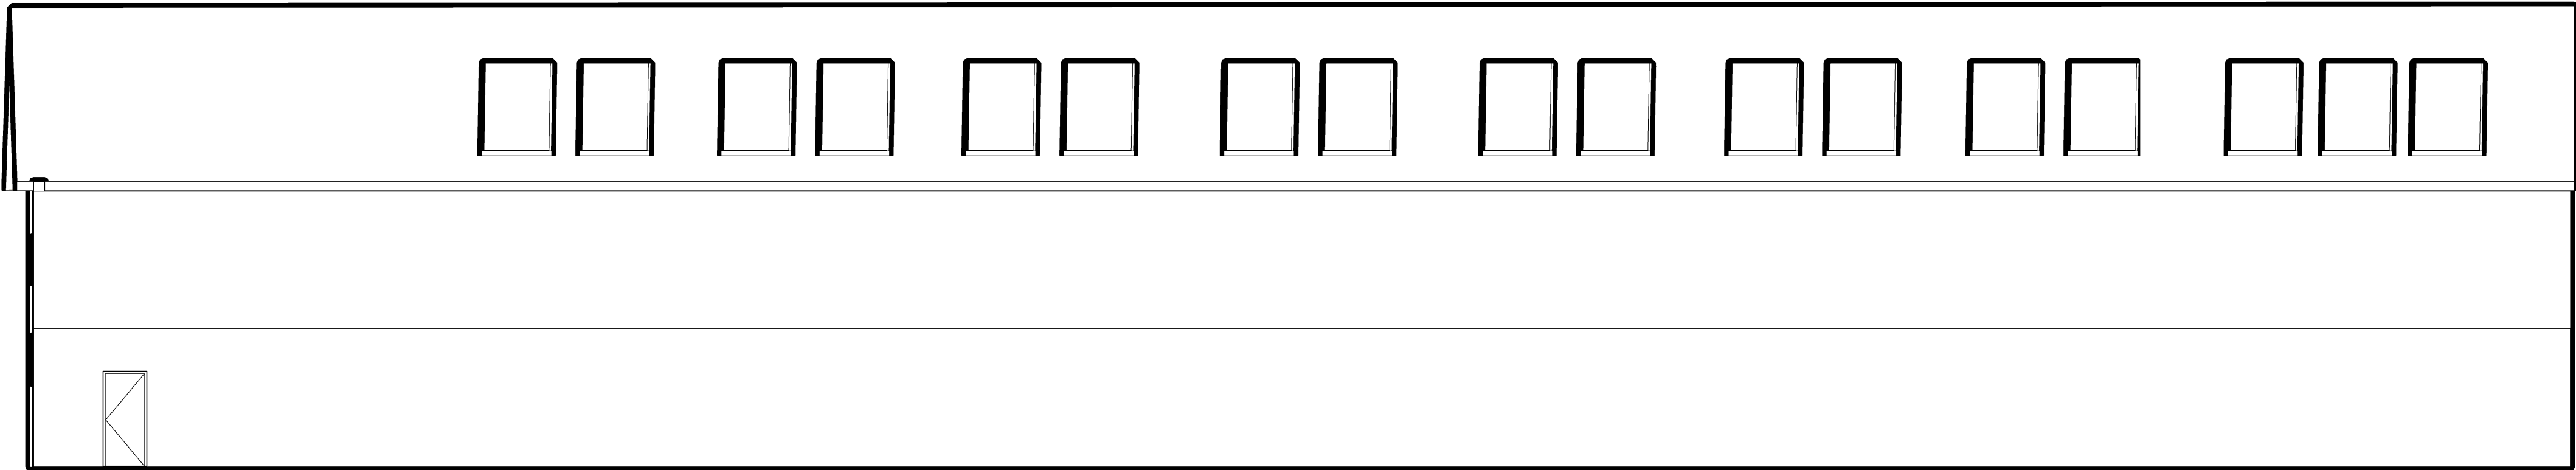

EXISTING EAST ELEVATION - Scale 1:100

 

Notes:

DO NOT SCALE FROM THIS DRAWING. Use figured dimensions only.

This drawing must be read in conjunction with all other related drawings and documentation. Any discrepancy in either must be reported immediately to JB.

It is the contractor's responsibility to check all dimensions on site, any discrepancy to be reported immediately to JB.

Details are representative only, size and final setting out to be verified on site, and subject to confirmation by relevant specialist subcontractor.

Full original record copies of issued drawings are kept at JB.



Drawing Status				Client			
PLANNING ISSUE				IPIF			
Rev	Description	By	Date	Project Title			
P1	PRELIMINARY ISSUE	HJB	10.04.25	UNIT D, OMEGA ENTERPRISE PARK, EASTLEIGH			
				Drawing Title			
				EXISTING FRONT AND REAR ELEVATIONS			
				Scale at A1	Drawn	Checked	Revision Date
				1: 100	HJB		25.02.26
				Drawing Number			Project Ref No.
				Project	Originator	Zone	
				-	-	-XXX	
				xx	- xx	- 0101	Revision
				Level	Type	Role	P1