



PROPOSED WEST ELEVATION - Scale 1:100

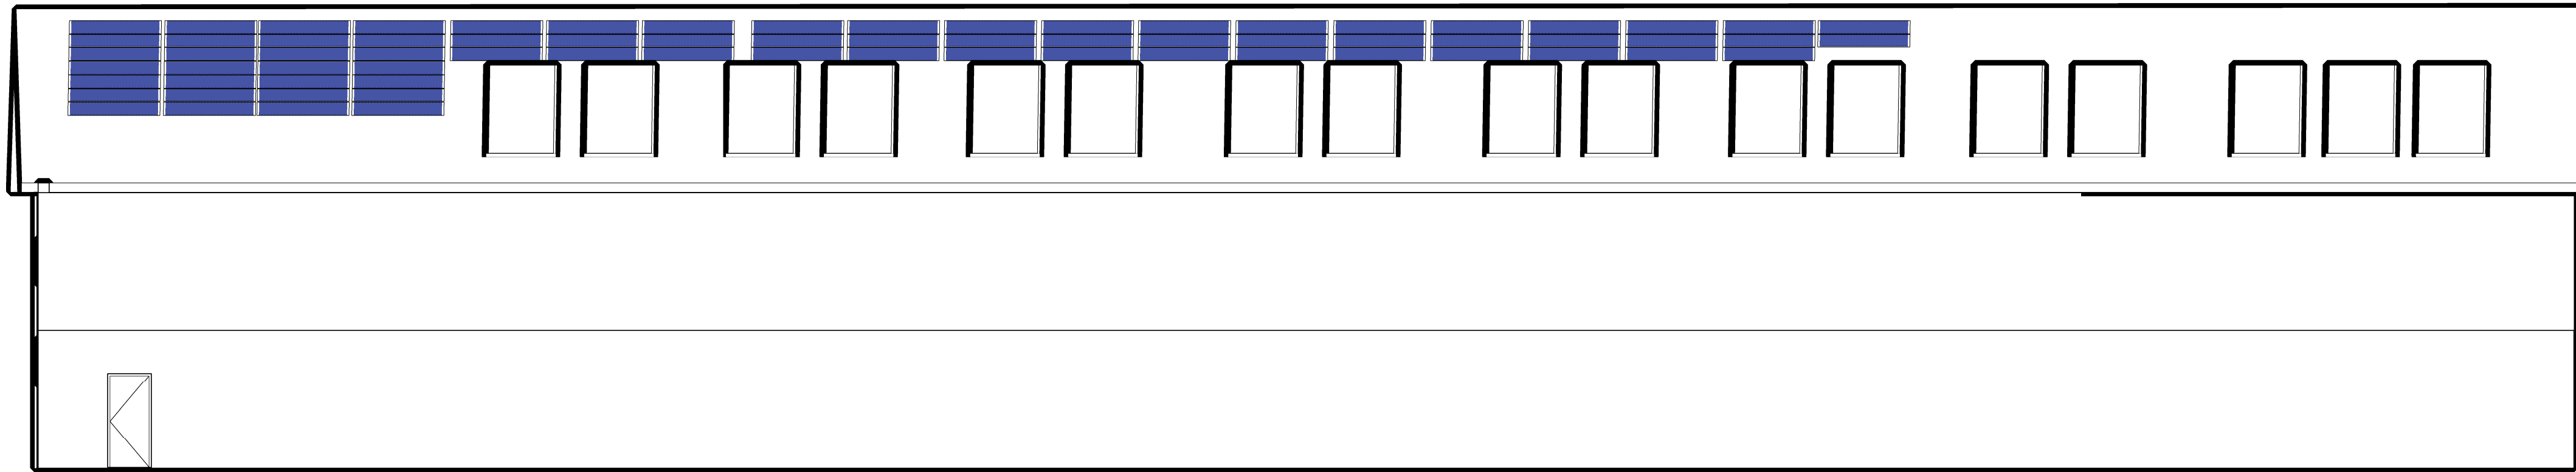

PROPOSED EAST ELEVATION - Scale 1:100

 

Notes:

DO NOT SCALE FROM THIS DRAWING. Use figured dimensions only.

This drawing must be read in conjunction with all other related drawings and documentation. Any discrepancy in either must be reported immediately to JB.

It is the contractor's responsibility to check all dimensions on site, any discrepancy to be reported immediately to JB.

Details are representative only, size and final setting out to be verified on site, and subject to confirmation by relevant specialist subcontractor.

Full original record copies of issued drawings are kept at JB.



Drawing Status			
PLANNING ISSUE			
Rev	Description	By	Date
P1	PRELIMINARY ISSUE	HJB	10.04.25

Client			
IPIF			
Project Title			
UNIT D, OMEGA ENTERPRISE PARK, EASTLEIGH			
Drawing Title			
PROPOSED FRONT AND REAR ELEVATIONS			
Scale at A1	Drawn	Checked	Revision Date
1: 100	HJB		25.02.26
Drawing Number			Project Ref No.
Project			
xx	– xx	– xx	– 0101
Level	Type	Role	Number
			Revision
			P1