


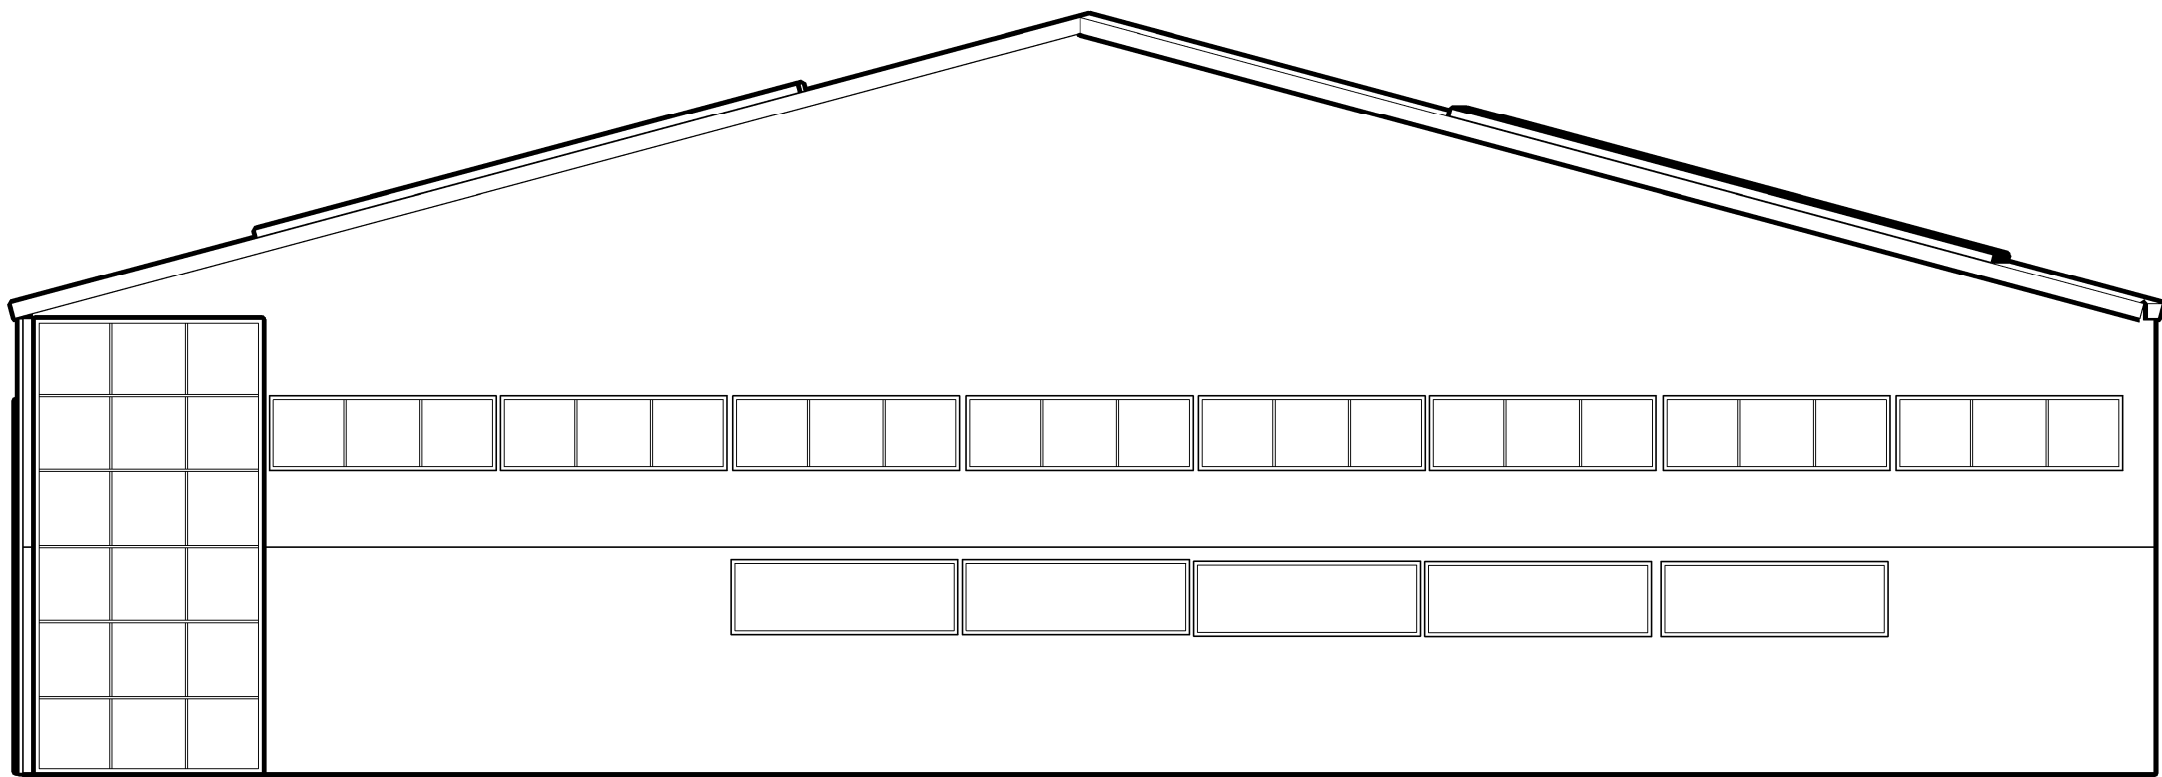


 

EXISTING NORTH ELEVATION - Scale 1:100

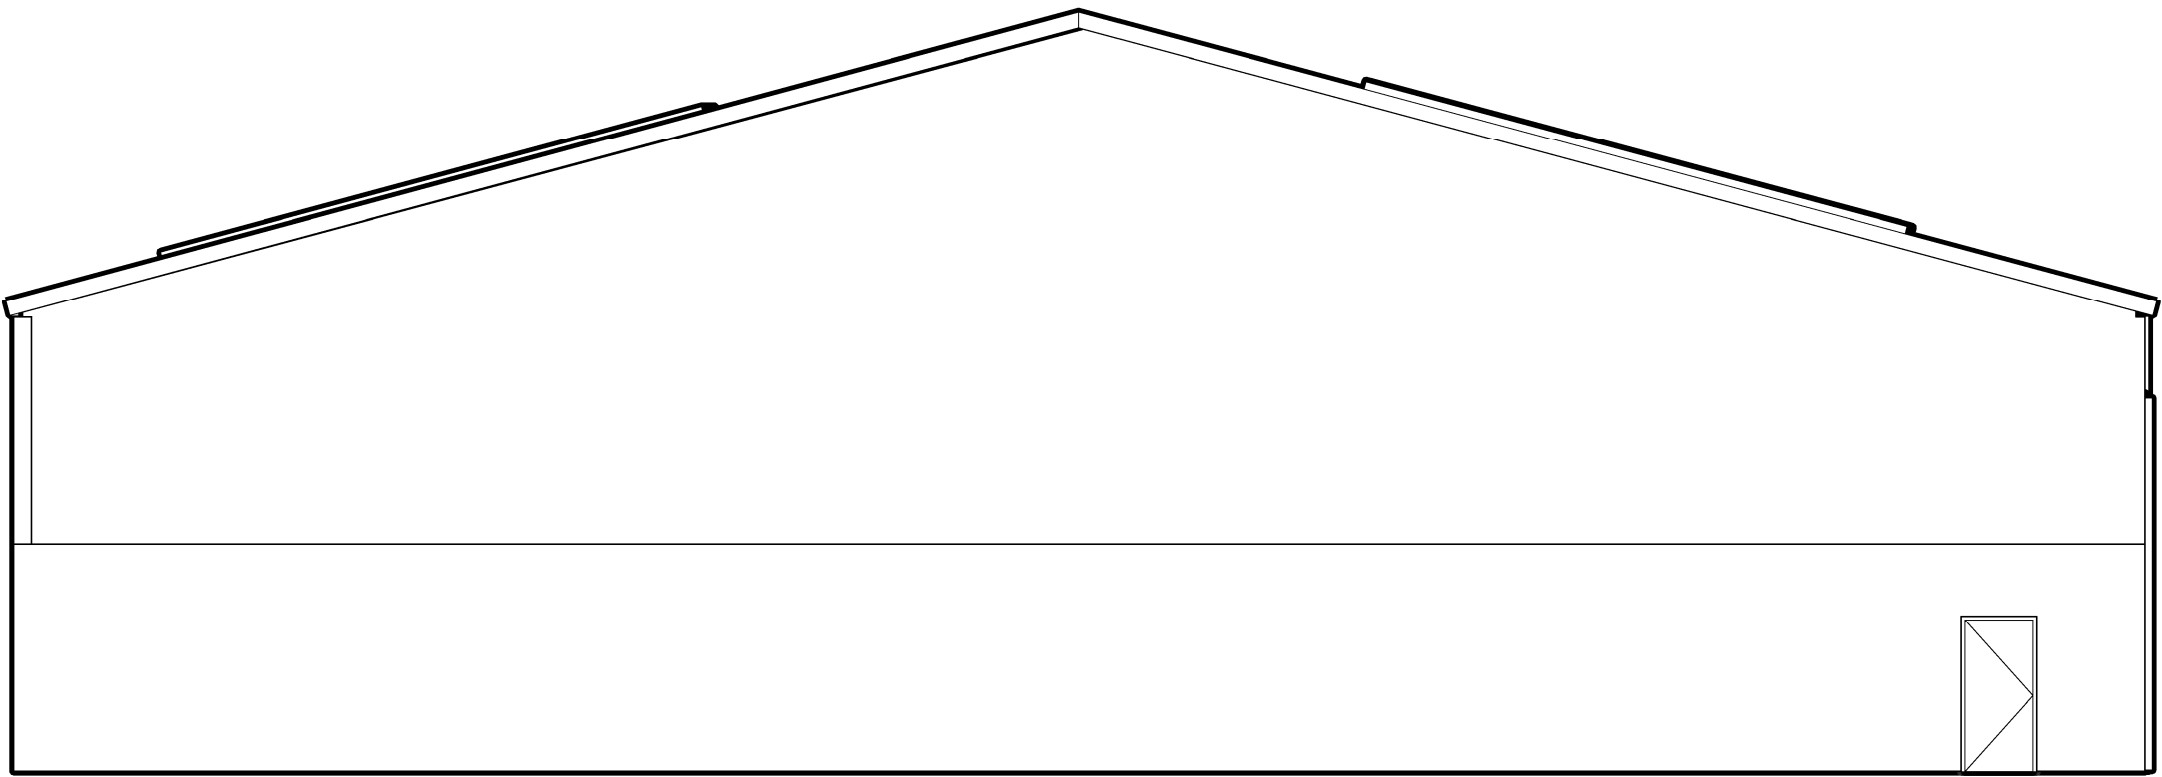

EXISTING SOUTH ELEVATION - Scale 1:100

 

Notes:

DO NOT SCALE FROM THIS DRAWING. Use figured dimensions only.

This drawing must be read in conjunction with all other related drawings and documentation. Any discrepancy in either must be reported immediately to JB.

It is the contractor's responsibility to check all dimensions on site, any discrepancy to be reported immediately to JB.

Details are representative only, size and final setting out to be verified on site, and subject to confirmation by relevant specialist subcontractor.

Full original record copies of issued drawings are kept at JB.



Drawing Status

PLANNING ISSUE

Rev	Description	By	Date
P1	PRELIMINARY ISSUE	HJB	10.04.25

Client

IPIF

Project Title

UNIT D, OMEGA ENTERPRISE PARK, EASTLEIGH

Drawing Title

EXISTING SIDE ELEVATION PLANS

Scale at A1

1: 100

Drawn

HJB

Checked

Revision Date

25.02.26

Drawing Number

Project

Originator

Zone

—

—XXX

xx

— xx

—

0101

Level

Type

Role

Number

Project Ref No.

Revision

P1